


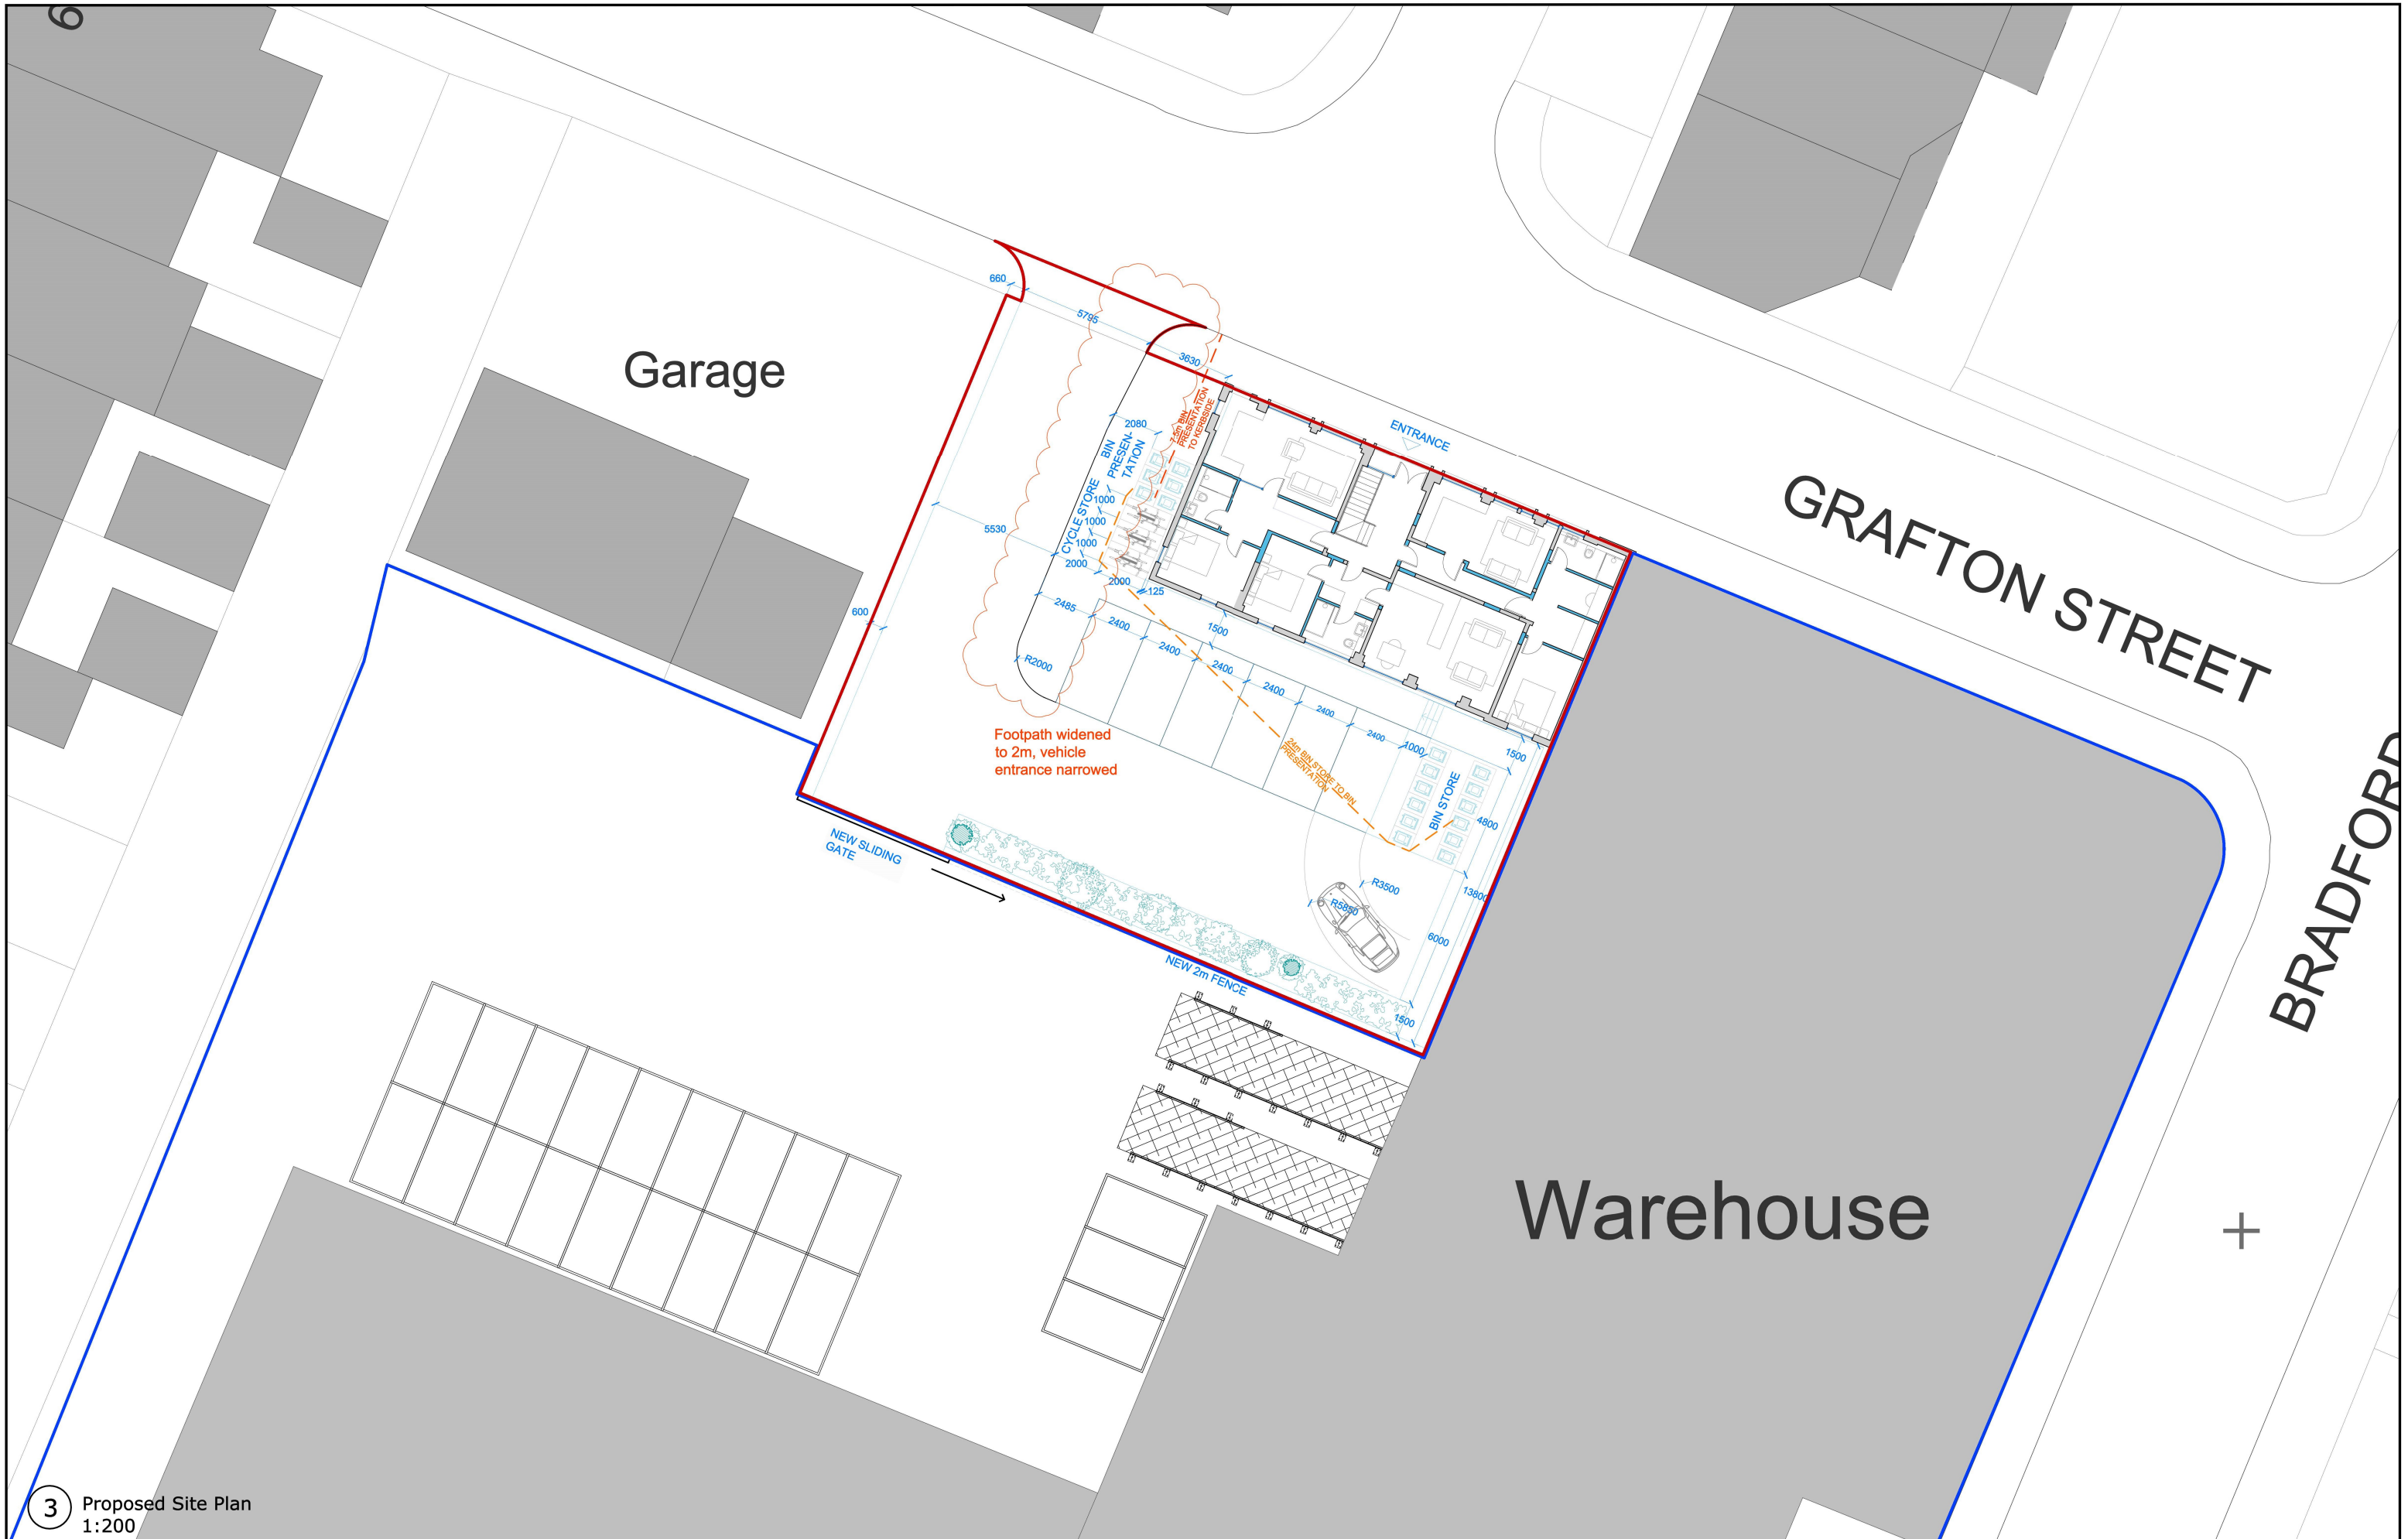

3 Proposed Site Plan
1:200