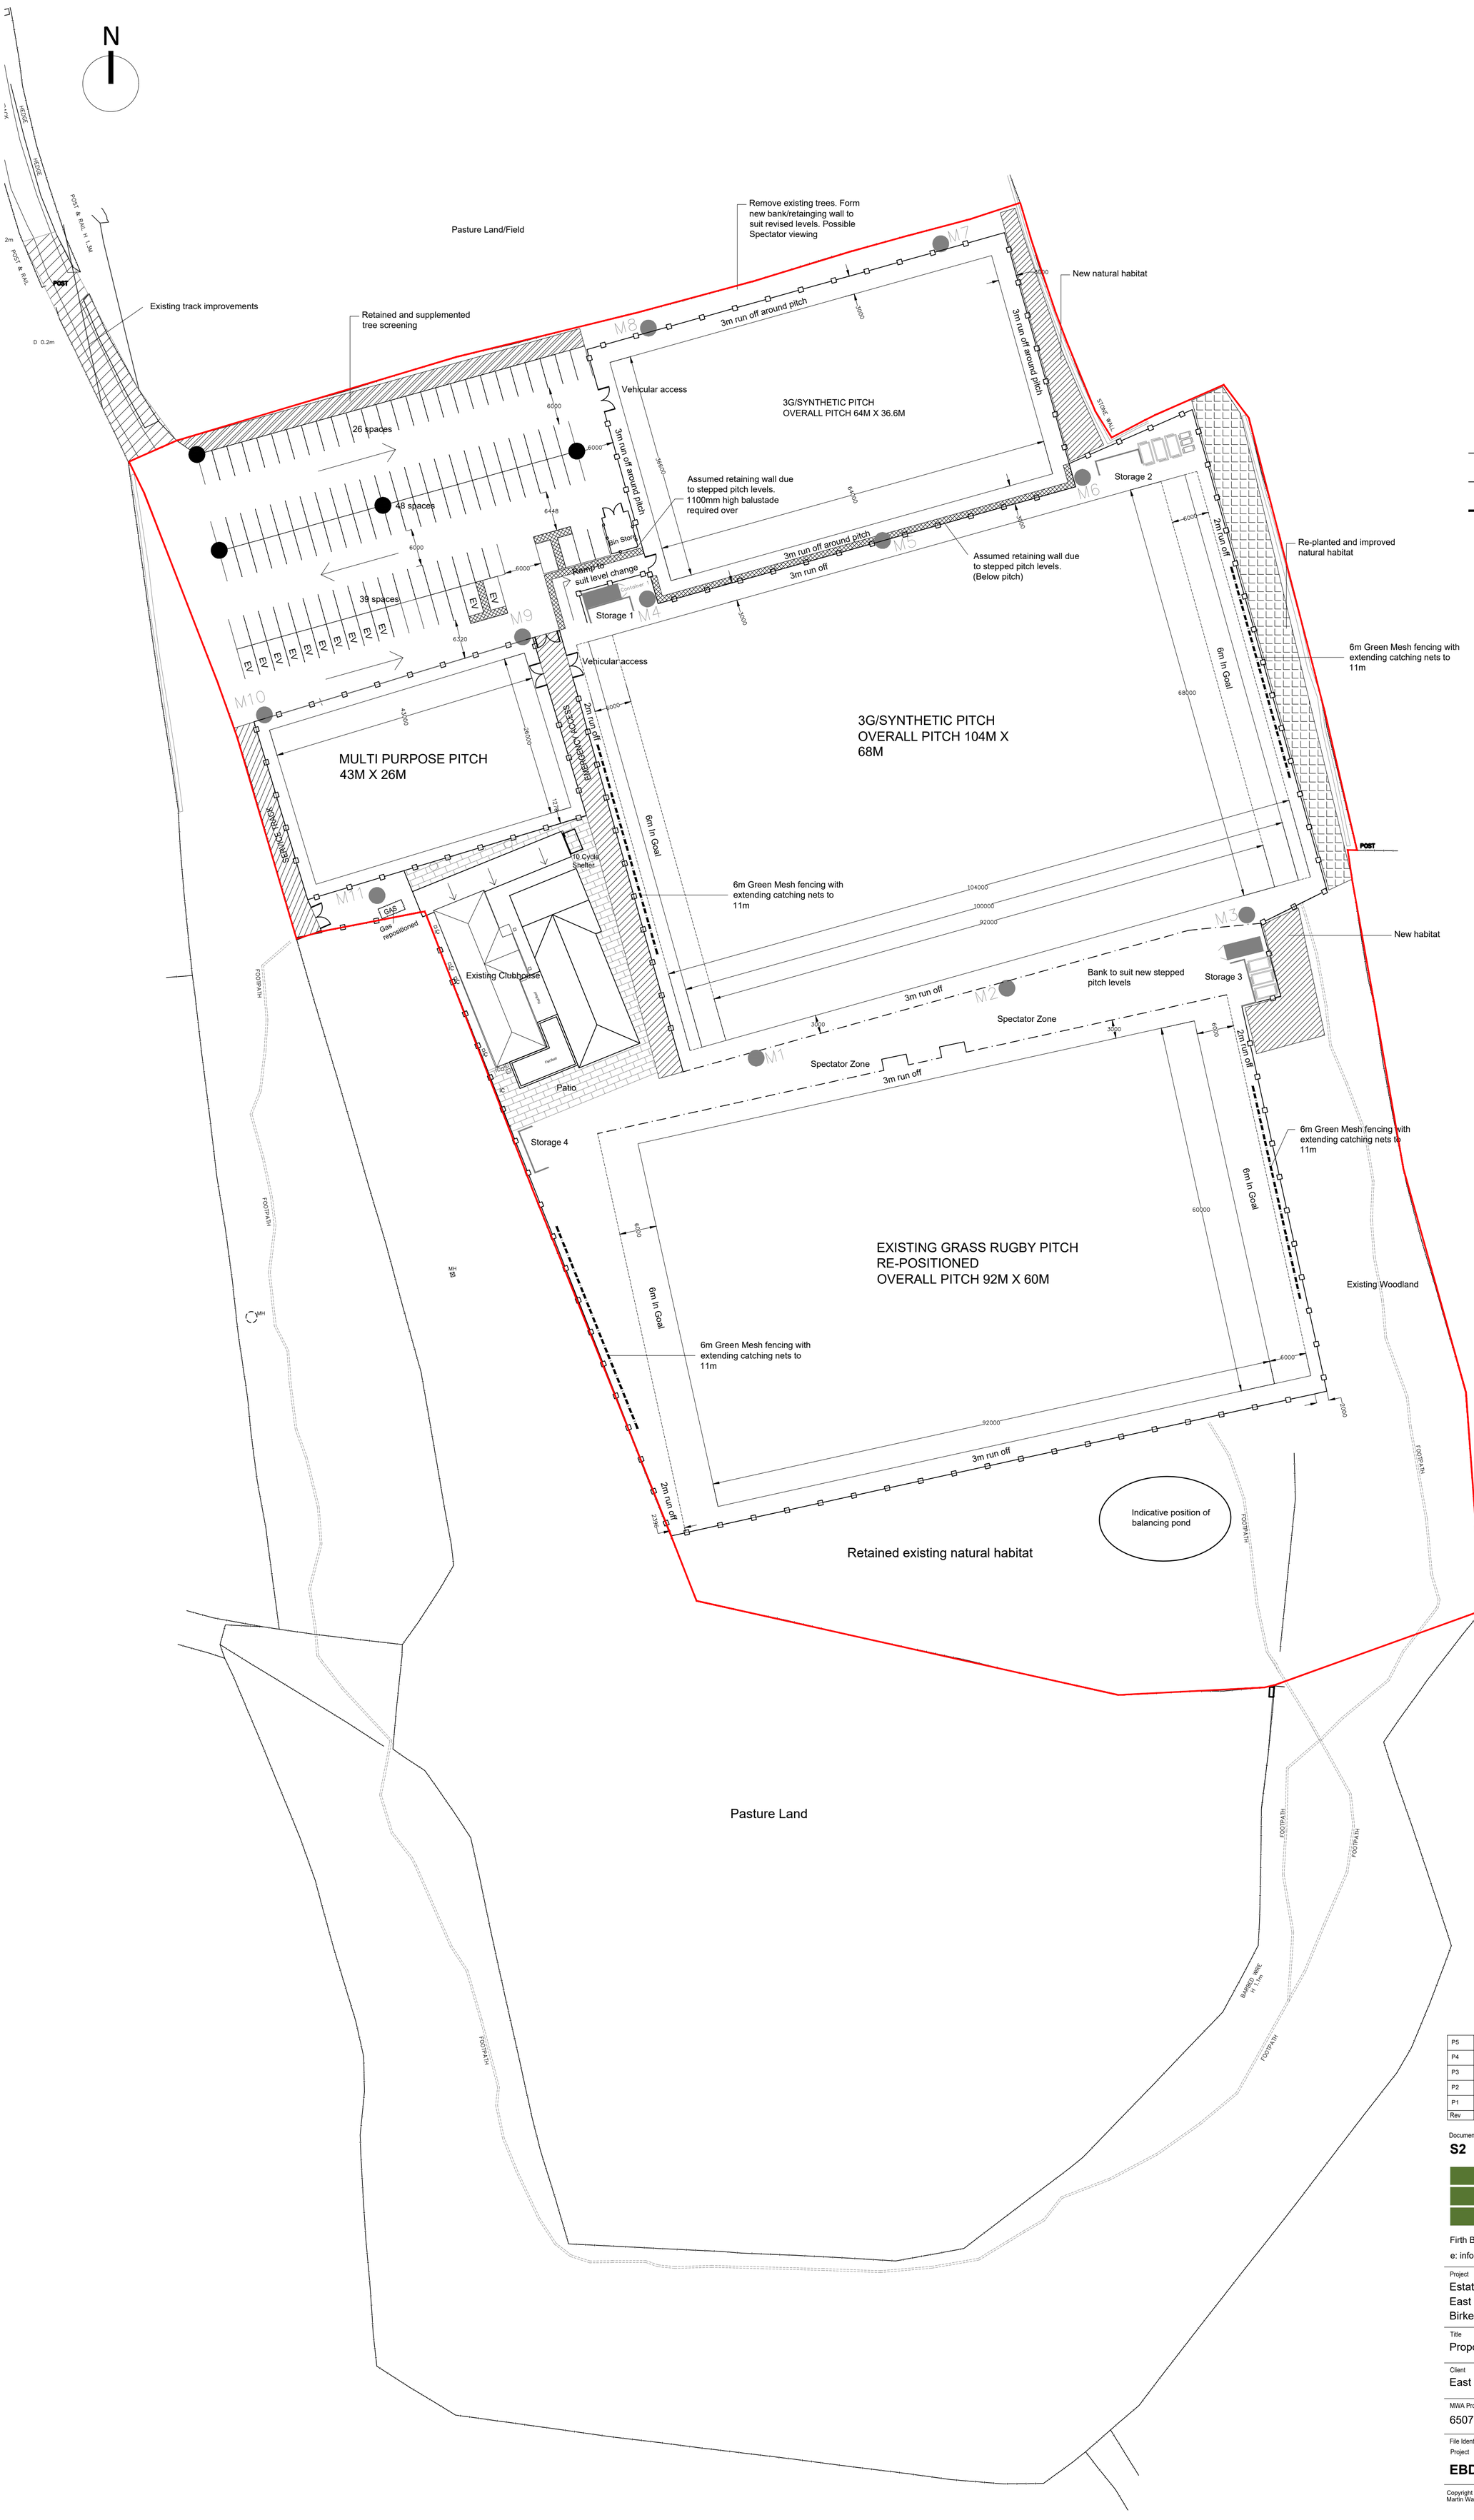

Product Name: 10 Cycle Eco Shelter Fully galvanised

including 5 hoop toast rack

Size: 3500 mm long x 2040 mm wide x 2100 mm high

Electric Charging:
EV Denotes Electric Charging Bays:
EV to be 10% of total parking bays
A Standard Electric Vehicle Charging Point is one which is capable of providing a continuous supply of at least 16A (3.5kW) and up to 32A (7

The electrical supply of the final installation should allow the charging equipment to operate at full rated capacity. The installation must compl with all applicable electrical requirements in force at the time of installa

Timber Bin Store:
Open topped
2100mm high
Lockable Double doors for access

2.4 Green Mesh Fencing

1.1m high white barrier railing (Existing relocated)

6m Green Mesh Fencing with Extending Catch Nets to 1

Rev	Description	Drawn	Checked	Date
P5	Bin store added and parking updated	JW		22.06.23
P4	Future housing site added for lighting consultant	JW		16.03.23
P3	Updated further to discussions with EBCSA	JW		11.11.22
P2	Updated site layout further to discussions with EBCSA	JW		10.11.22
P1	Preliminary Issue	JW		06.10.22

Document Status :
S2

Purpose of Issue:
FOR INFORMATION

MARTIN WALSH
ARCHITECTURAL
MWA

Firth Buildings, 99 - 103 Leeds Rd, Dewsbury, WF12 7BU t: 01924 464342
e: info@martinwalsh.co.uk w: www.martinwalsh.co.uk

Project
Estates Strategic Plan
East Bierley Community Sports Association
Birkenshaw, BD4 6PU

Title
Proposed Site Plan

Client
East Bierley Community Sports Association

MWA Project Ref	Scale	Original Paper Size	Paper Orientation	Drawn
6507	1:500	@A1	Portrait	JW

File Identifier

Project	Originator	Volume	Level	Type	Role	Number	Revision
EBDC -	MWA -	XX -	XX -	DR -	A -	0001	P5

Copyright © 2022 Martin Walsh Architectural. All Rights Reserved.
Martin Walsh Architectural is the trading name of Martin Walsh Architectural Limited. Registered in England Number 4496049