




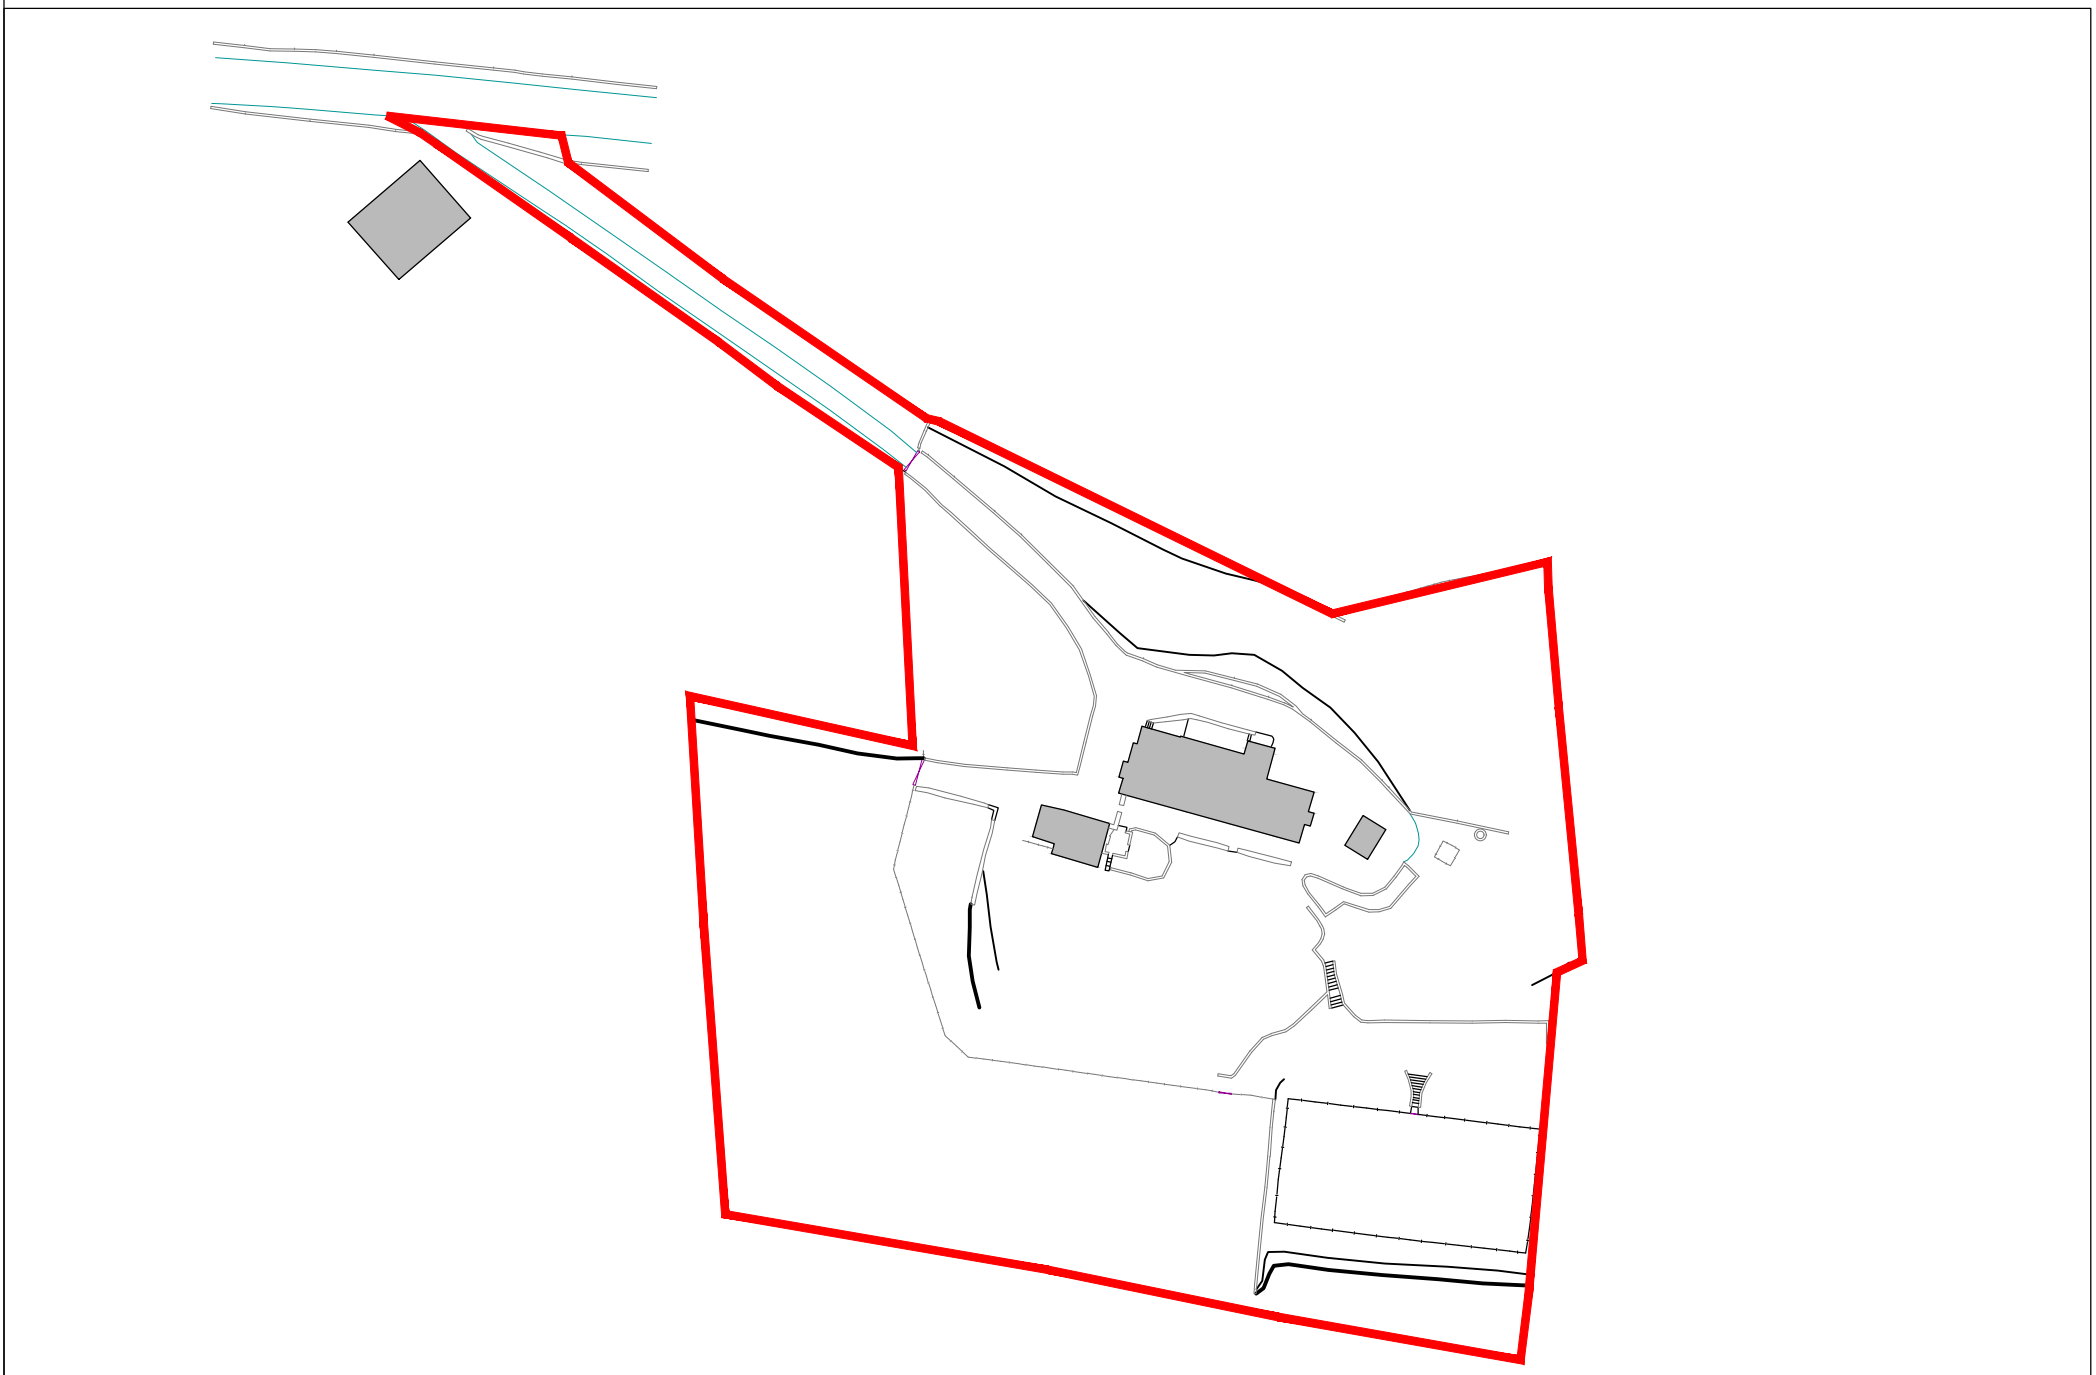



LOCATION PLAN 1:1000

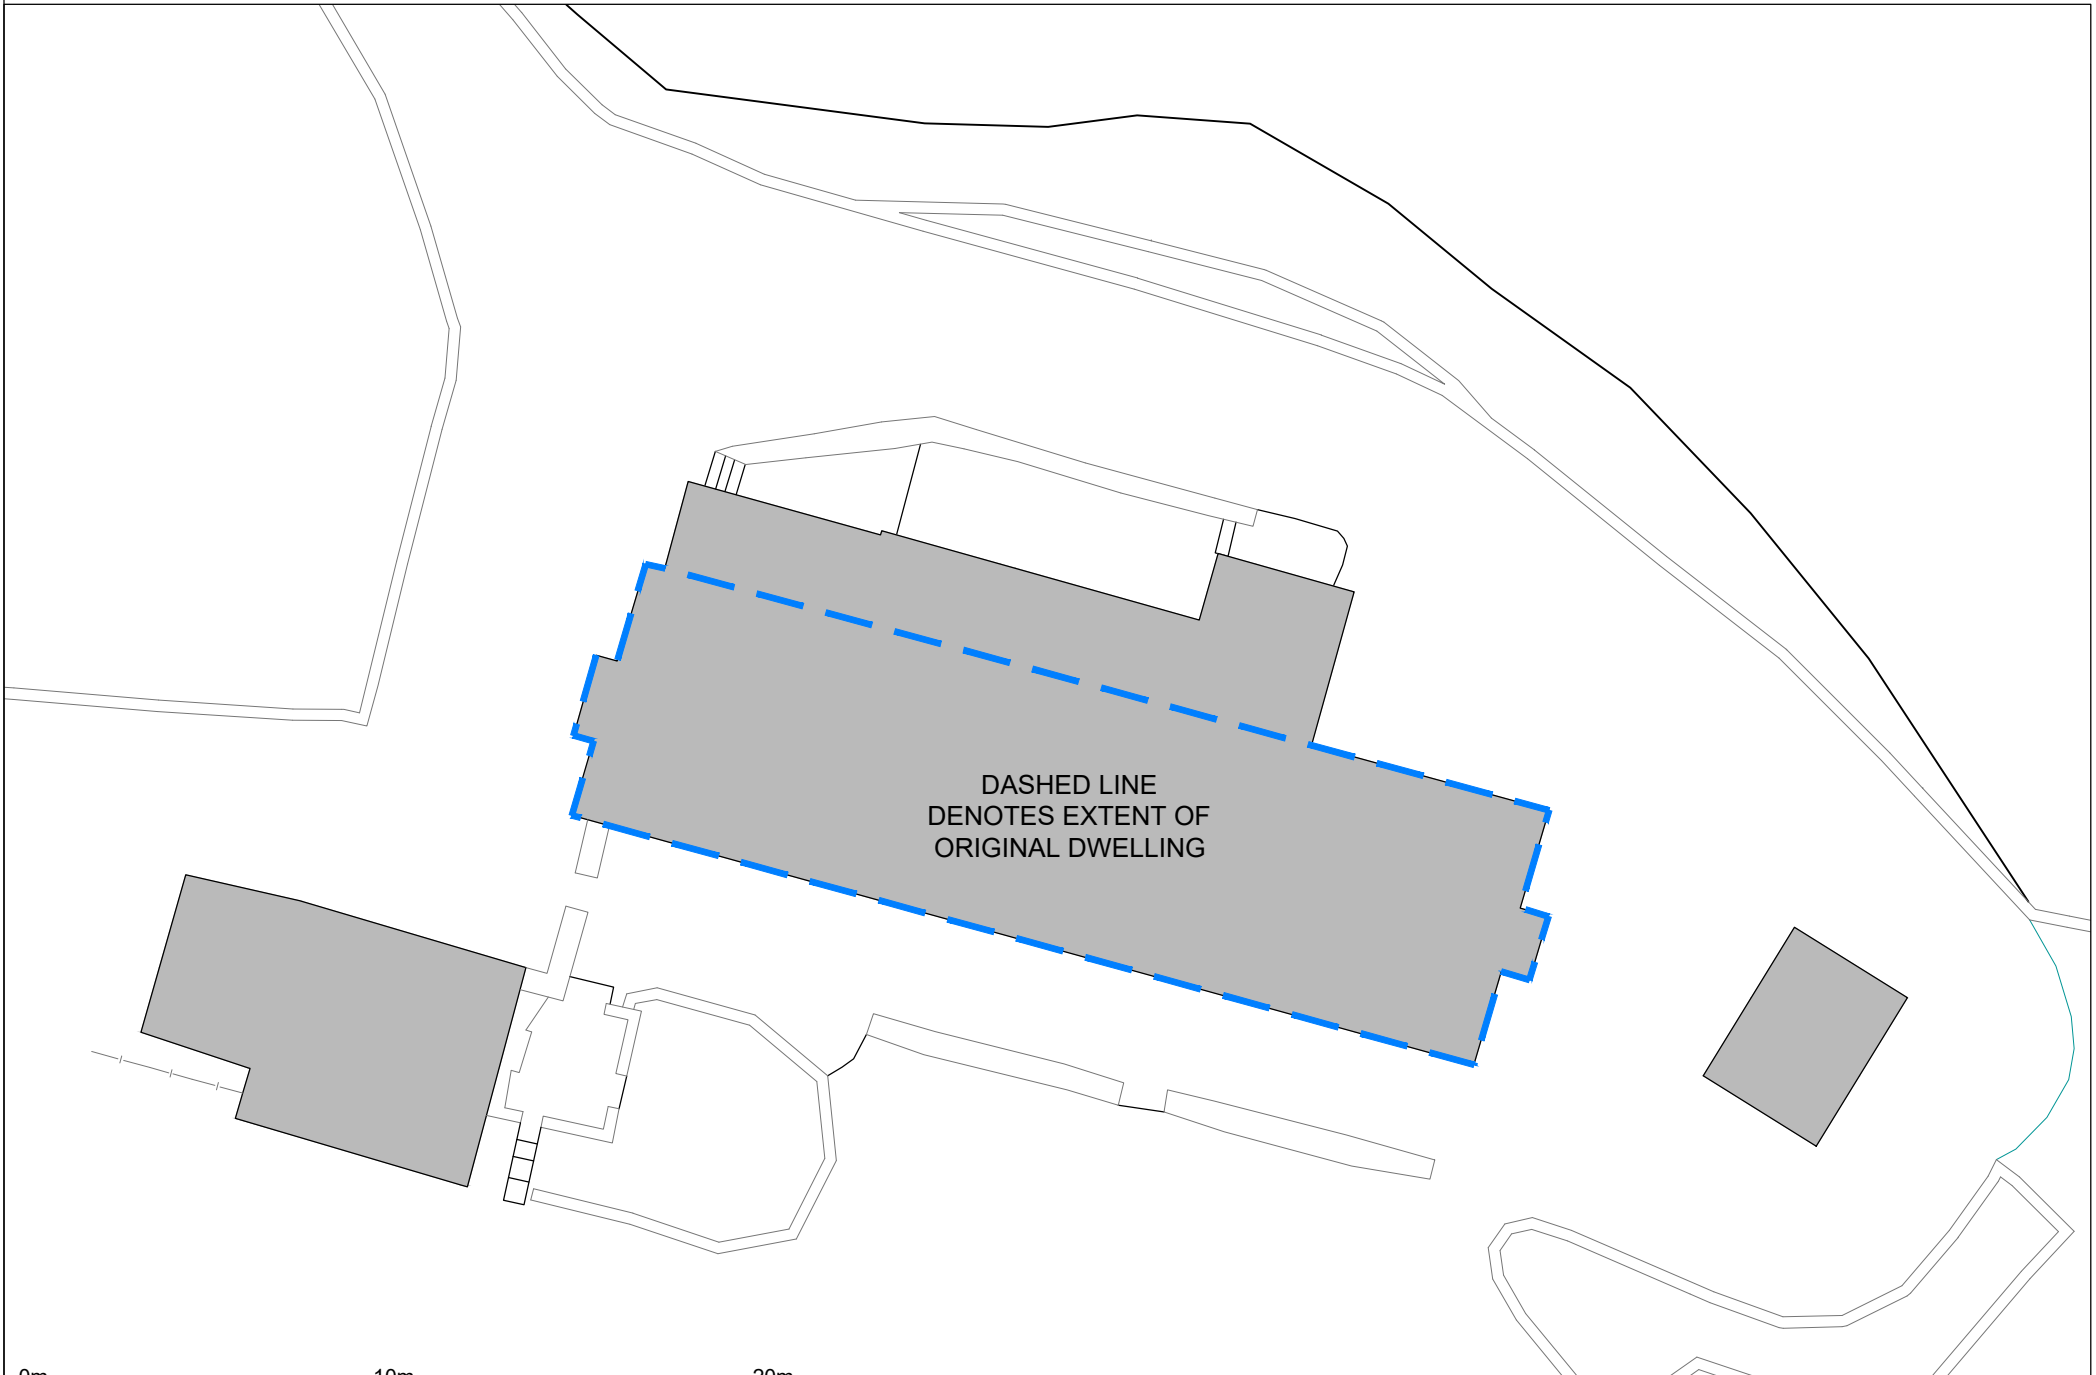


BLOCK PLAN - EXISTING 1:200

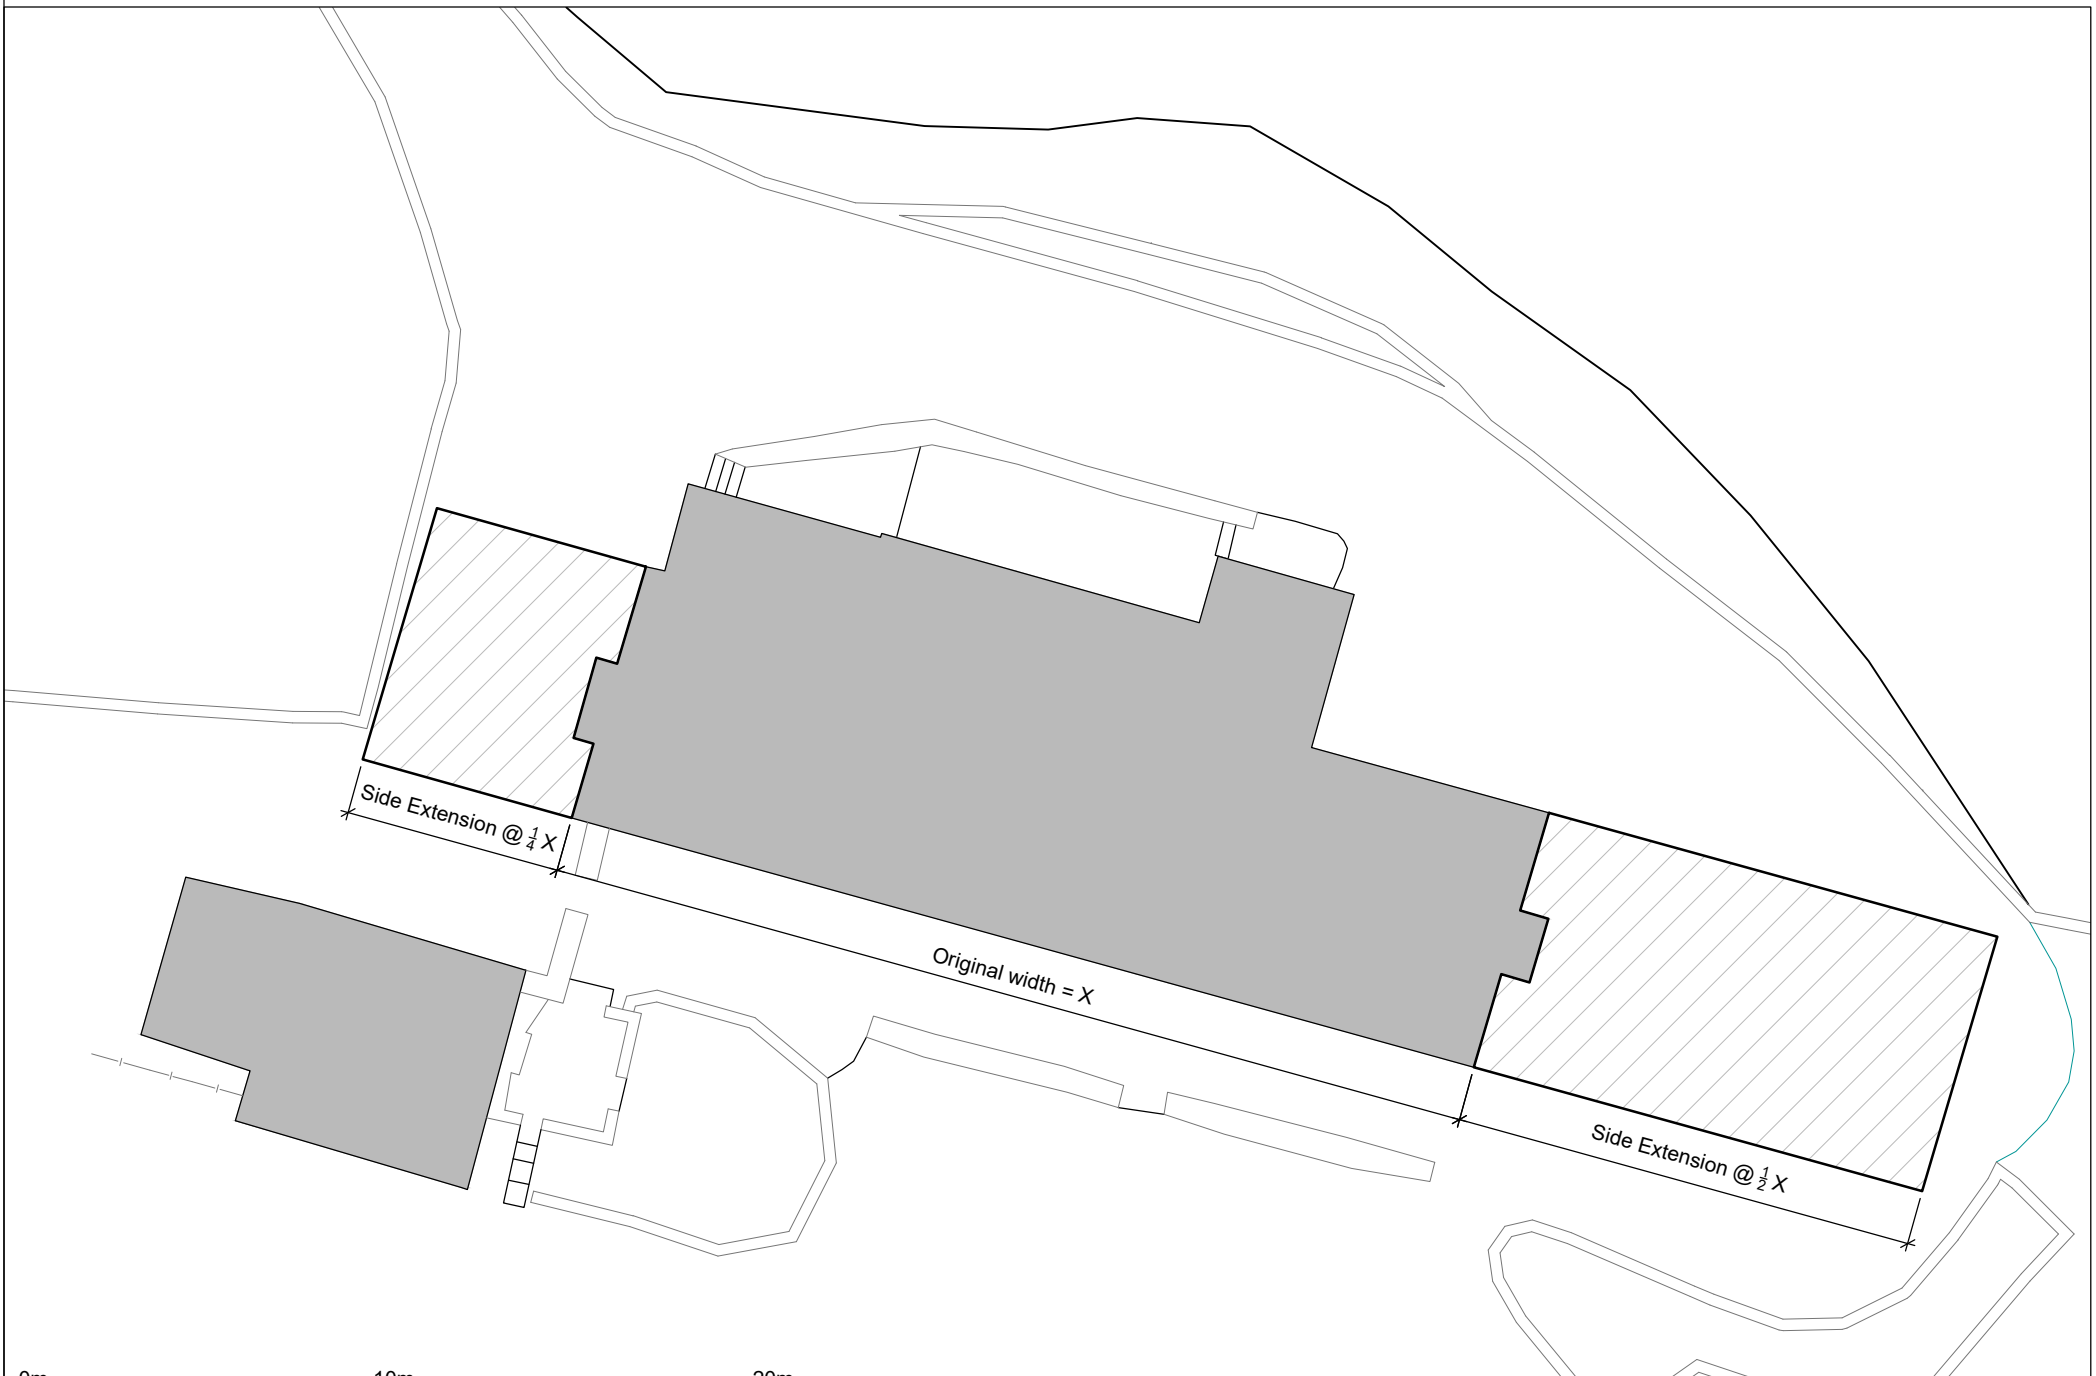

BLOCK PLAN - PROPOSED 1:200

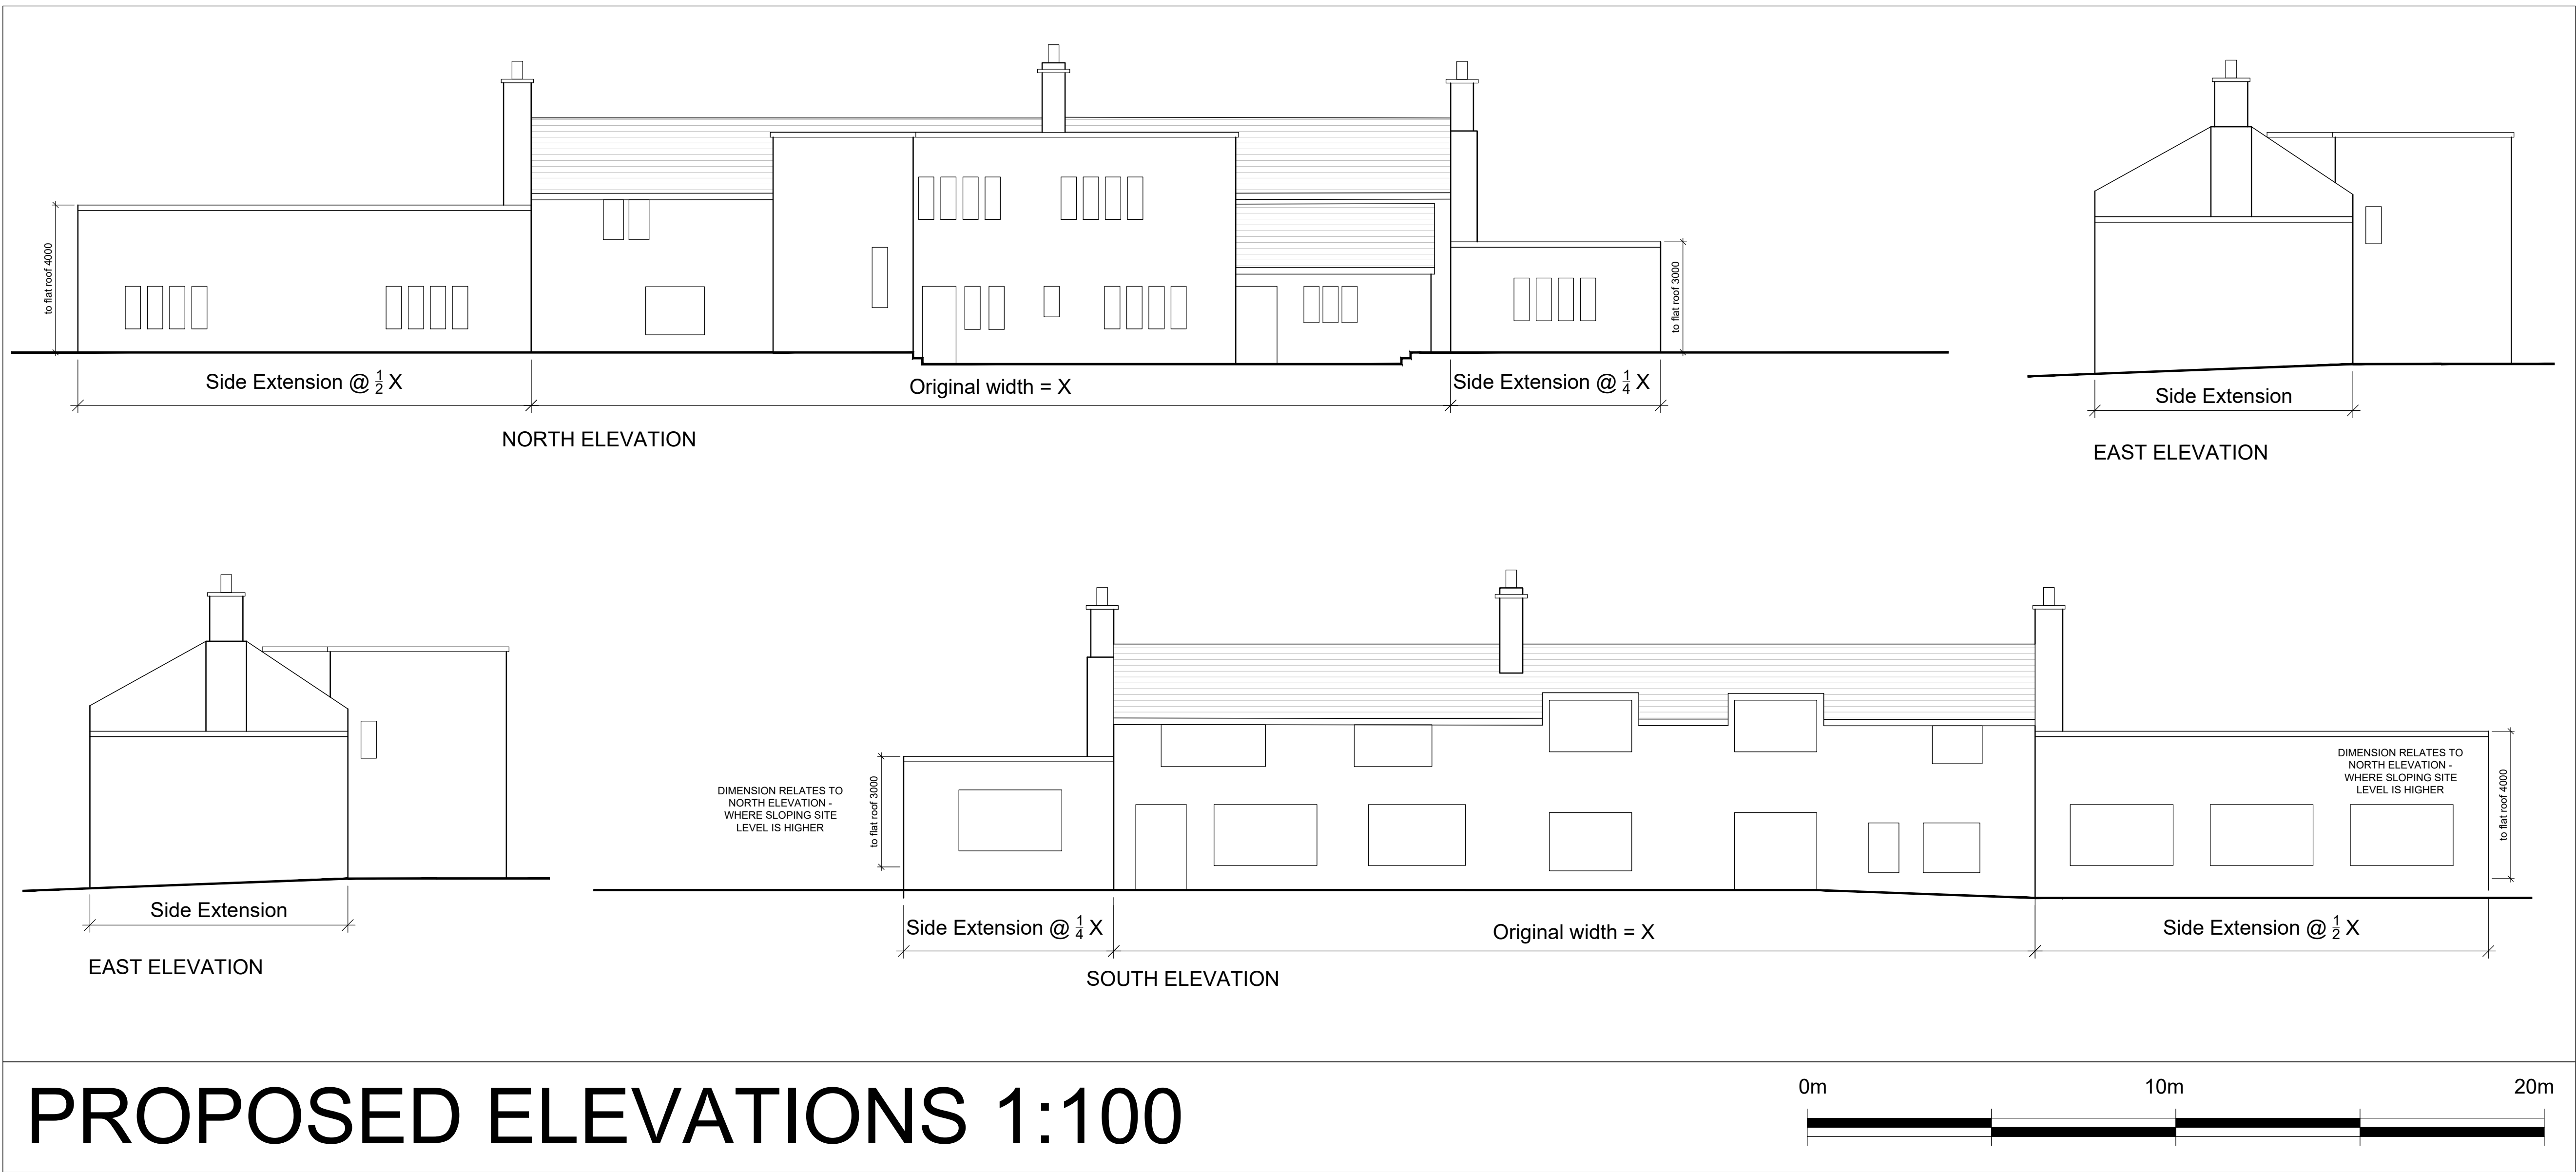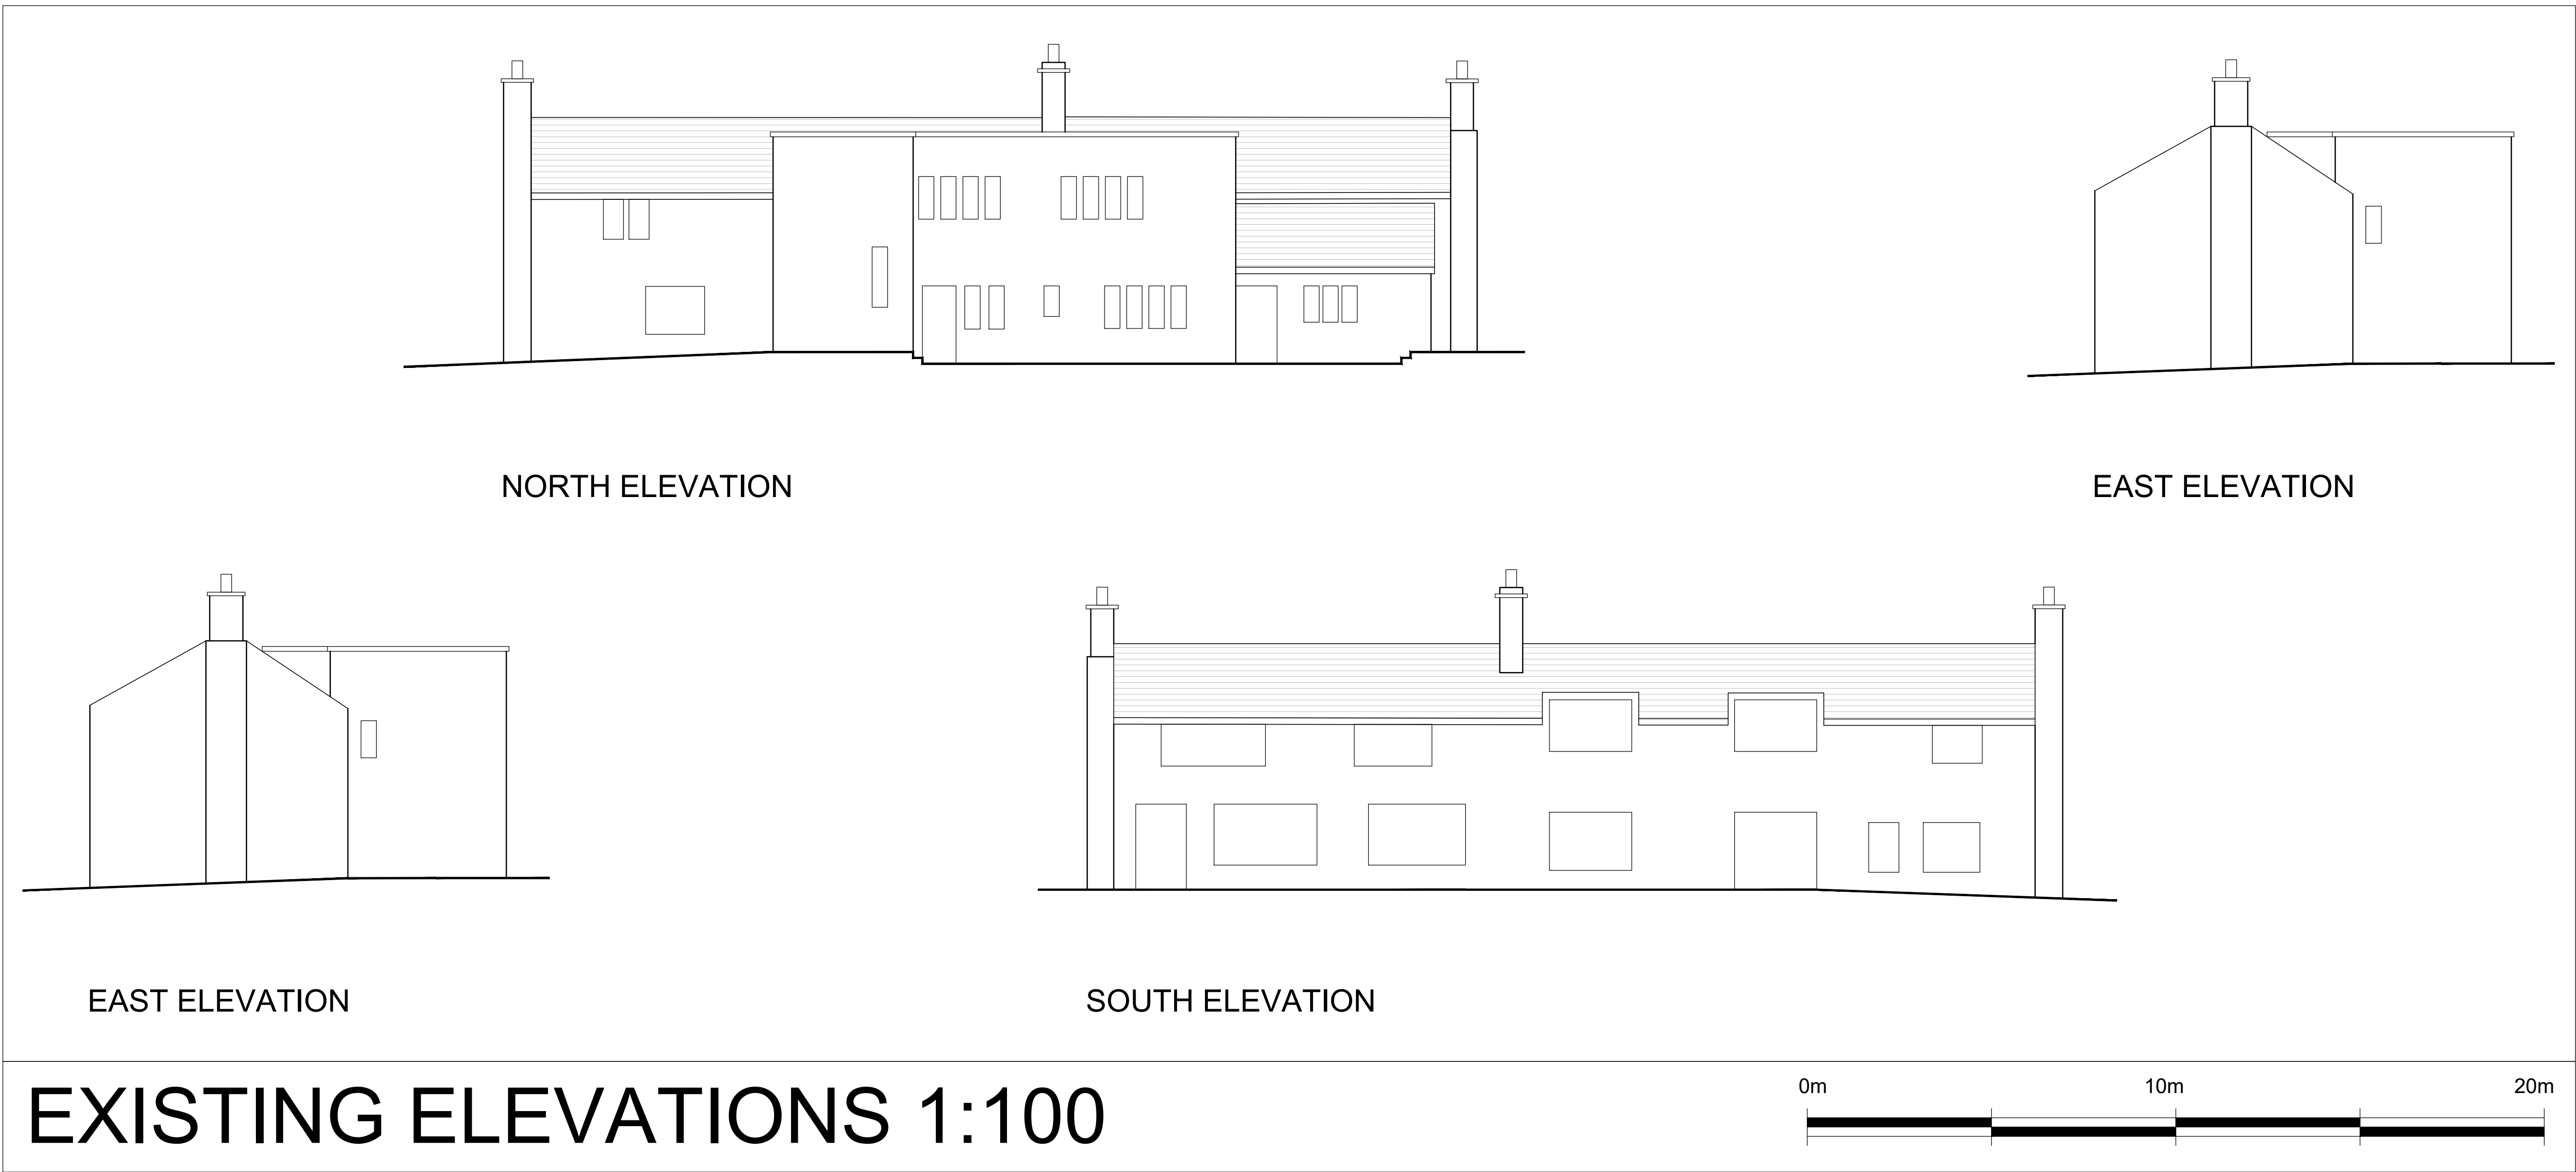

- NOTES
- All dimensions and levels are to be checked on site.
 - Any discrepancies are to be reported to the Shaw and Jagger Architects Ltd before any work commences.
 - This drawing shall not be scaled to ascertain any dimensions. Work to figured dimensions only.
 - This drawing shall not be reproduced without express written permission from Shaw and Jagger Architects Ltd.
 - Title overlay drawings and ownership boundaries are produced using all reasonable endeavors. Shaw and Jagger Architects Ltd cannot be responsible for the accuracy or scale discrepancy of base plans supplied to them.

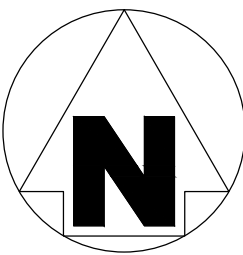

NOTES

PROPOSED MATERIALS TO MATCH HOST DWELLING

rev	date	drawn	checked
C	26/09/23	MMG	EJ
ELEVATIONS AMENDED.			
rev	date	drawn	checked
B	18/09/23	MMG	EJ
EAST SIDE EXTENSION EAVES HEIGHT REDUCED.			
rev	date	drawn	checked
A	18/09/23	MMG	EJ
EAST SIDE EXTENSION REDUCED TO ADHERE TO DOMESTIC CURTLAGE.			
drawing stage		PLANNING	
drawing status		FOR APPROVAL	
client		MR T CROMPTON	

project

PD EXTENSION
WHINNEY CLOSE FARM
COCKLEY HILL LANE, HUDDERSFIELD

drawing title

APPLICATION DRAWINGS

date JULY '23 drawn MMG
scale Stated @ A0 checked ST



1 Cardale Park
Harrogate
North Yorkshire
HG3 1RY
Tel: 01423 532950
info@shawandjagger.com
www.shawandjagger.com

Job No DWG No Rev
498/02 (02) 100 C