



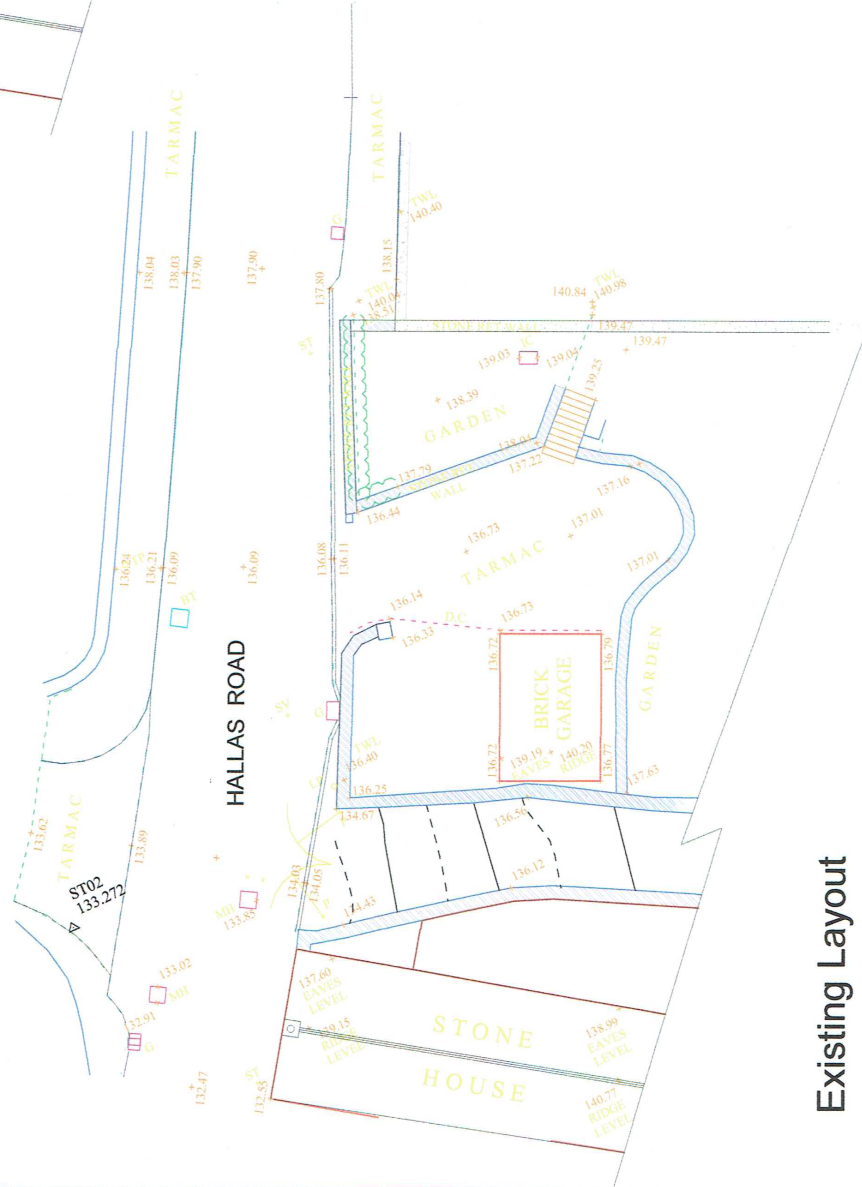

Proposed Layout

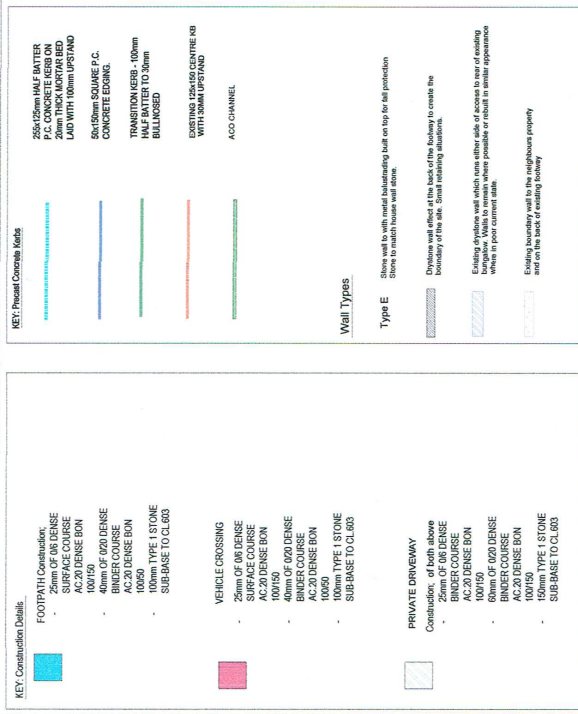

Revision "A" - Alignment of highway kerb, Bin collection area changed and levels altered to comply with KMC Highways comments. 12/10/2023

**New Access Requirements
Proposed Single Dwelling
The Willows
Hallas Road
HD8 0QG**

Date July 2023 Dwg no 02 - 06 A Scale A3 - 1 : 200

Existing Layout