



Huddersfield - Proposed Signage

Site ID: U8XF

Former Longley Park Motors

The Traingle

Paddock

HD1 4RU

Issue 1 - 19/08/2024



DESIGN



CORPORATE
SIGNAGE




DIGITAL
SIGNAGE




AFTERSALES
CARE

Sign 1 - Double Sided Pylon Sign (Size 5) - Standard
Scale 1:50

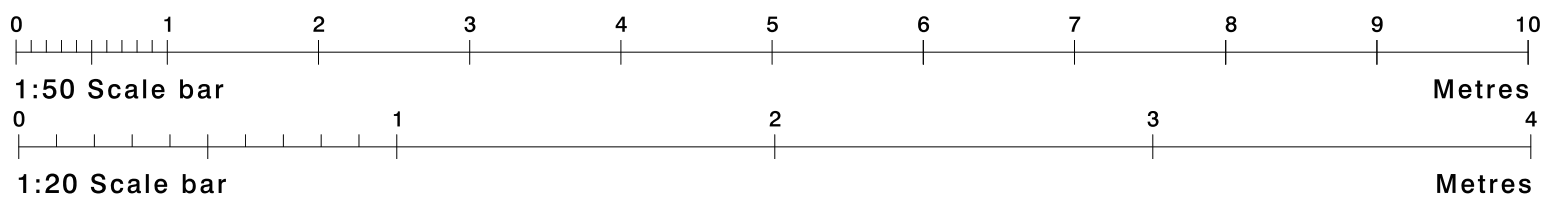


FRONT VIEW (1:5)

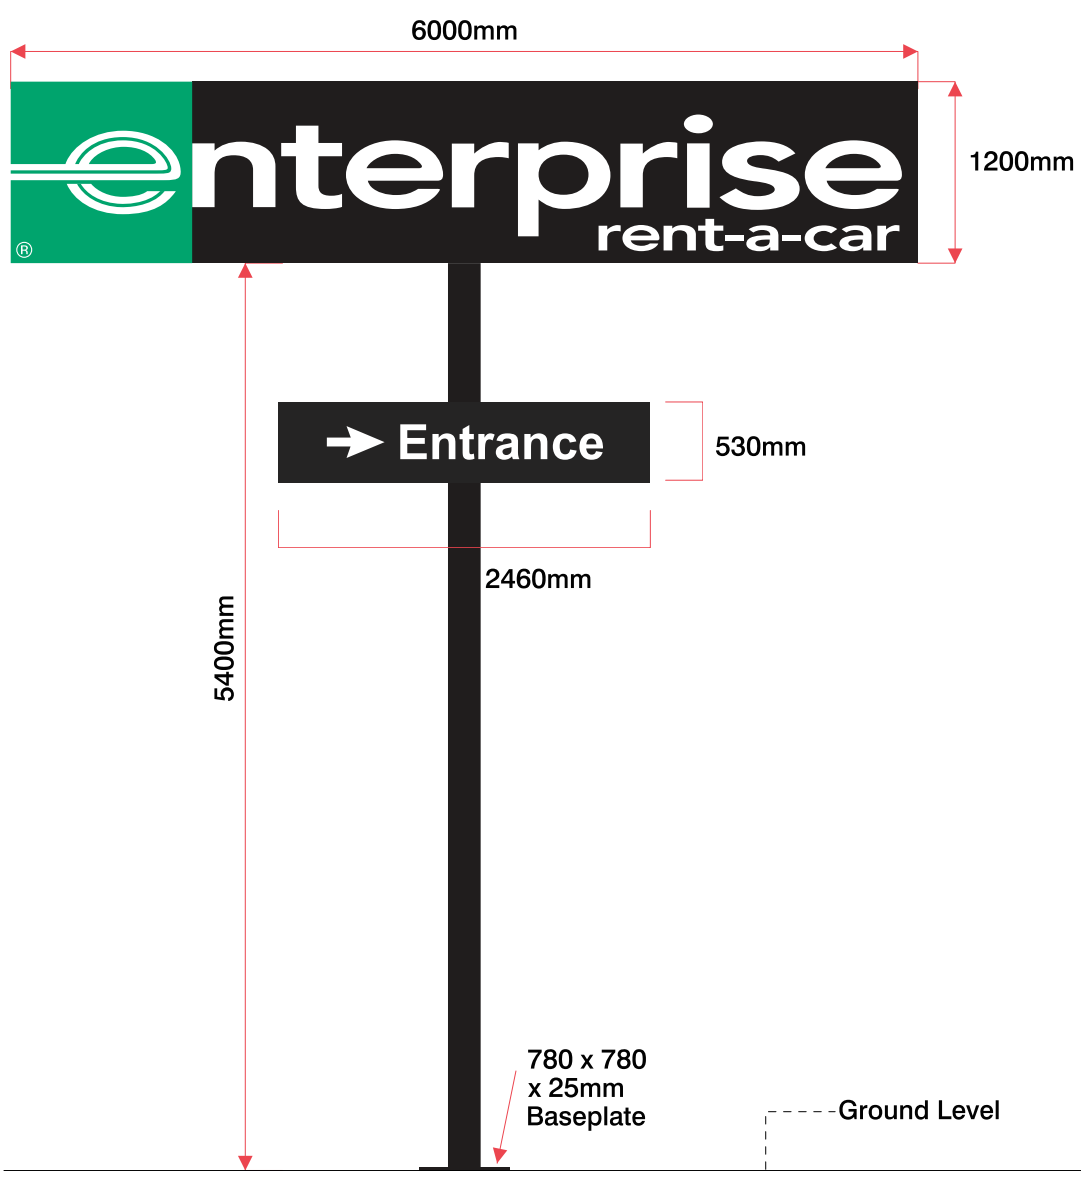

SIDE VIEW



SECTION THROUGH - SCALE 1:20

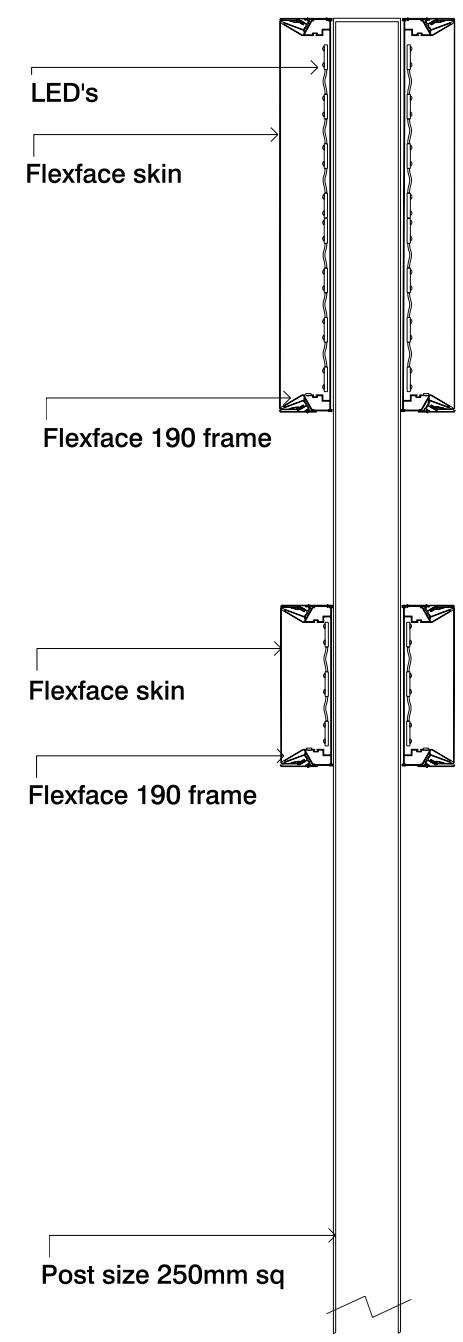


SIGN SPECIFICATION

D/S internally illuminated Pylon Sign (Size 5) & 'Entrance' box:
Manufactured from 2No. 'Enterprise' Flexbox headers powder coated to match RAL 9004, Satin Black, with applied fret cut vinyl to flex skin.
2No. 'Entrance' directional flexboxes powder coated to match RAL 9004, Satin Black, with applied fret cut vinyl to flex skin.
To include steel frame with aluminium cladding.

All to be fixed over 200mm sq post (at 6500mm length) finished to match RAL 9004, Satin Black with baseplate & root cage to suit.
Internally illuminated by LED's
Height from ground to underside of sign - 5400mm
Illumination - 300cdm²

PROPOSED

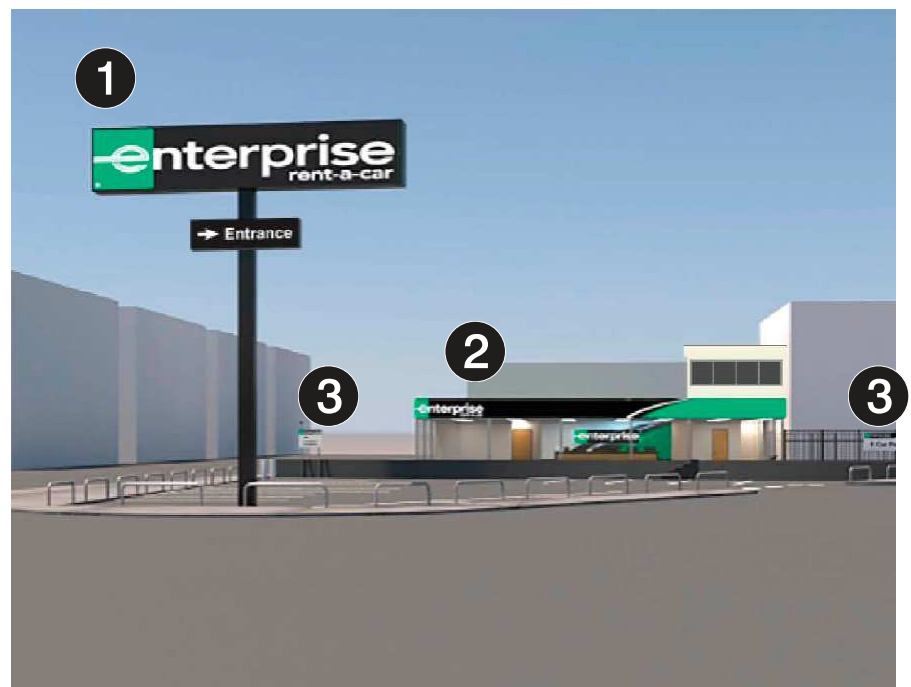

Site
Enterprise
Huddersfield
(U8XF)

Job Number
143466A
Page 2

Drawing Location
U:\2024\2024 Drawings\Enterprise\

Scale
As Shown @ A3

Issue / Rev
1

Drawn By
BF

Checked By
SG


Sales Rep
SG

Date
19/08/2024



BUTTERFIELD SIGNS LTD
174 Sunbridge Rd
Bradford
West Yorkshire
BD1 2RZ
Tel: 01274 722244
Fax: 01274 848996
Web: www.butterfieldsigns.co.uk

Sign 1 - Double Sided Pylon Sign (Size 5) - **Standard**

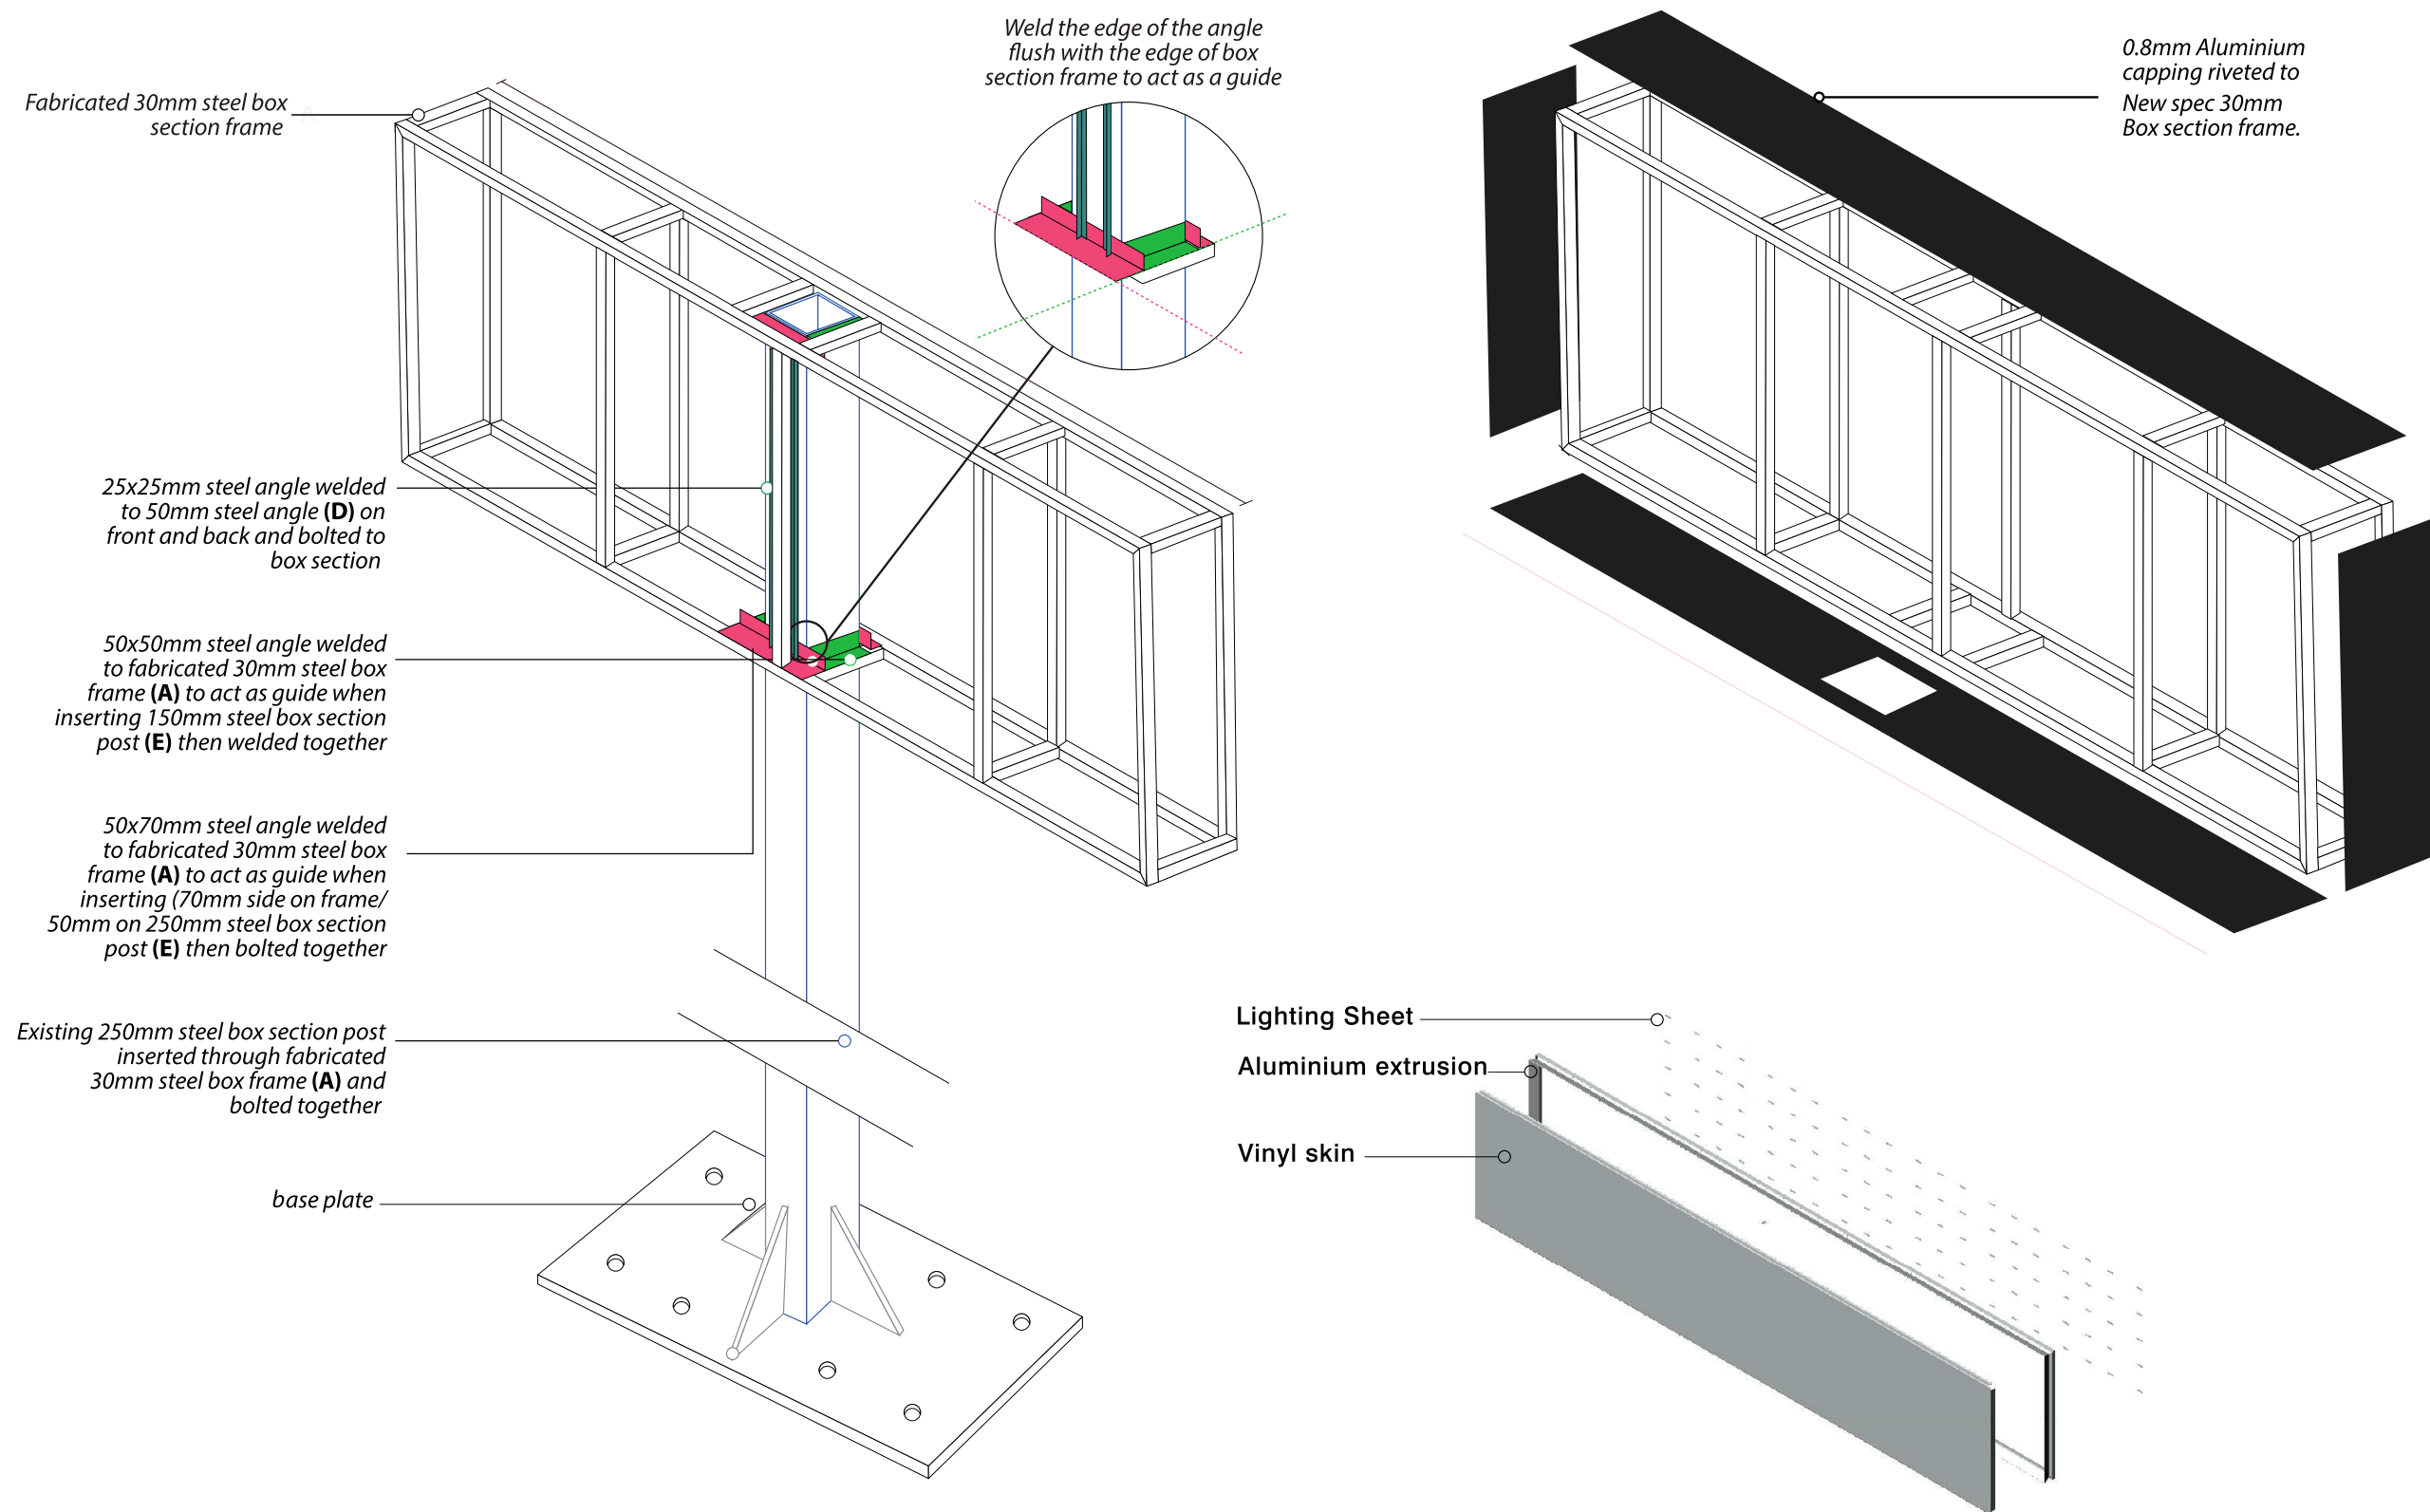

Site
Enterprise
Huddersfield
(U8XF)

Job Number
143466A
Page 3
Drawing Location
U:\2024\2024 Drawings\Enterprise\

Scale
As Shown @ A3
Issue / Rev
1

Drawn By
BF
Checked By
SG


Sales Rep
SG
Date
19/08/2024



BUTTERFIELD SIGNS LTD
174 Sunbridge Rd
Bradford
West Yorkshire
BD1 2RZ
Tel: 01274 722244
Fax: 01274 848996
Web: www.butterfieldsigns.co.uk

Sign 2 - Fascia Band Sign - Standard
Scale 1:100

NOTES/REASONING:

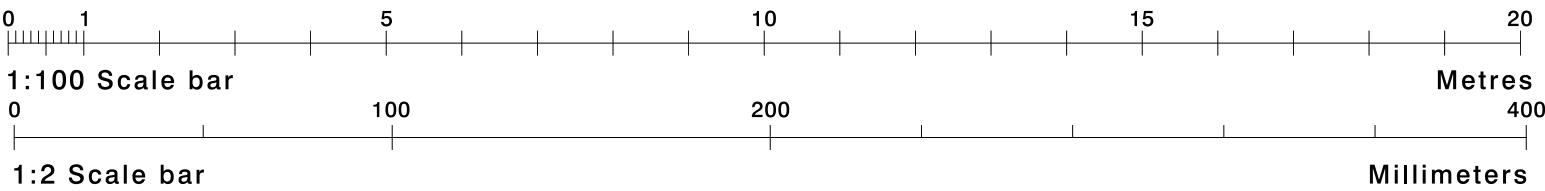

FRONT VIEW:





SIGN SPECIFICATION

3No. S/S internally illuminated Fascia Band Signs:
Manufactured from 3No. Flexboxes powdercoated to match RAL 9004, Satin Black, with applied vinyl to flex skin. To include steel frame with aluminium cladding.
Internally illuminated by LED's
Height from ground to underside of sign - 3200mm
Illumination - 300cdm²



SECTION THROUGH: SCALE 1:2

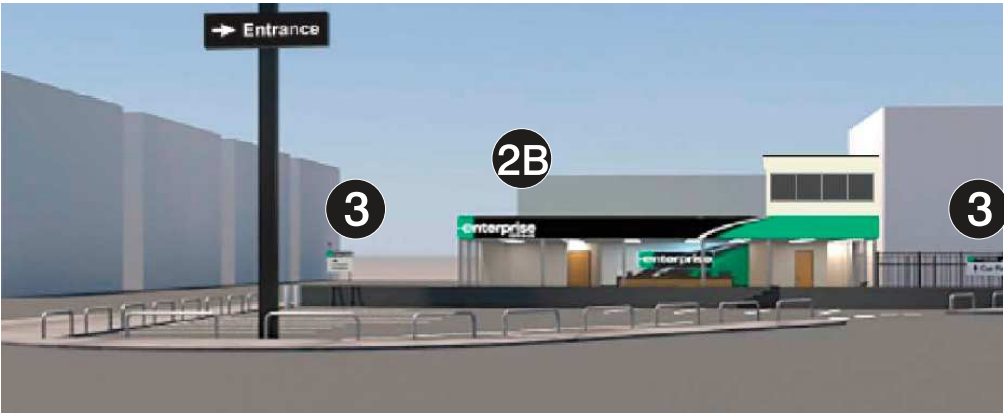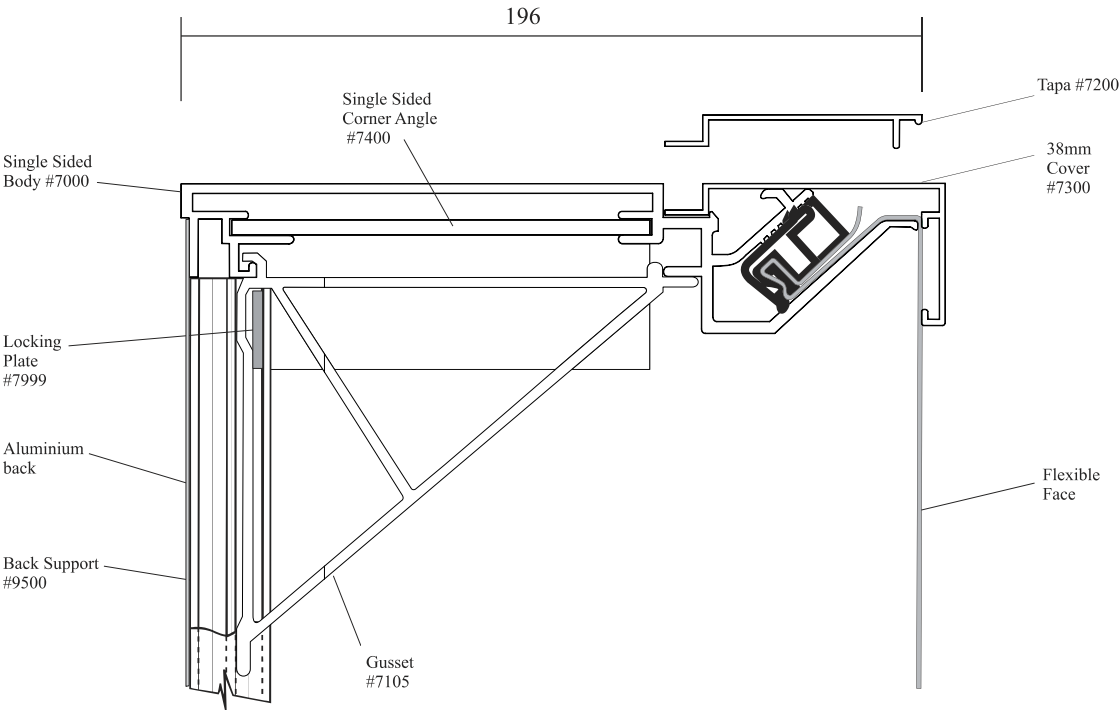

Site
Enterprise
Huddersfield
(U8XF)

Job Number
143466A
Page 3
Drawing Location
U:\2024\2024 Drawings\Enterprise\

Scale
As Shown @ A3
Issue / Rev
1


Drawn By
BF
Checked By
SG

Sales Rep
SG
Date
19/08/2024



BUTTERFIELD SIGNS LTD
174 Sunbridge Rd
Bradford
West Yorkshire
BD1 2RZ
Tel: 01274 722244
Fax: 01274 848996
Web: www.butterfieldsigns.co.uk

Sign 2 - Fascia Band Sign - **Standard**

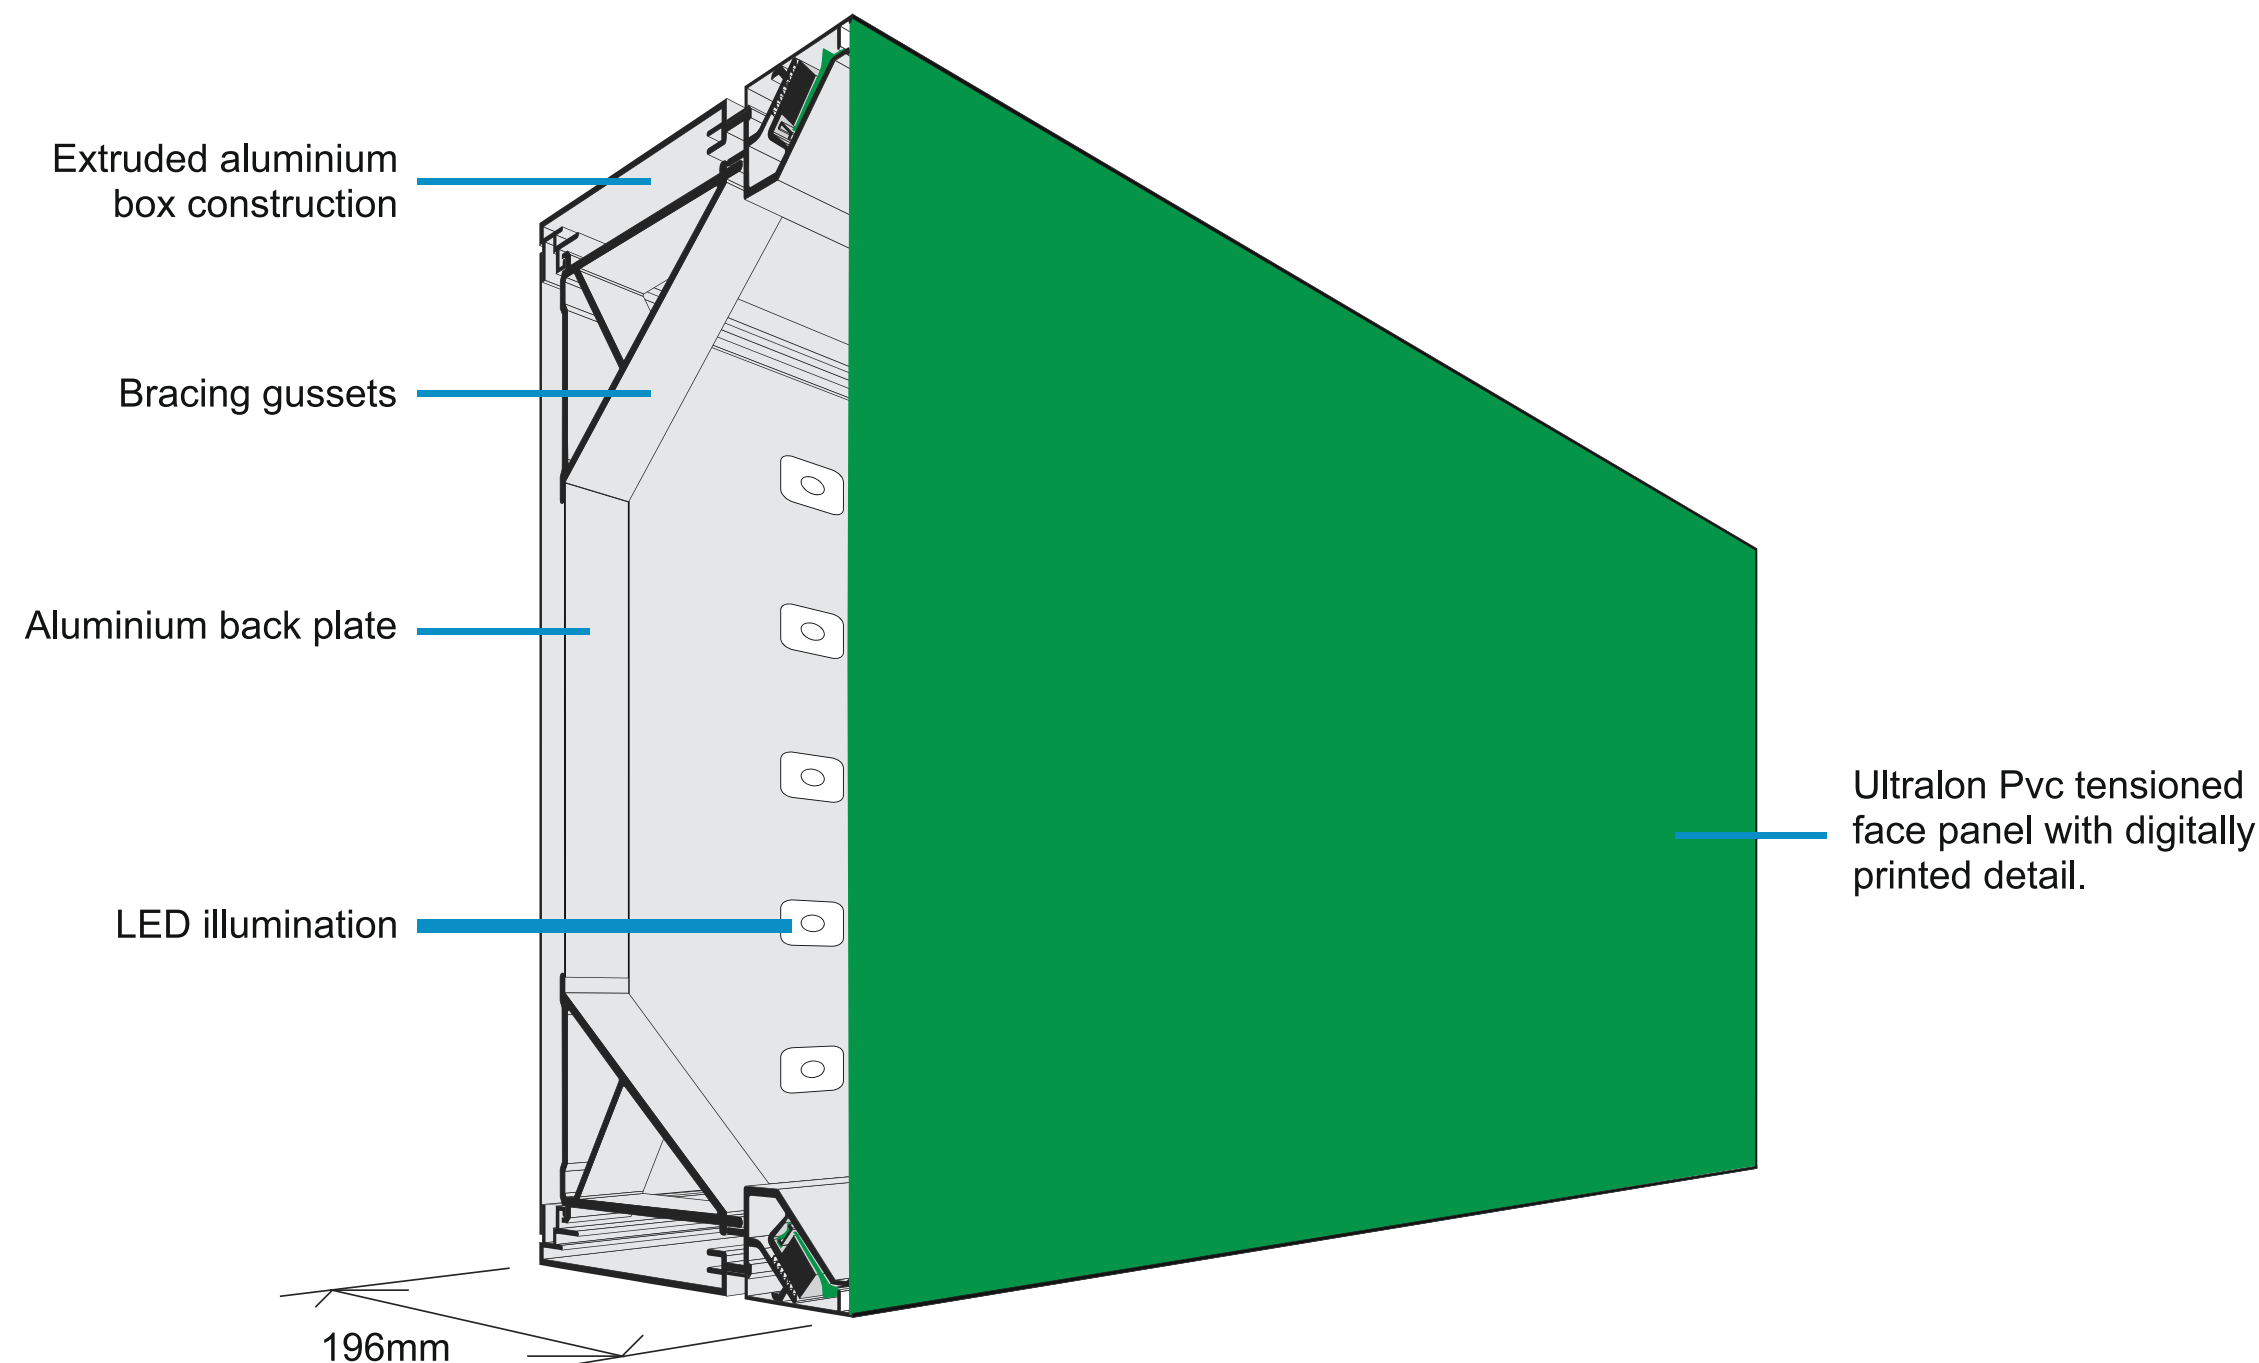

Site
Enterprise
Huddersfield
(U8XF)

Job Number
143466A Page 3

Drawing Location
U:\2024\2024 Drawings\Enterprise\

Scale
As Shown @ A3
Issue / Rev
1

Drawn By
BF
Checked By
SG


Sales Rep
SG
Date
19/08/2024




BUTTERFIELD SIGNS LTD
174 Sunbridge Rd
Bradford
West Yorkshire
BD1 2RZ
Tel: 01274 722244
Fax: 01274 848996
Web: www.butterfieldsigns.co.uk

sign 3 - Two Pole Panel Sign - Custom
Scale 1:20


Note: Standard artwork, panels fixed to fence line - spec to match stall saigns

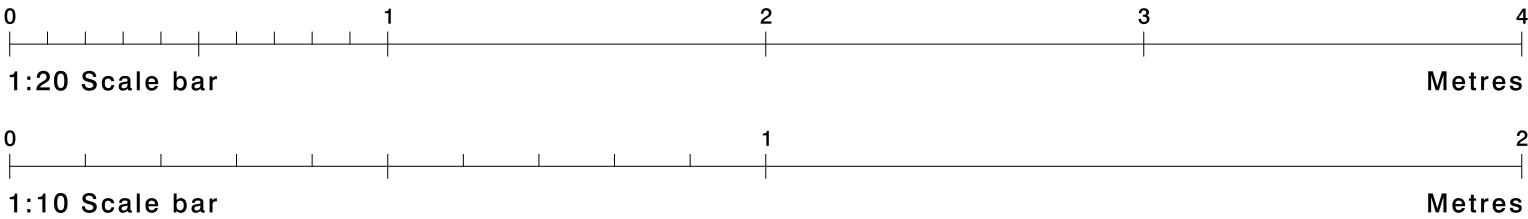

FRONT VIEW

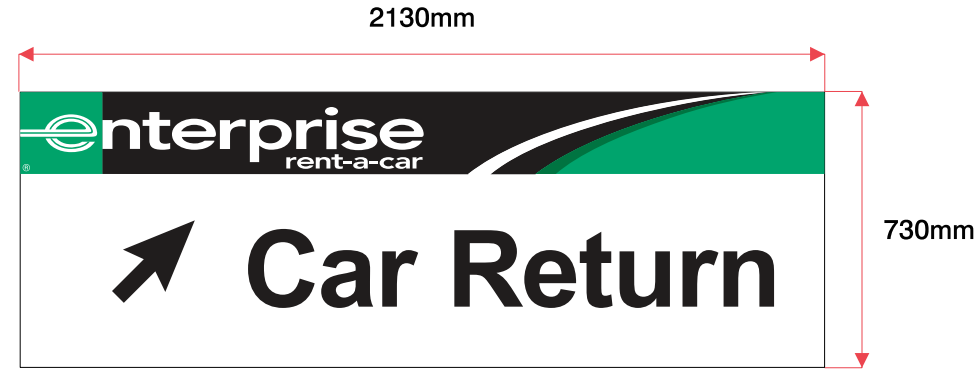

SECTION THRU

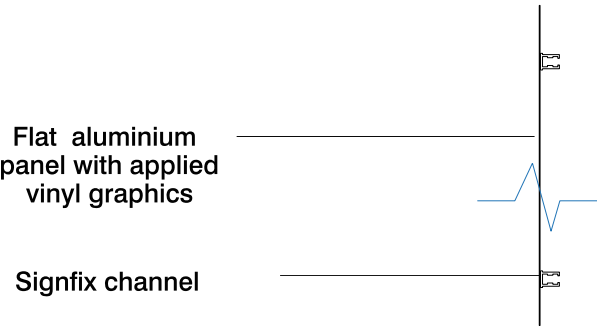

SIGN SPECIFICATION

2No. Flat aluminium panels powder coated to match RAL 9003 Satin White, (to both panel sides) with fret cut vinyl applied to face complete with 2No. signfix channels to rear to be secured to existing fencing on site.

PROPOSED



PROPOSED



Site
Enterprise
Huddersfield
(U8XF)

Job Number
143466A
Page 6
Drawing Location
U:\2024\2024 Drawings\Enterprise\

Scale
As Shown @ A3
Issue / Rev
1


Drawn By
BF
Checked By
SG

Sales Rep
SG
Date
19/08/2024




BUTTERFIELD SIGNS LTD
174 Sunbridge Rd
Bradford
West Yorkshire
BD1 2RZ
Tel: 01274 722244
Fax: 01274 848996
Web: www.butterfieldsigns.co.uk


Sign 4 - Stall Sign - Standard S2
Scale 1:10

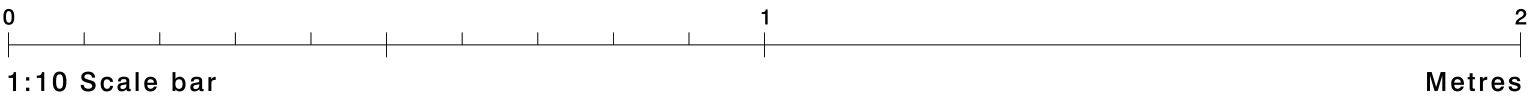

FRONT VIEW

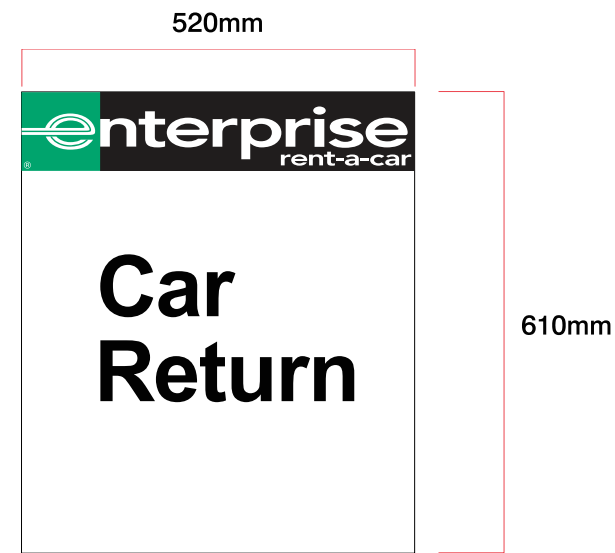


SECTION THRU

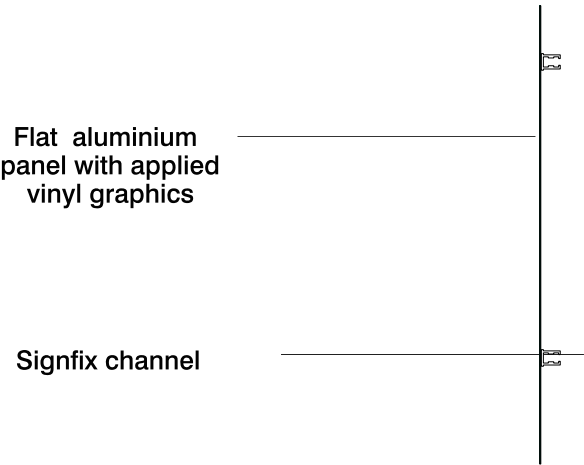

SIGN SPECIFICATION

5No. Flat aluminium panels powder coated to match RAL 9003 Satin White, (to both panel sides) with fret cut vinyl applied to face complete with 2No. signfix channels to rear to be secured to existing fencing on site.

Proposed

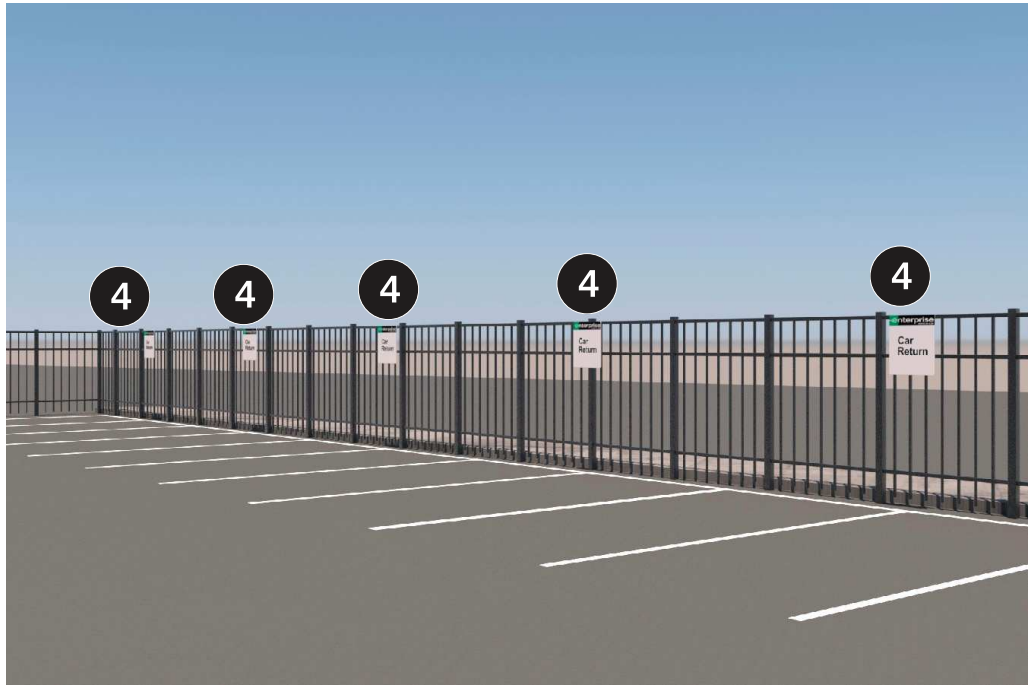

Site
Enterprise
Huddersfield
(U8XF)

Job Number
143466A
Page 7
Drawing Location
U:\2024\2024 Drawings\Enterprise\

Scale
As Shown @ A3
Issue / Rev
1


Drawn By
BF
Checked By
SG

Sales Rep
SG
Date
19/08/2024




BUTTERFIELD SIGNS LTD
174 Sunbridge Rd
Bradford
West Yorkshire
BD1 2RZ
Tel: 01274 722244
Fax: 01274 848996
Web: www.butterfieldsigns.co.uk

Sign 5 - Internally illuminated Large Deluxe Backwall Sign
- Standard
Scale 1:20

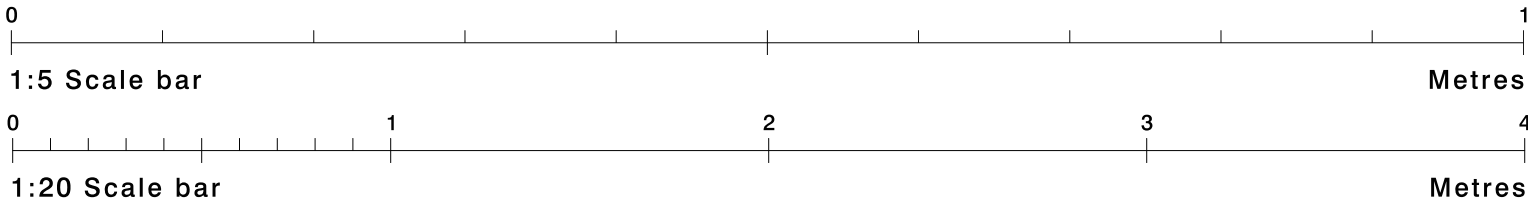


Plan View

Front View

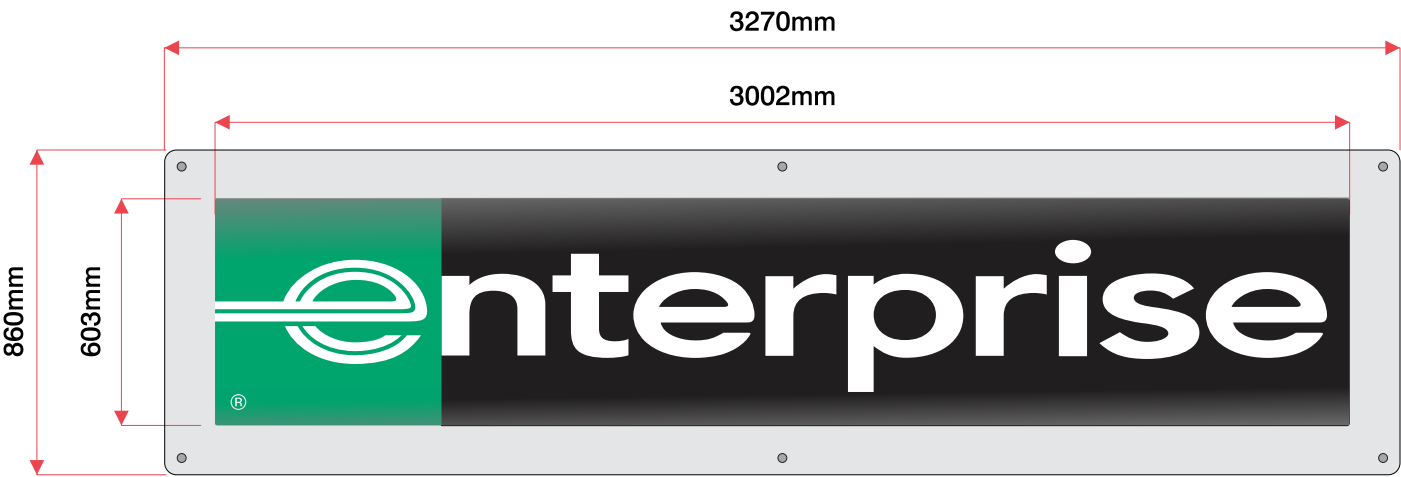

Section Thru - Scale 1:5

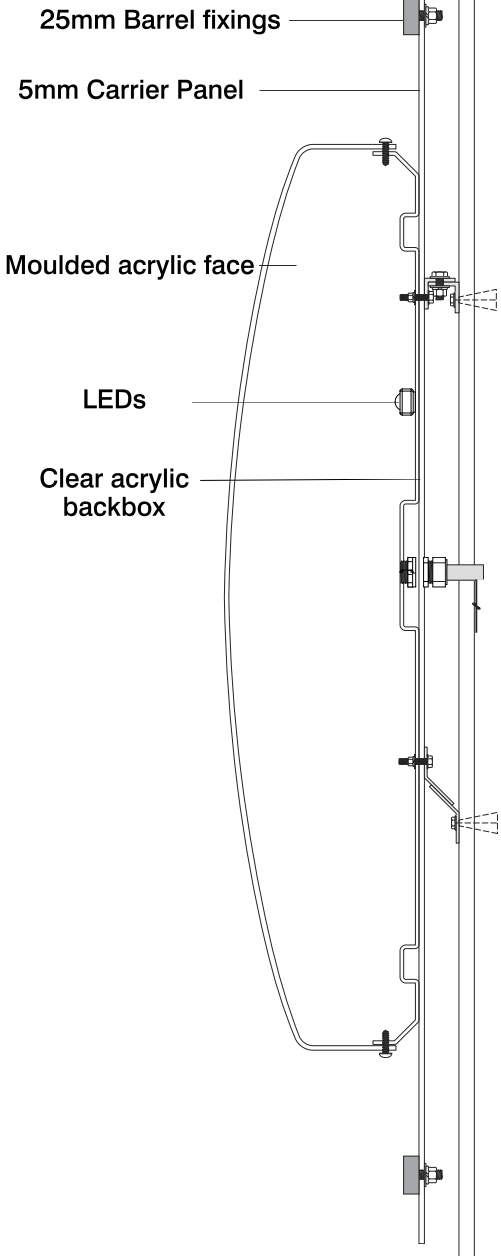

SIGN SPECIFICATION

1No. Moulded acrylic face & backs (by others) mounted onto a 5mm carrier panel. Carrier panel to be router cut 5mm clear acrylic panel, with 25mm radius corners. Complete with applied frosted vinyl. Panel to have 6No. 11mm fixing holes to suit 25mm barrel fixings. Fixing holes to suit moulded clear backbox. Internally illuminated by LEDs.

PROPOSED



Site
Enterprise
Huddersfield
(U8XF

Job Number
143466A Page 8

Drawing Location
U:\2024\2024 Drawings\Enterprise\

Scale
As Shown @ A3

Issue / Rev
1

Drawn By
BF

Checked By
SG


Sales Rep
SG

Date
19/08/2024



BUTTERFIELD SIGNS LTD
174 Sunbridge Rd
Bradford
West Yorkshire
BD1 2RZ
Tel: 01274 722244
Fax: 01274 848996
Web: www.butterfieldsigns.co.uk

Sign 6 - Door Decals - Standard
Scale 1:10

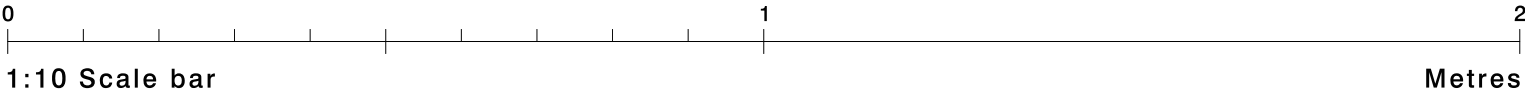

Front View (Print)



Proposed view - NTS



SIGN SPECIFICATION

1No. Digitally printed logo, complete with fret cut vinyl text applied directly to existing glazing.
Opening times TBC

PROPOSED:



Site
Enterprise
Huddersfield
(U8XF)

Job Number
143466A
Page 9
Drawing Location
U:\2024\2024 Drawings\Enterprise\

Scale
As Shown @ A3
Issue / Rev
1


Drawn By
BF
Checked By
SG

Sales Rep
SG
Date
19/08/2024




BUTTERFIELD SIGNS LTD
174 Sunbridge Rd
Bradford
West Yorkshire
BD1 2RZ
Tel: 01274 722244
Fax: 01274 848996
Web: www.butterfieldsigns.co.uk


Sign 7 - 'Please use other door' Vinyl - Standard
Scale 1:10

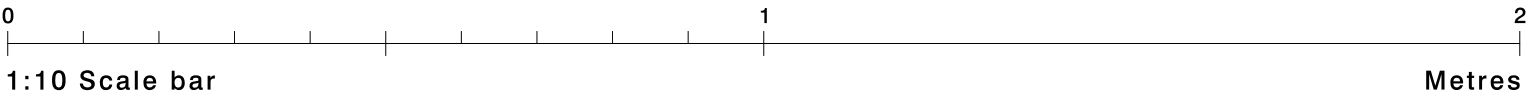

Front View (Print)

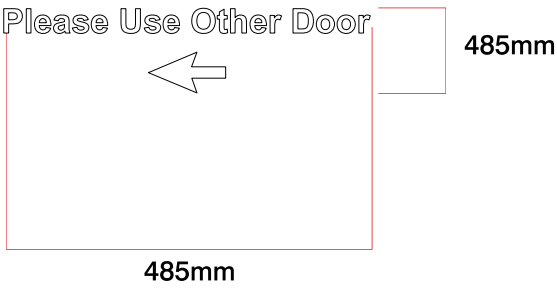

Proposed view - NTS

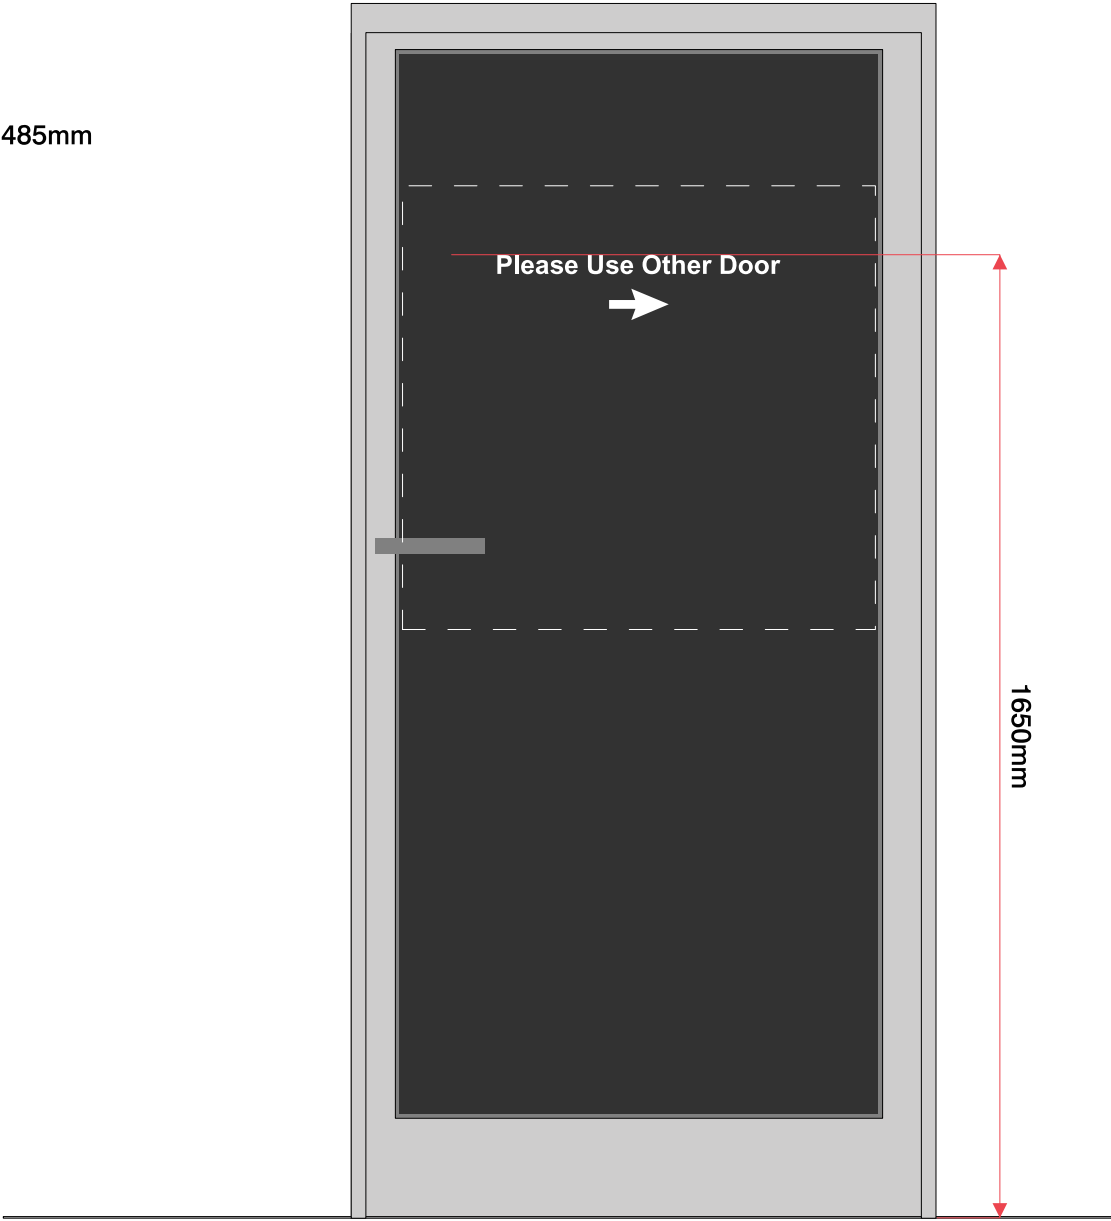

SIGN SPECIFICATION

1No. Digitally printed logo, complete with fret cut vinyl text applied directly to existing glazing.

PROPOSED:



Site
Enterprise
Huddersfield
(U8XF)

Job Number
143466A
Page 10
Drawing Location
U:\2024\2024 Drawings\Enterprise\

Scale
As Shown @ A3
Issue / Rev
1

Drawn By
BF
Checked By
SG

Sales Rep
SG
Date
19/08/2024



BUTTERFIELD SIGNS LTD
174 Sunbridge Rd
Bradford
West Yorkshire
BD1 2RZ
Tel: 01274 722244
Fax: 01274 848996
Web: www.butterfieldsigns.co.uk

Site map:



- 1 Double Sided Pylon Sign (Size 5)
- 2 Fascia Band Sign
- 3 Two Pole Panel Sign
- 4 S/S Stall Sign
- 5 Internally illuminated deluxe backwall sign
- 6 Door decal
- 7 'Please use other door' vinyl



Site
Enterprise
Huddersfield
(U8XF)

Job Number
143466A
Page 11
Drawing Location
U:\2024\2024 Drawings\Enterprise\

Scale
As Shown @ A3
Issue / Rev
1

Drawn By
BF
Checked By
SG

Sales Rep
SG
Date
19/08/2024



BUTTERFIELD SIGNS LTD
174 Sunbridge Rd
Bradford
West Yorkshire
BD1 2RZ
Tel: 01274 722244
Fax: 01274 848996
Web: www.butterfieldsigns.co.uk