



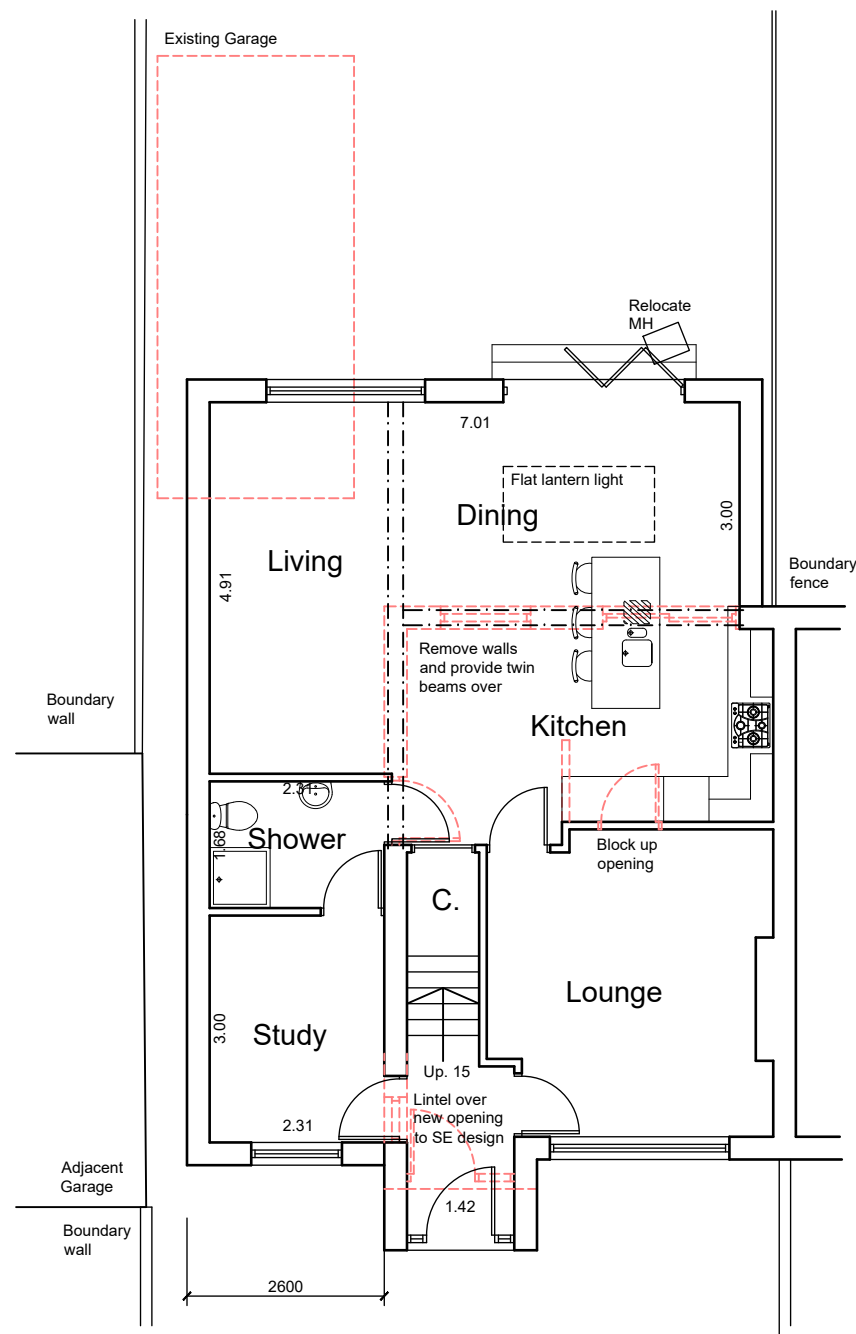

Ground Floor Plan

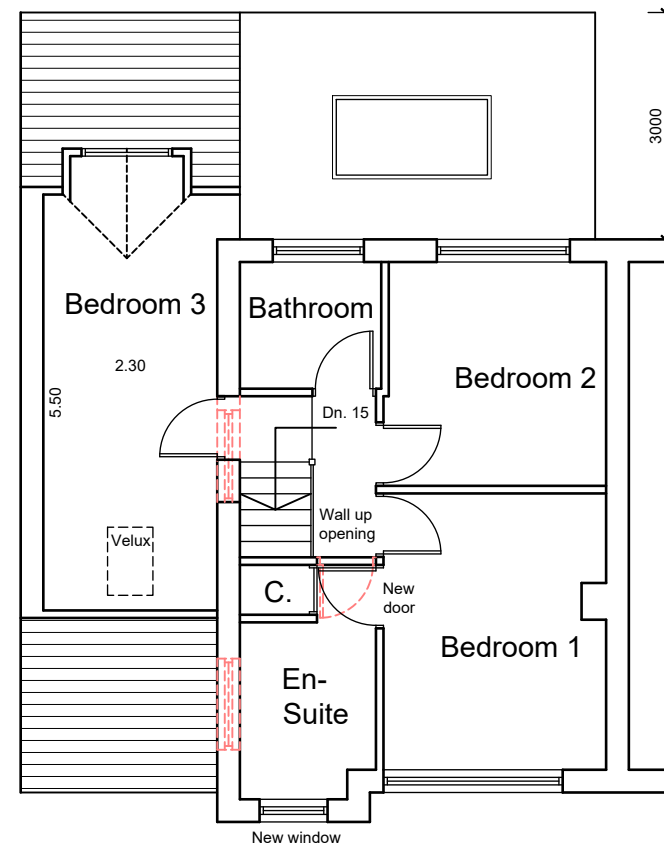

First Floor Plan



NOTES

This drawing has been prepared specifically for the purpose of obtaining Planning and or Building Regulations Approval. Its suitability for other purposes without additional supplementary details and specifications cannot be guaranteed.

All dimensions are to be checked on site, any discrepancies are to be reported to the designer before work commences. Use only figured dimensions.

All structural components shown are indicative only. Details / calculations of structural members are to be provided by the Structural Engineer.

This drawing is not to be copied or divulged to a third party without written permission.

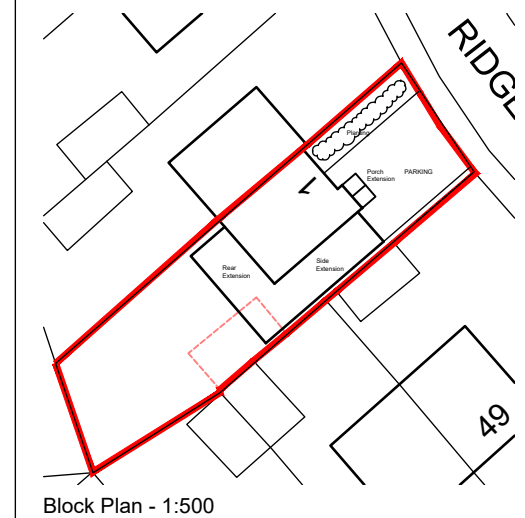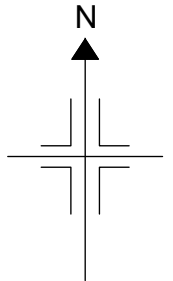

Revisions

P01	Preliminary Issue	02.05.23
P02	Planning amendments	11.07.23
P03	Client amendments	03.08.23
P04	Client amendments	16.08.23
P05	Planning amendments	26.09.23

Project:

Side & Rear Extensions

at 1 Ridge Way Drive
Birstall
Batley

for Mr. G. Dixon

Proposed Floor Plans

Purpose of issue: PLANNING

Drawn DRH
Date May 2023
Scales 1:100 @ A3
Drawing No. 22103 - 0301 - P05

