


as existing
1:100

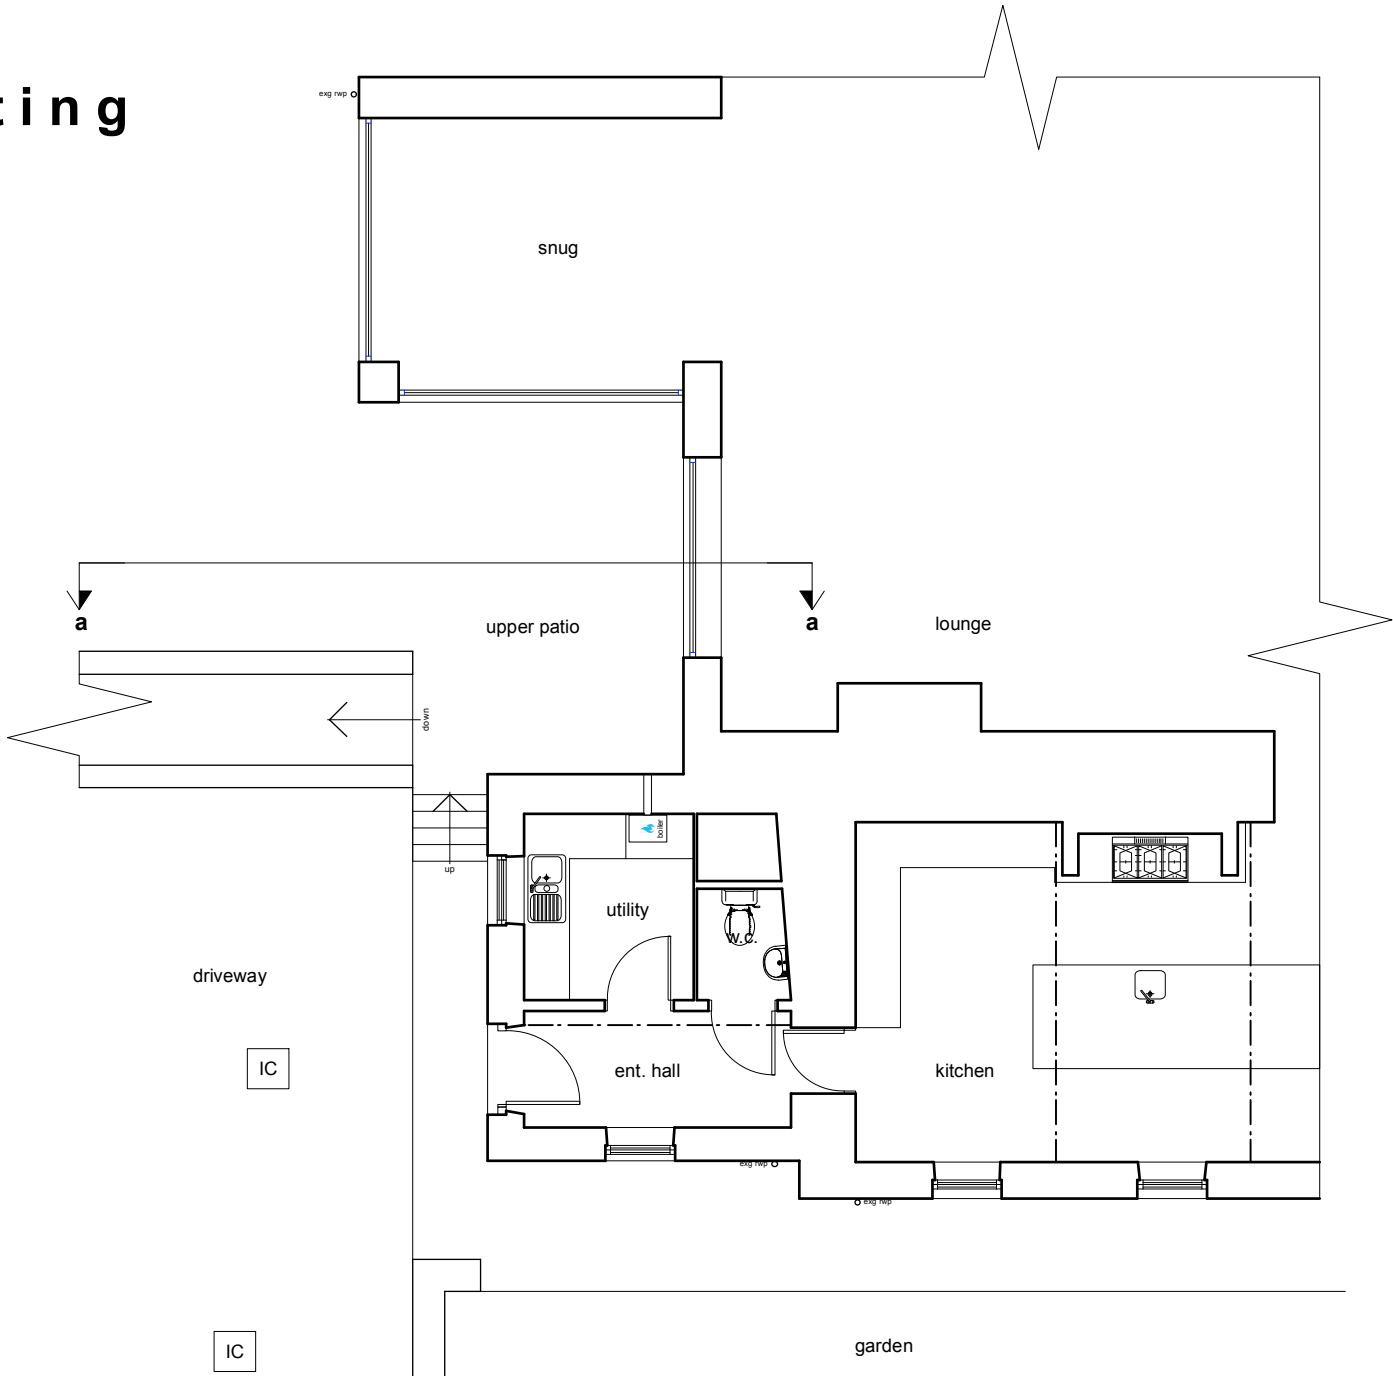


ground floor plan



side elevation - south west




front elevation - south east

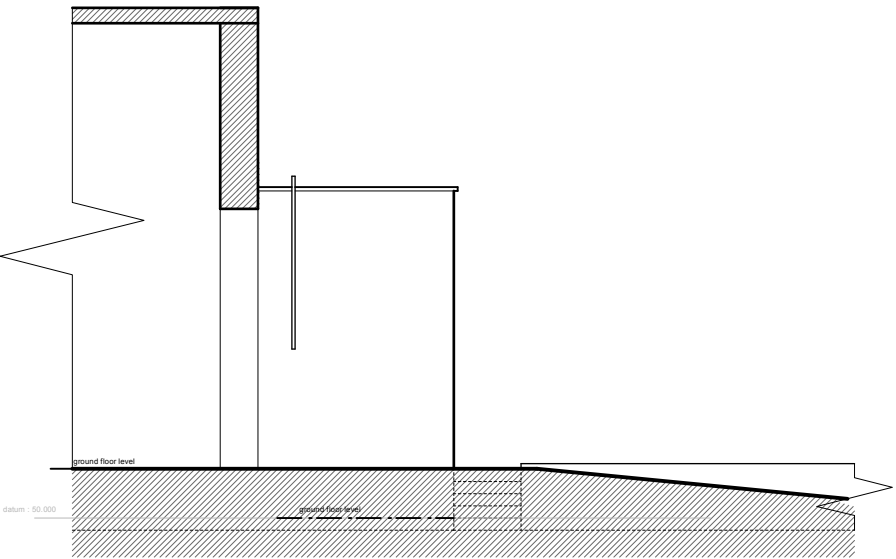

sectional elevation a-a - north west

as proposed
1:100

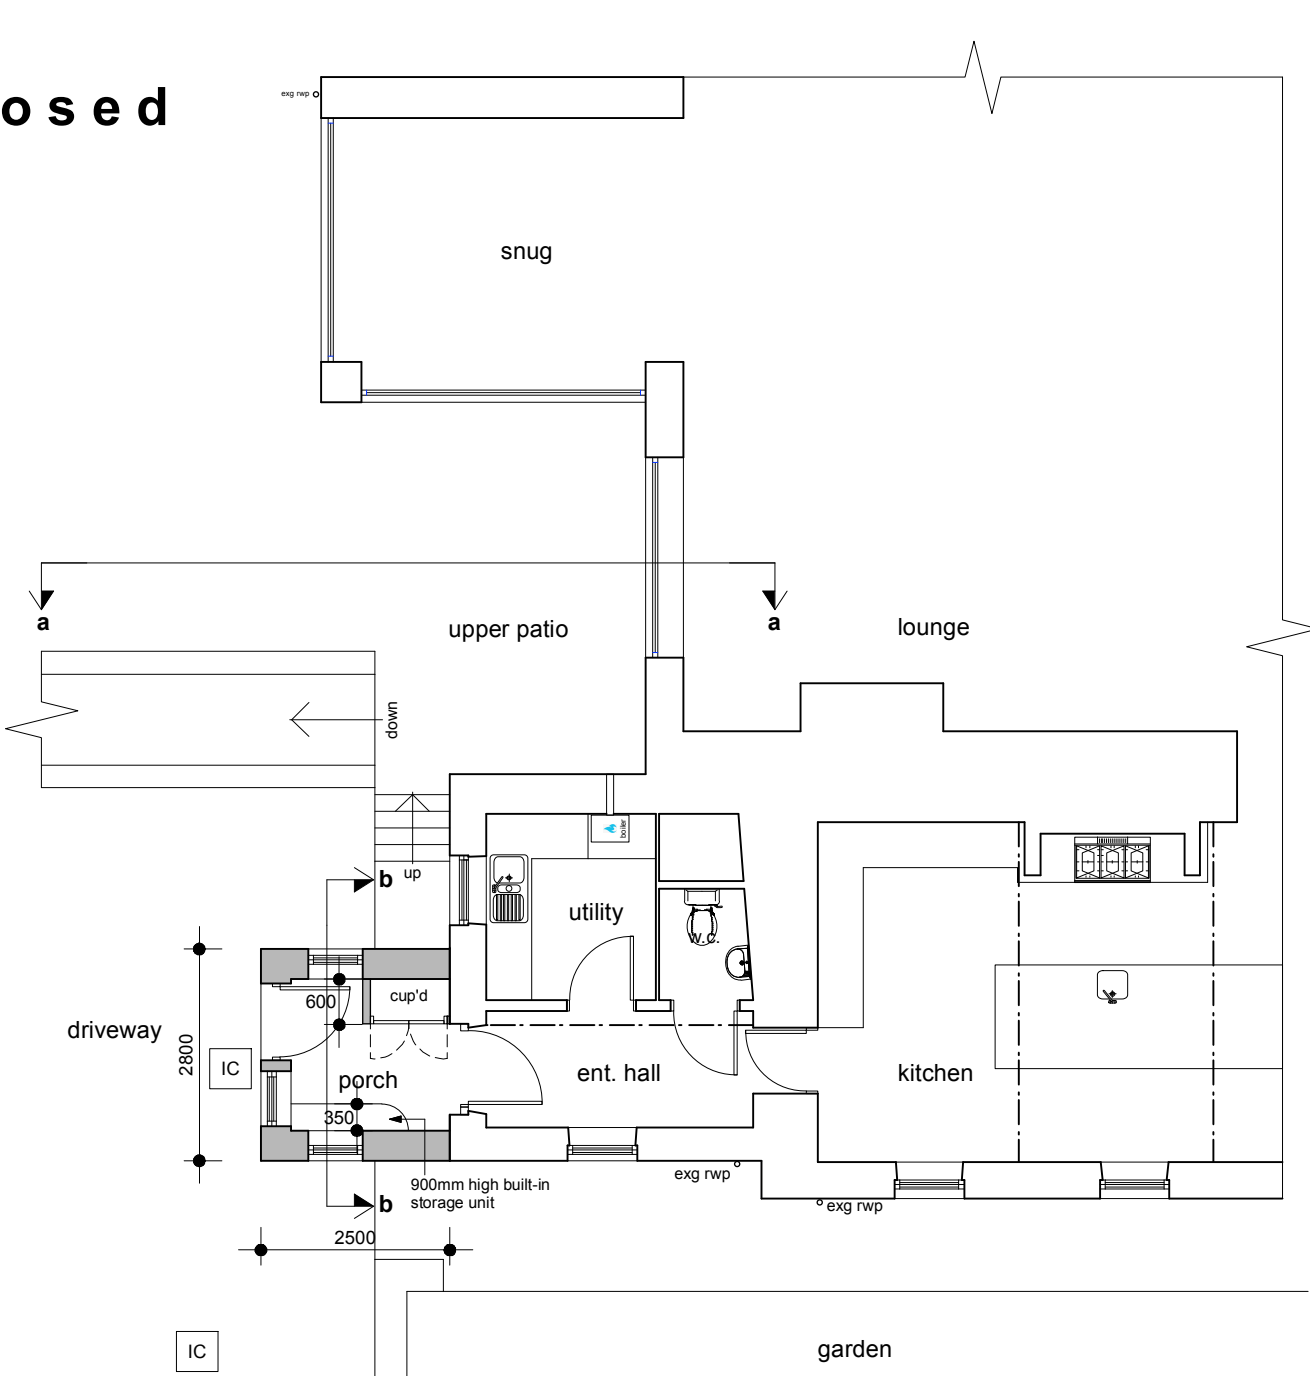


ground floor plan



side elevation - south west



front elevation - south east


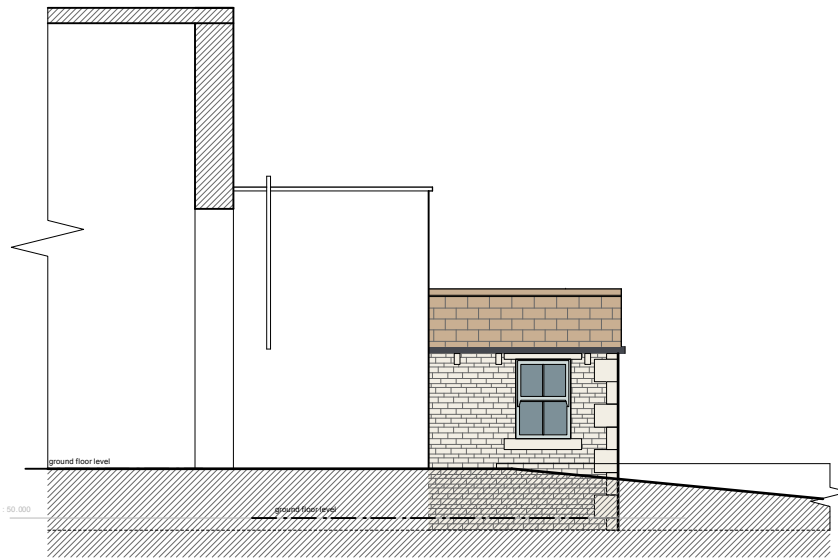


sectional elevation a-a - north west





section b-b

location plan
1:1250

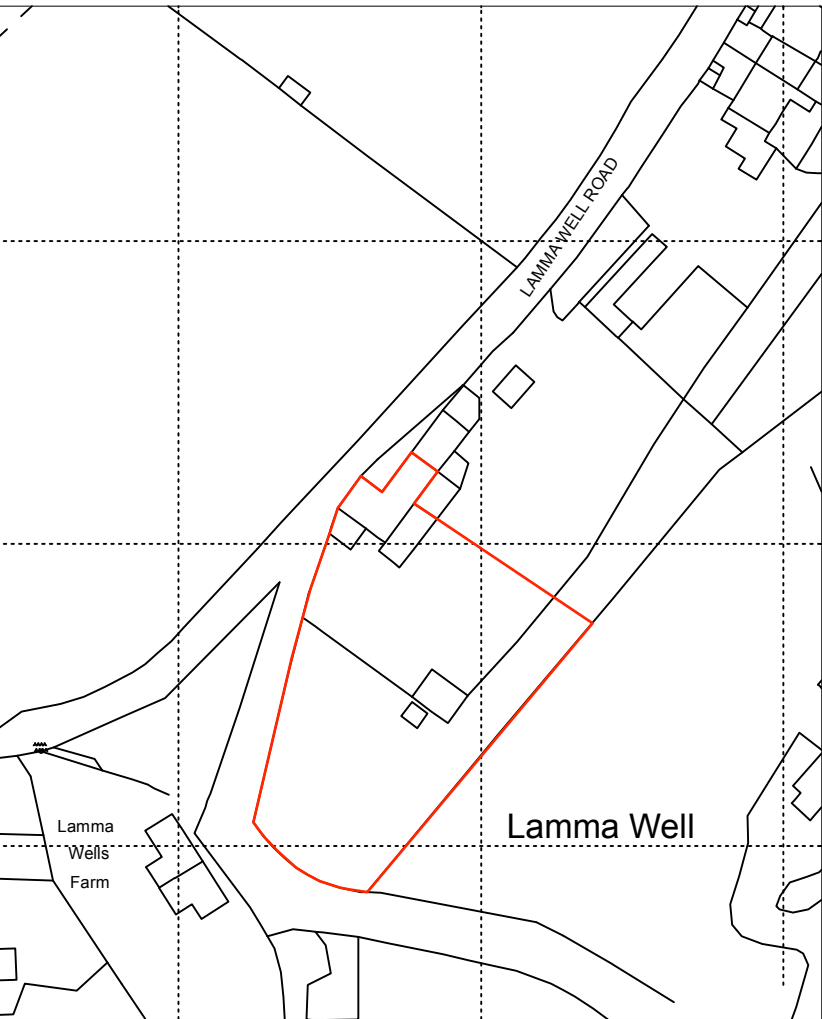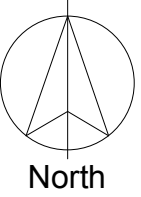

block plan
1:500

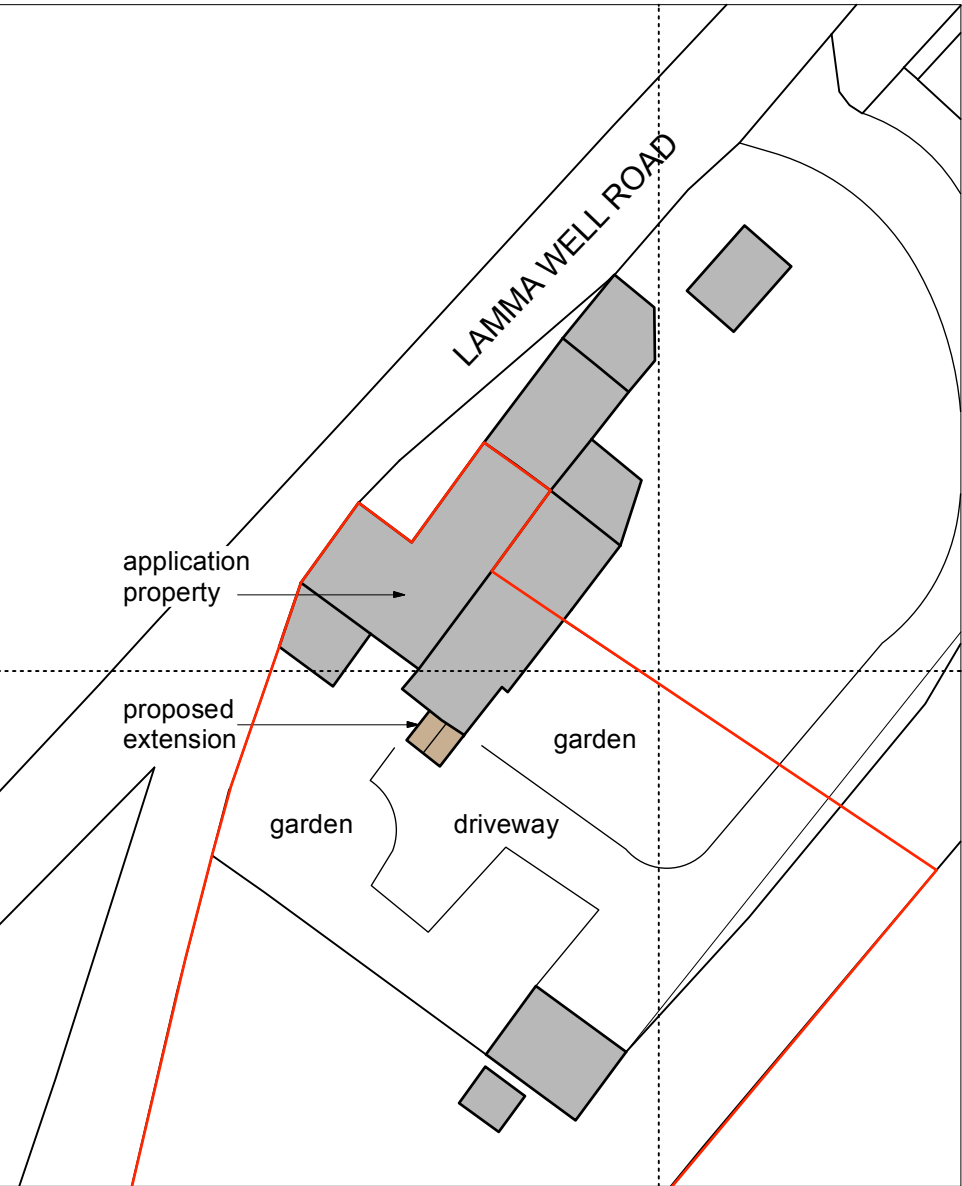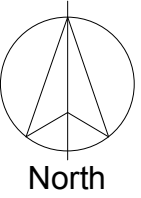

This drawing has been prepared specifically for the purpose of obtaining Planning Permission and/or Building Regulation Approval. Its suitability for other purposes, without supplementary details and specifications cannot be guaranteed. The Permissions and/or Approvals are beyond the Architects control, and no guarantee that such will be given or to be inferred by reason of the preparation of this drawing. Only figured dimensions are to be used. All dimensions to be checked on site. This drawing together with the design is the property and copyright of the Architect and must not be reproduced without prior written permission.

P01	Drawing originated	14.08.23	NG	NG
rev.	description	date	drawn	approved



project **Proposed Porch Extension**
at
The Old Dairy, 1A Lamma Wells Rd, Holmfirth, HD9 2SP
for
Mrs Jill Martin

title **General Arrangement - existing & proposed**
number **23026D-03-P01**
scale **1:100 or as shown**
size **A1**

ARCHITECTURE + DESIGN PARTNERSHIP	The Old Police Station, 16 Bridge Lane, Holmfirth, HD9 7AN T: 01484 685411 E: hello@adp-architects.com W: www.adp-architects.com	RIBA Chartered Practice
--	--	--------------------------------