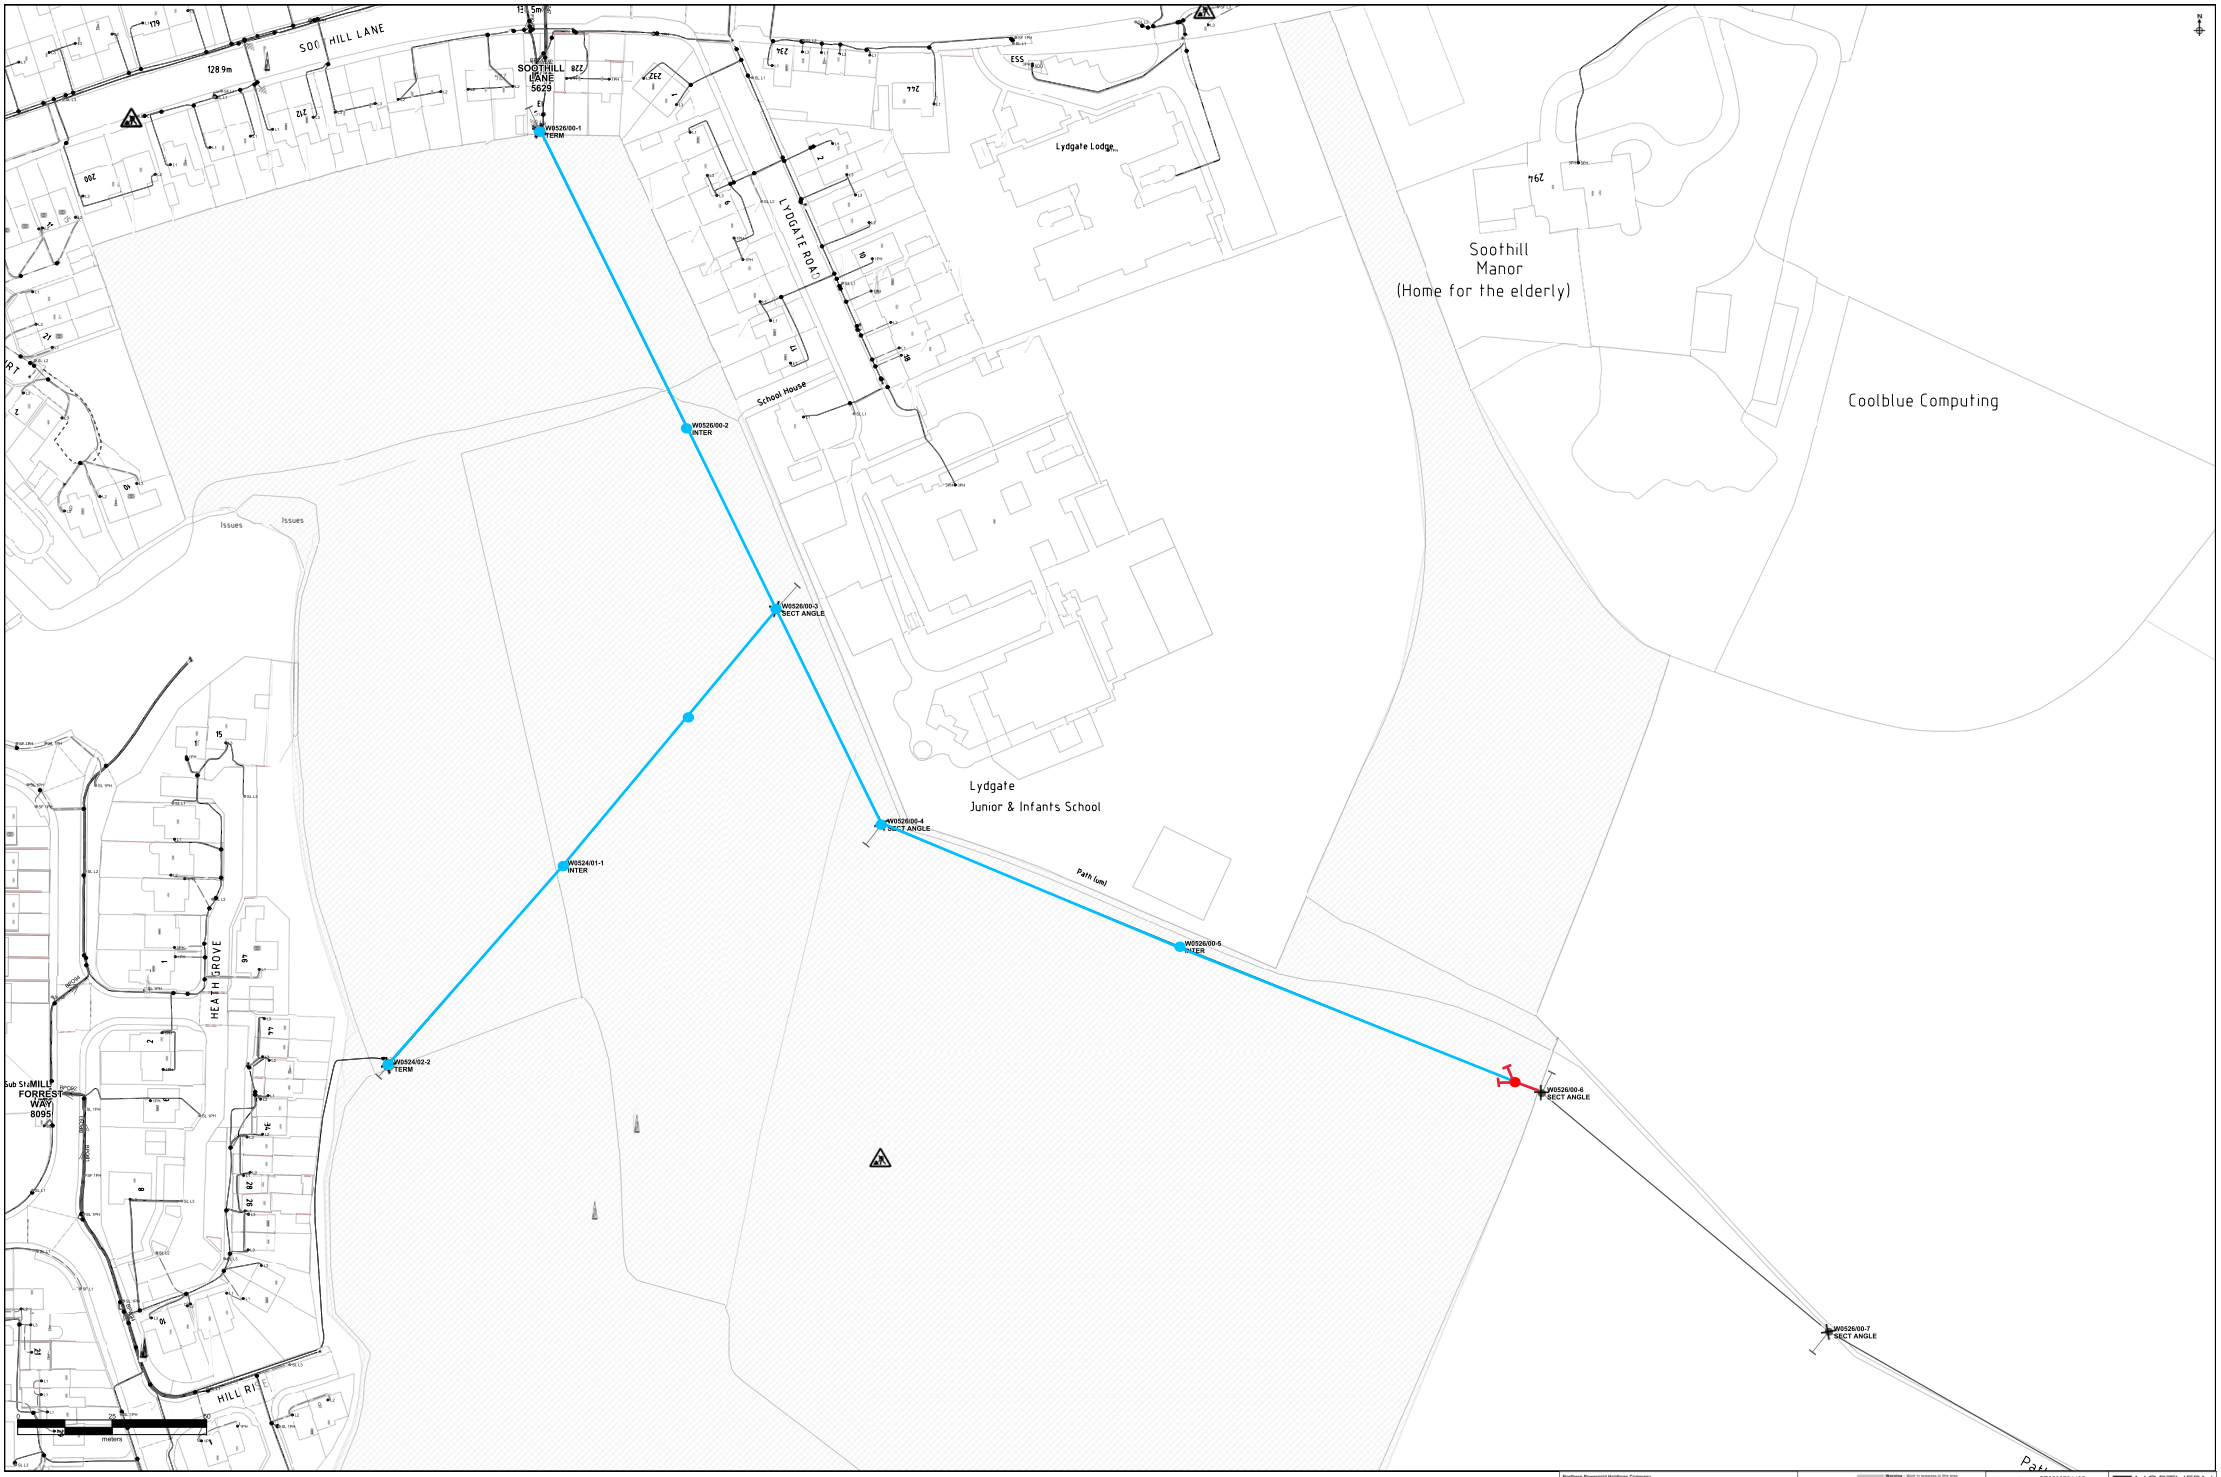

Northern Powergrid Holdings Company

The position of our equipment is shown on the plan as accurately as possible, it may have changed since the plan was produced. Therefore the position of our equipment and these services which may not be shown should be established on site. Electricity cables not owned by Northern Powergrid Distribution plc are not shown on this plan. Service lines to buildings are not shown unless specifically requested. Service lines are not to be regarded as accurate and should be used for guidance purposes only. In all cases, accurate information should be obtained from the owner of such cables prior to the commencement of work on site.

Reference should be made to HSE Guidance
GS6 Avoiding Danger from Underground Services and **GS8 Avoiding Danger from Overhead Power Lines**

Copyright Warning - Northern Powergrid Holdings Company 2022: This document, and its contents, are for your sole use only. You must not use the contents of this document for any other purpose. You must not incorporate the contents of this document into your networks or use such contents for any other commercial purposes. You must seek our prior written consent before sharing the contents of this document with any third party.

© Crown Copyright and database rights 2022. (Northern Powergrid Holdings Company. 100024254). Reproduced from or based upon the Ordnance Survey map by Northern Powergrid Holdings Company by permission of Ordnance Survey on behalf of the Controller of Her Majesty's Stationery Office.

Version 1.8 1st Jan 2022 **Call Centre Phone Numbers:** If the area is located in: North East call 0800 668877, Yorkshire or North Lincs call 0800 2194075.

Underground Cables: 33KV, 20kV, 11kV, 6kV, 3kV, 2kV, 1kV, Low, Left in Situ, 20kV, 11kV, 6kV, 3kV, Pole, 33kV, 11kV, 6kV, 3kV, Warning - Work in progress in this area, LV Mains, LV Service, LV Service Assumed Route, LV Service Logical Connection, Stub

Overhead Conductors: 20kV, 11kV, 6kV, 3kV, 20kV, 11kV, 6kV, 3kV, LV Mains, LV Service, LV

Original Print Size A0

Date Printed: 19-Jul-2023 Scale: 1:500

OS Grid Reference: SE2596724105

Printed By: sarah.rudd

Title:

NORTHERN POWERGRID

MAINS RECORD