




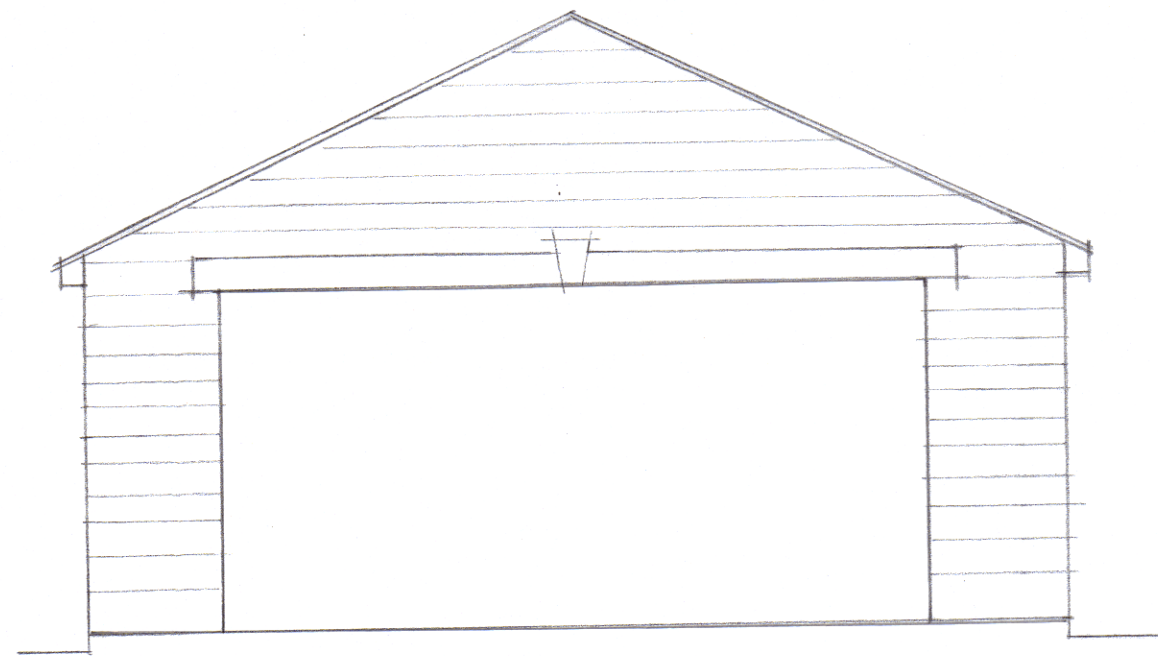


west elevation

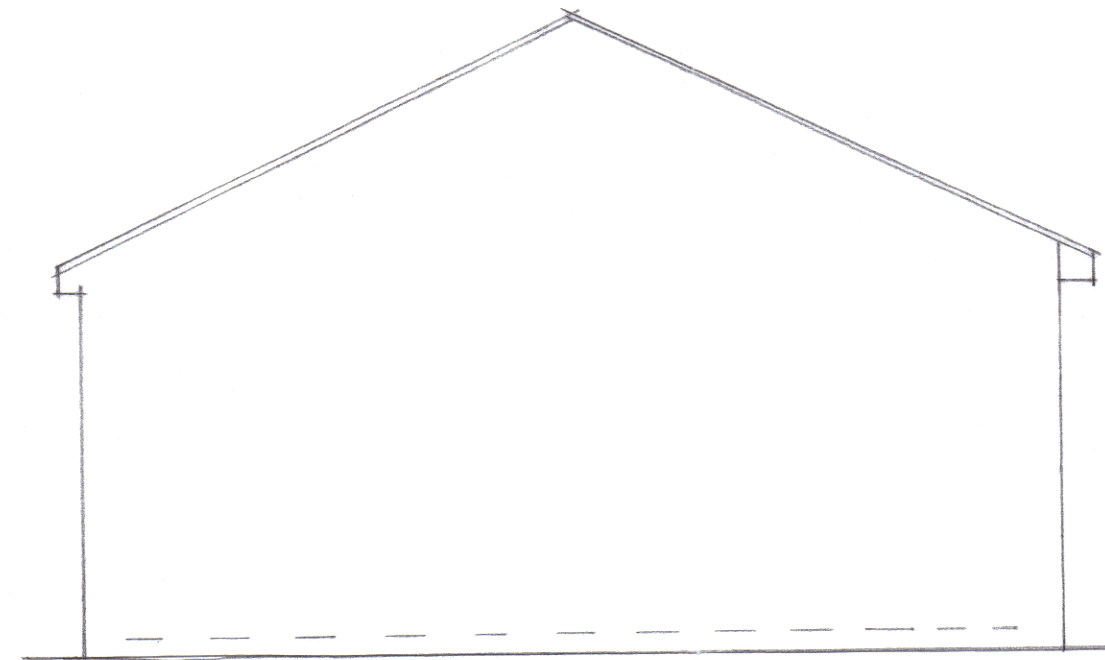


east

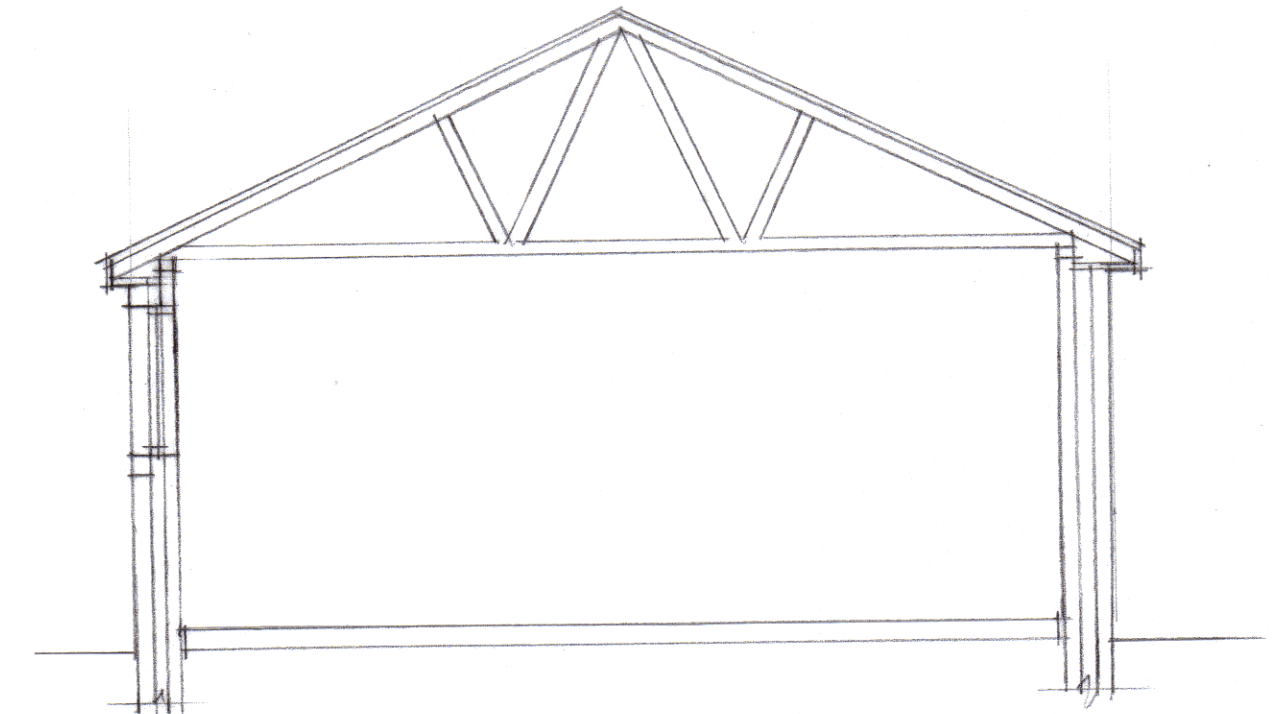

section

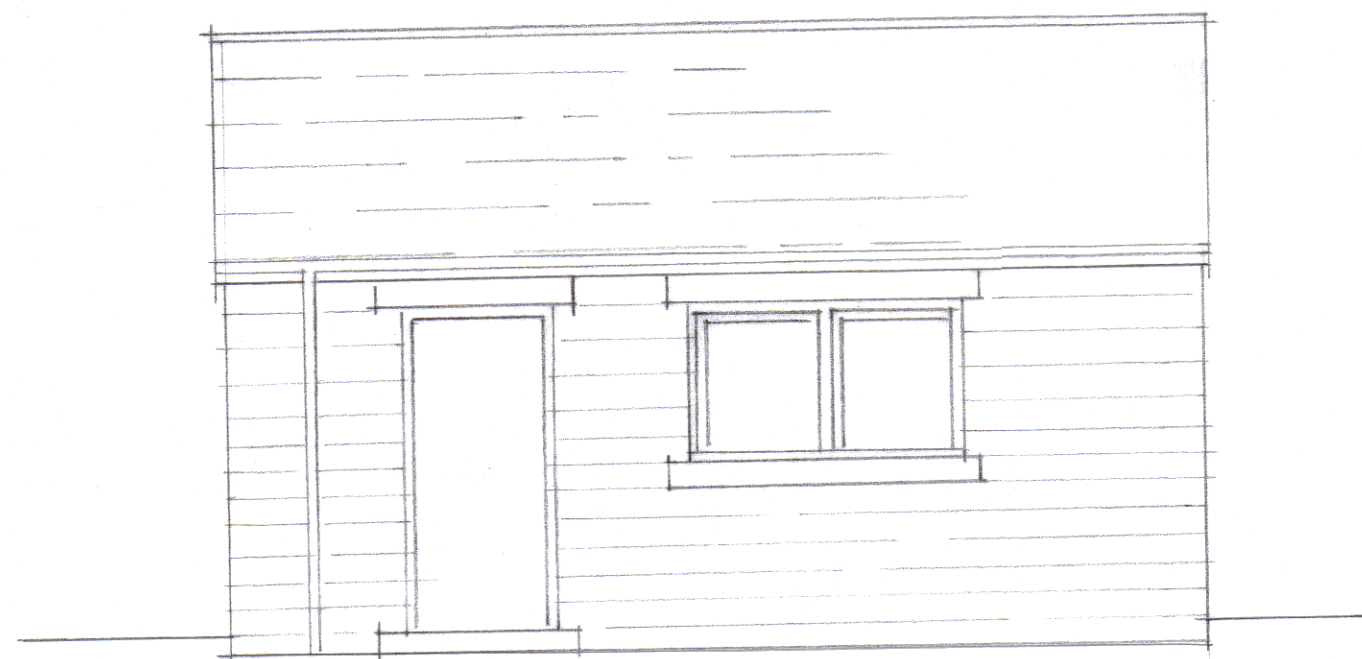

north

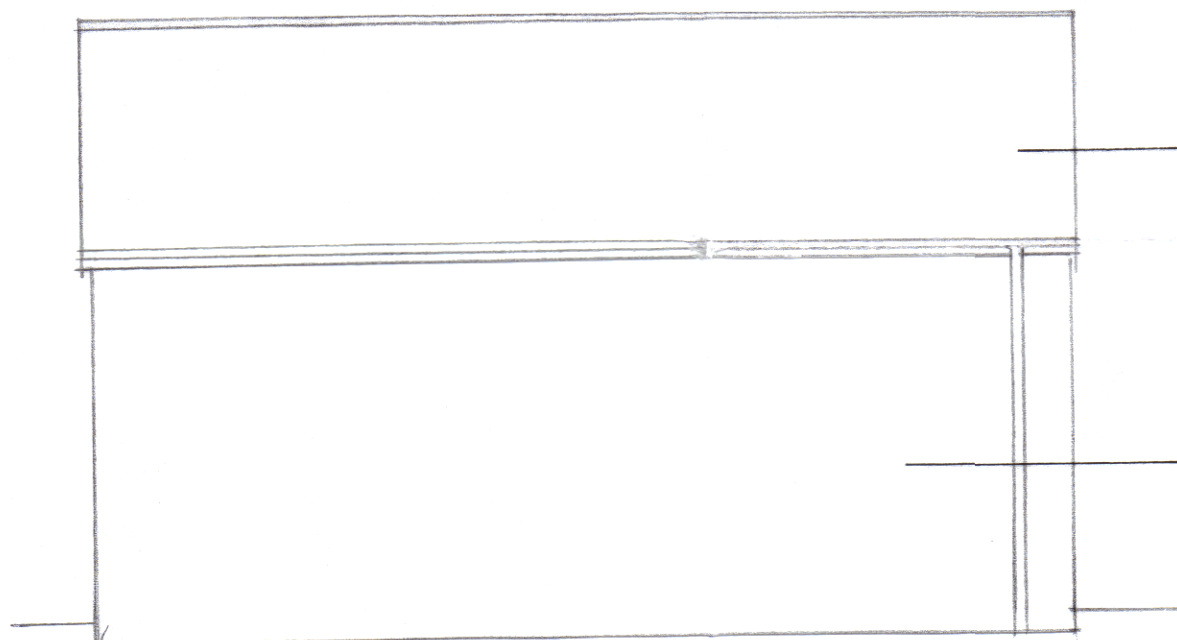

south

— replica stone
slate roof

— coursed natural
stone walling

76 HEATOR LANE UPPER CUMBERWORTH HD8 8XJ

PROPOSED EXTENSION AND REPLACEMENT GARAGE

PROPOSED REPLACEMENT GARAGE

Scale 1 : 50 July 2023