





These two proposed walls on the right have been designed to look like these existing canal and river parapet walls on the left; in terms of stone material, coursing, maximum height, and triangular coping.

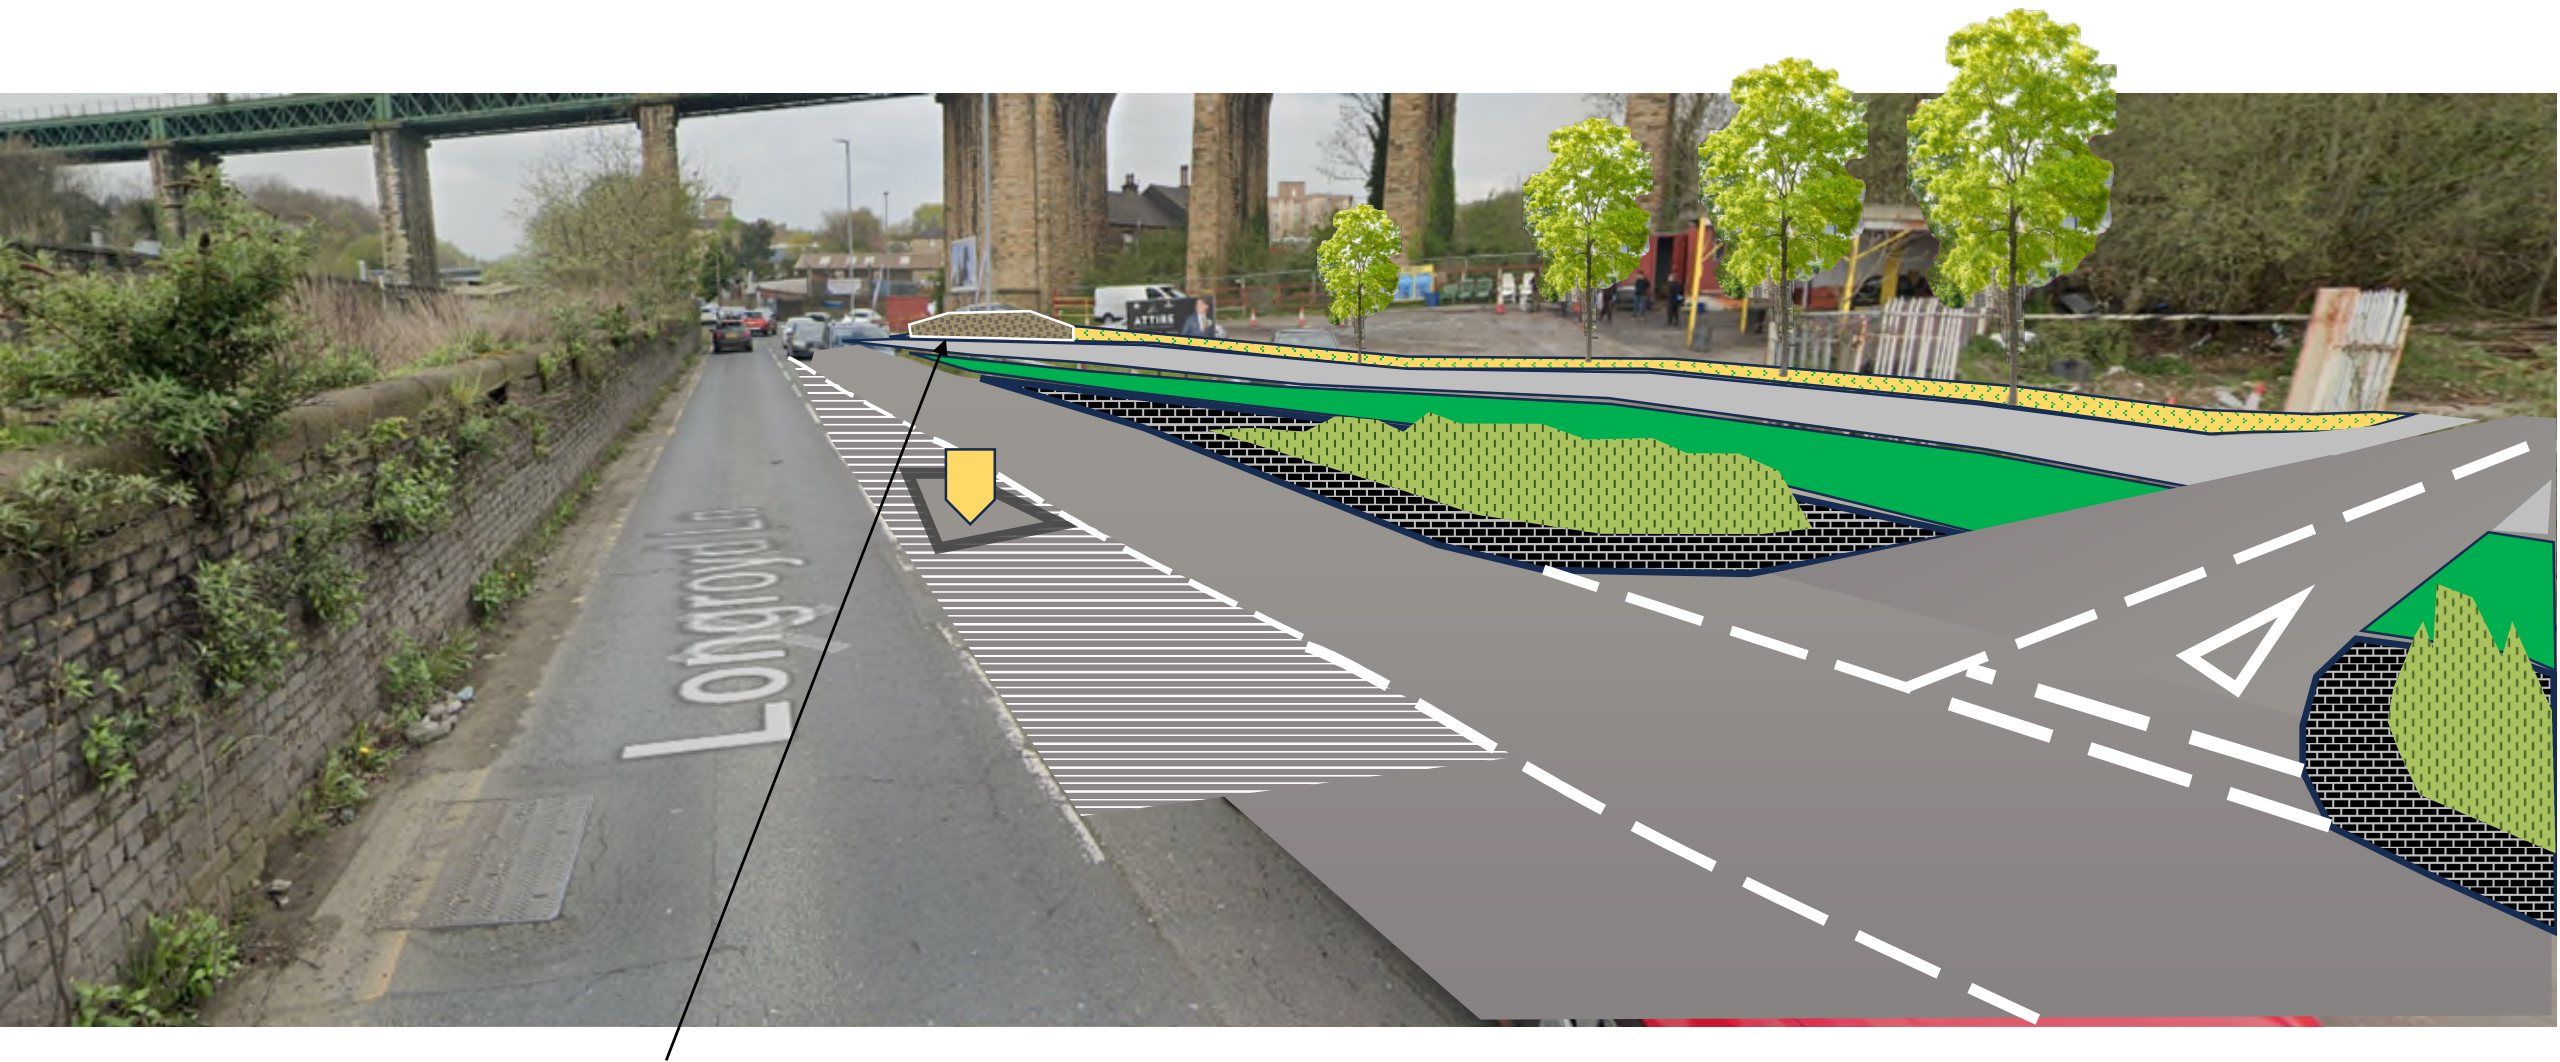

The retaining wall will have sloped level differences across the top of the coping line. See next page for a reference picture.

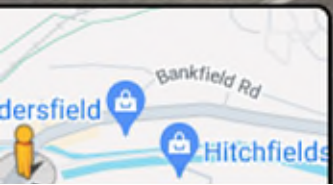

Google