


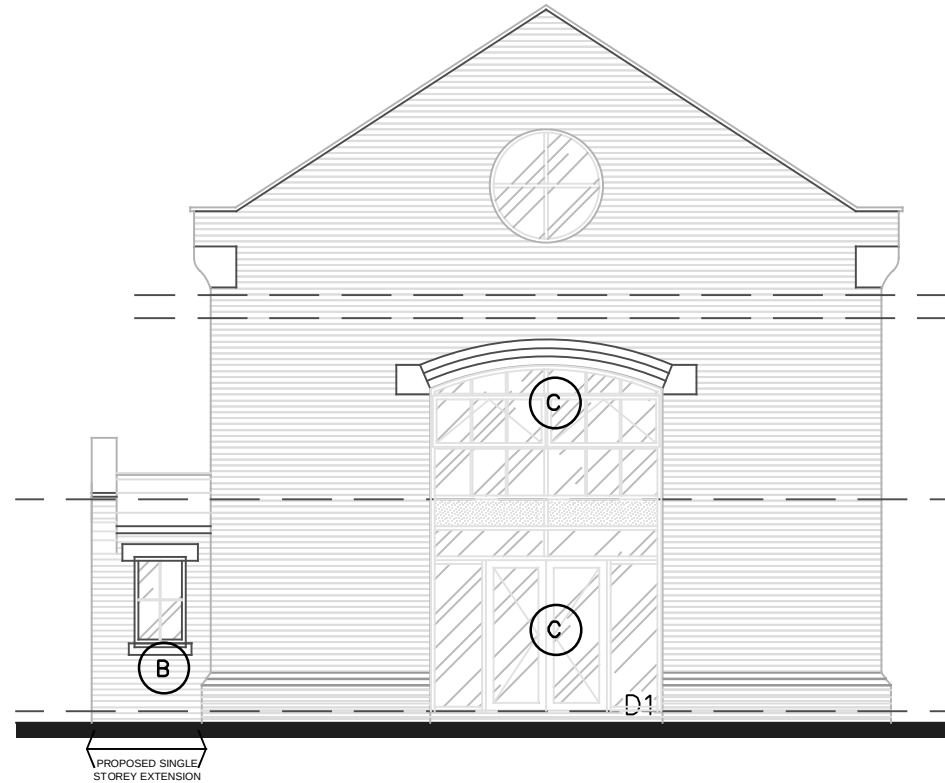

A horizontal bar with alternating black and white segments. Below the bar, there are labels for distances: 0, 1m, 2m, 3m, 4m, and 5m. The bar starts at 0, has a black segment to 1m, a white segment to 2m, a black segment to 3m, a white segment to 4m, and a black segment to 5m.

South Elevation

GENERAL NOTES

MATERIALS LEGEND

- A** PROPOSED ROOF MATERIALS
slate roof tile, colour to be grey or similar, to match existing in style and colour
- B** PROPOSED WALL FACINGS
New wall facing materials to be coursed red brick to match existing in colour, size and texture.
- C** WINDOWS & DOORS
New aluminium double glazed windows & doors to be finished in PPC, colour: Anthracite.
- D** RAINWATER GOODS
All gutters to be Upvc, cast iron effect, Ggee, with round Upvc, cast iron effect, fall pipes to gullys. Colour to be black.

Item	Hazard			Risk	
Rev	Modifications	By	Date	Chk'd	Auth
Purpose of issue		Rev	Date		Authorised



Client

Jodean Carter-Brown &
Gemma Davison

Project

Project
Former Industrial Building
Holmefield Road
Longwood
Huddersfield
HD3 4TY

	Title
--	-------

Proposed North & South Elevations

Original Size:	Scale:	Designed:	Drawn:	Checked:	Authorised:
A3	1:100	SS	SS	SS	SS
		Date:	Date:	Date:	Date:
		02/17	02/17	02/17	
Project No.			Office:	Drawing No.	Rev:
PBC 015				011	