



EXISTING PLAN WITH
BORDER

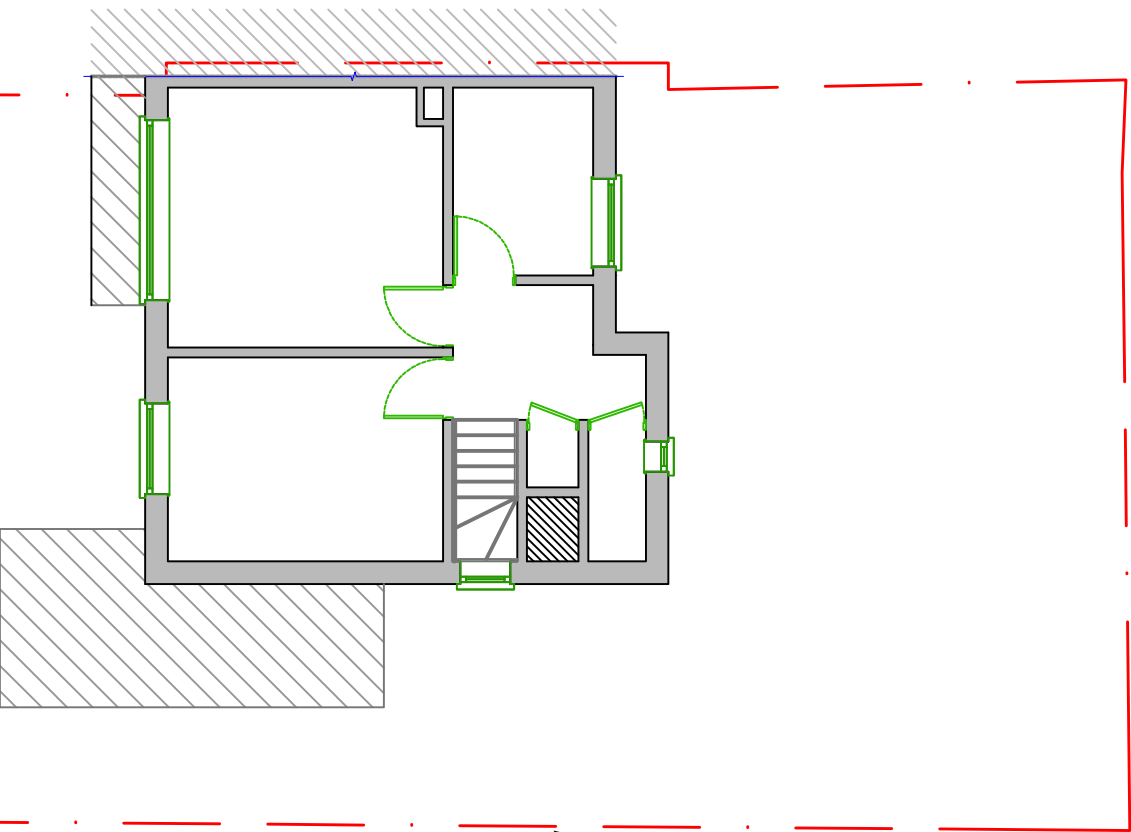

PROPOSED PLAN WITH
BORDER

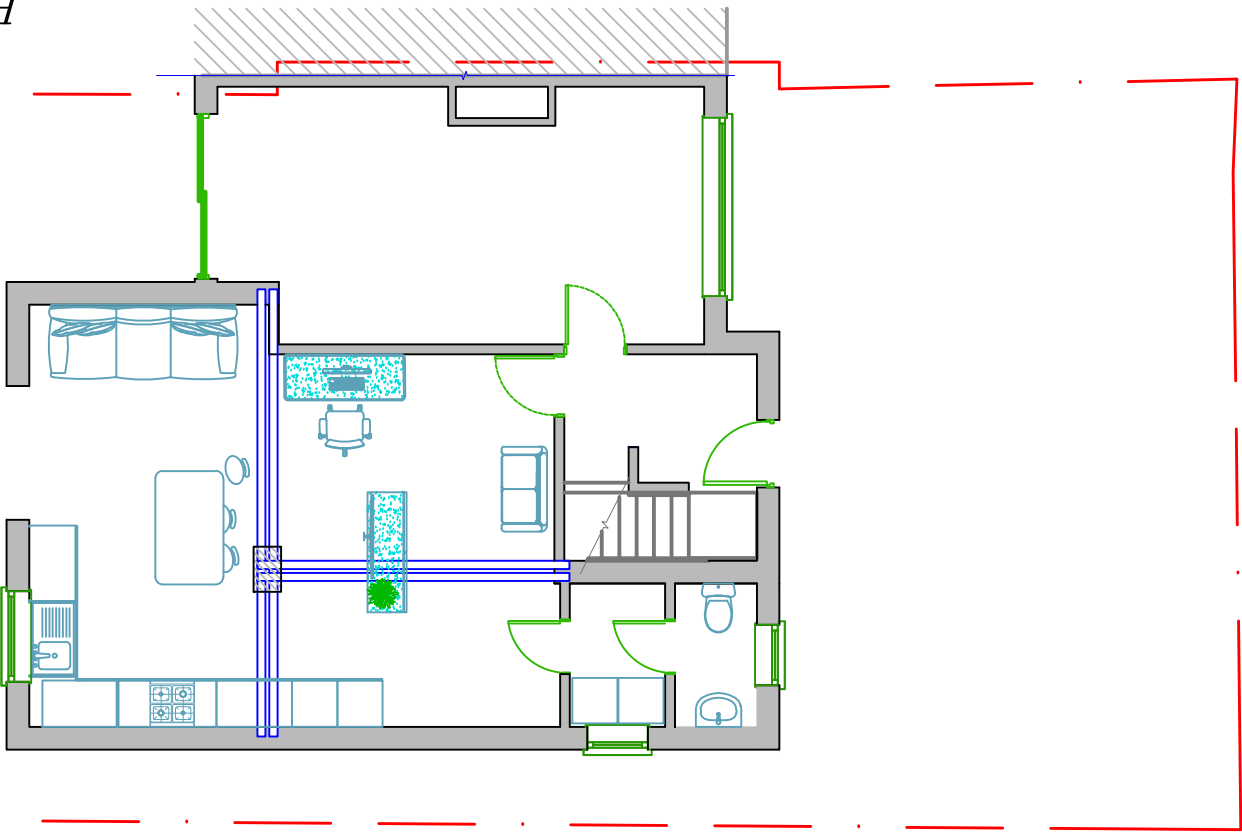

GENERAL NOTES

- PROPOSED REAR / SIDE EXTENSION TO DOMESTIC PROPERTY.
- EXISTING EXTENSIONS TO BE DEMOLISHED. REPLACED WITH PROPOSED.
- BATHROOM DOOR CHANGED TO 27 INCH.
- FRONT TOILET WINDOW WIDENED FROM 400MM TO 700MM
- NEW FRONT WINDOW TO LIGHT STAIRWAY 600mm WIDE
- WINDOW TO PROPOSED FRONT W/C
- WINDOW TO PROPOSED UTILITY ROOM, 1700 mm FROM FLOOR LEVEL
- RE-ROUTED SOIL PIPE FROM SIDE OF HOUSE.
- REMOVAL AND CAP OF EXISTING GAS SUPPLY.
- SIDE STAIRCASE UPPER WINDOW REDUCED IN HEIGHT TO ALLOW FOR PITCH OF ROOF.
- CALL OUT 1 45 SIGHT VIEW FROM NEIGHBORING WINDOW.
- 42.37 M2 EXTERNAL AREA
- 35.56 M2 INTERNAL AREA
- TWO ROOF LIGHTS TO PROPOSED ROOF (REAR)
- STEPPED WALL DUAL PITCH AT DIFFERENT PROJECTIONS
- COLUMN TO SUPPORT LOAD BEARING BEAMS.

ARCHITECTURAL PLANNING & DRAWING
SERVICES
07791359431 / 01132534971