




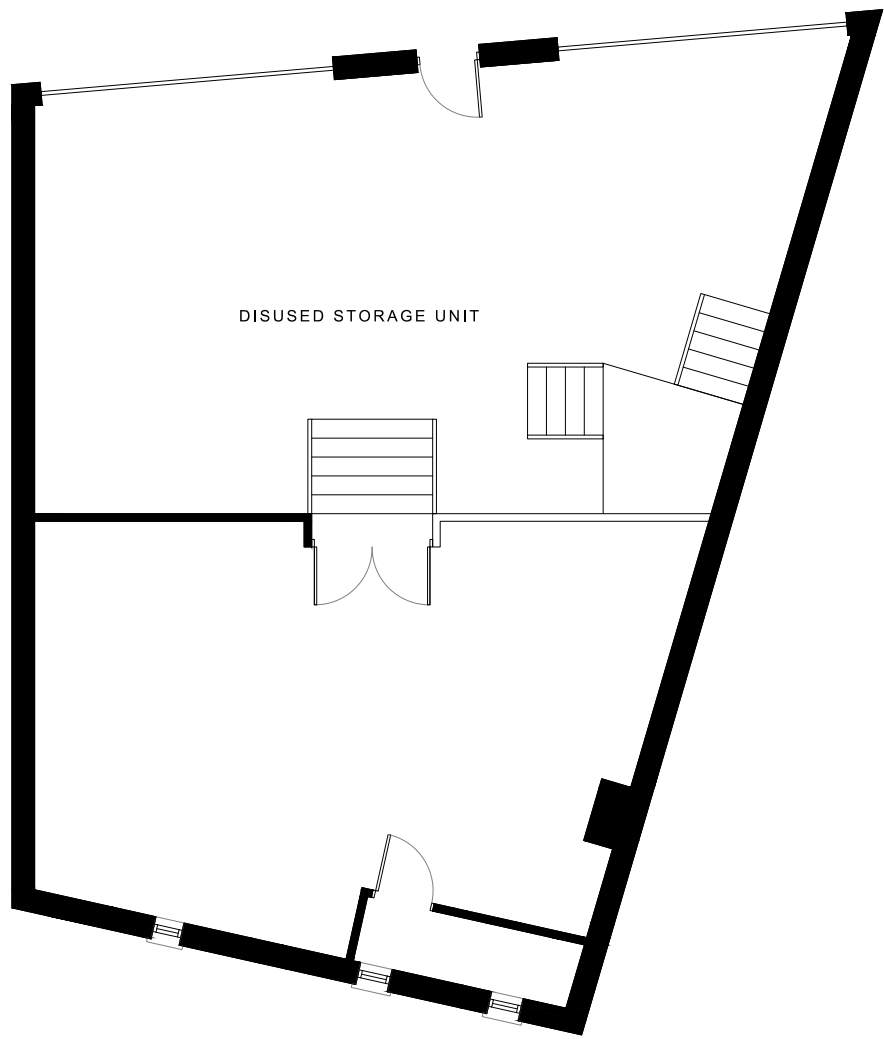


EXISTING GROUND FLOOR PLAN

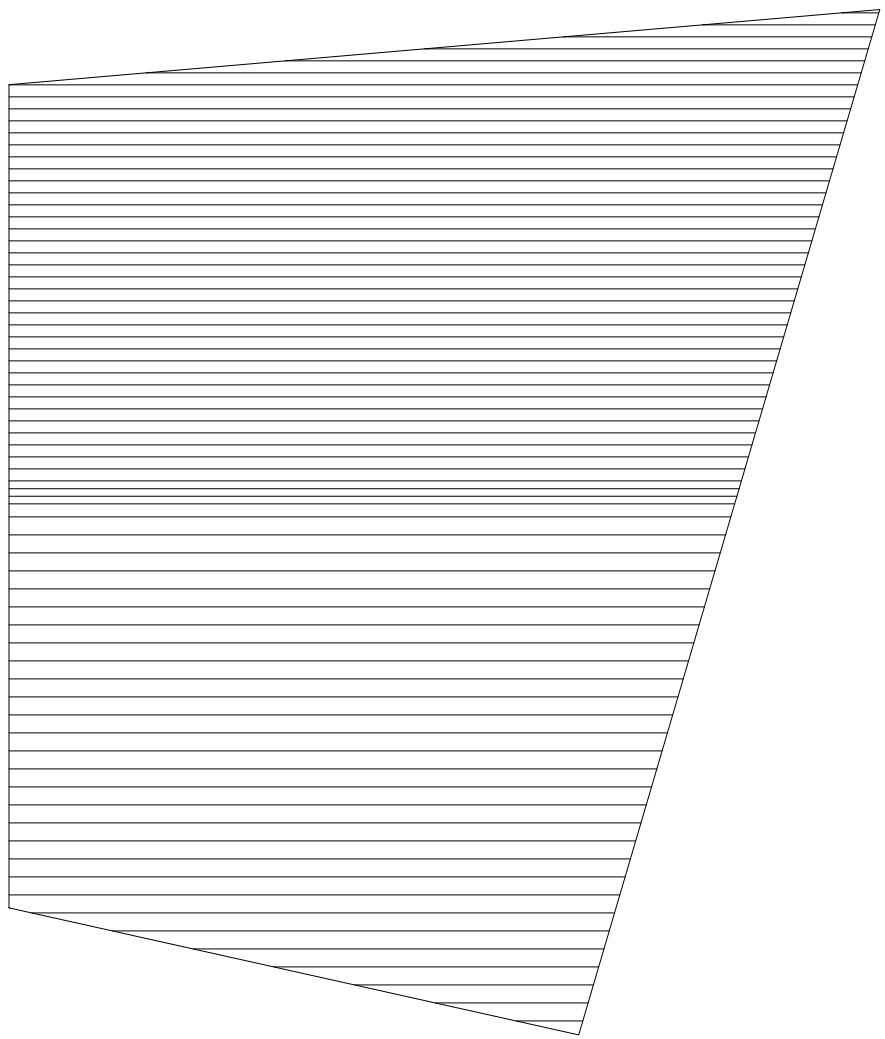


EXISTING ROOF PLAN

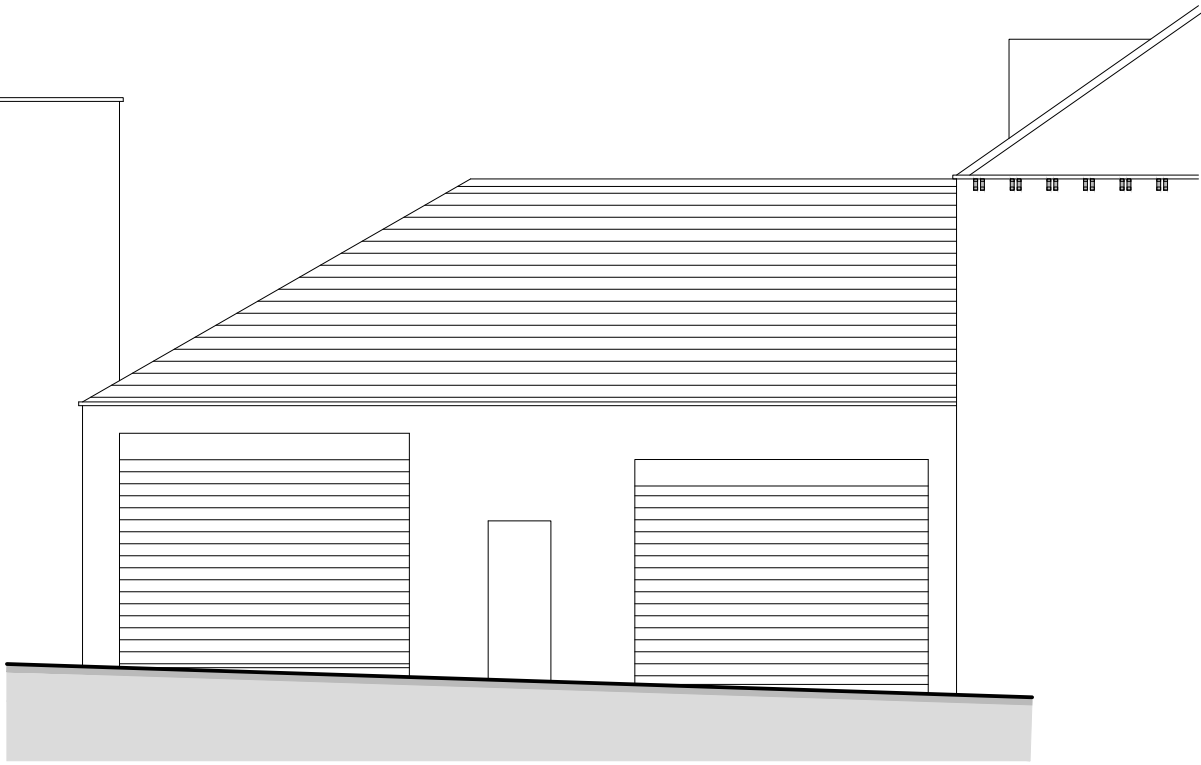


EXISTING FRONT ELEVATION

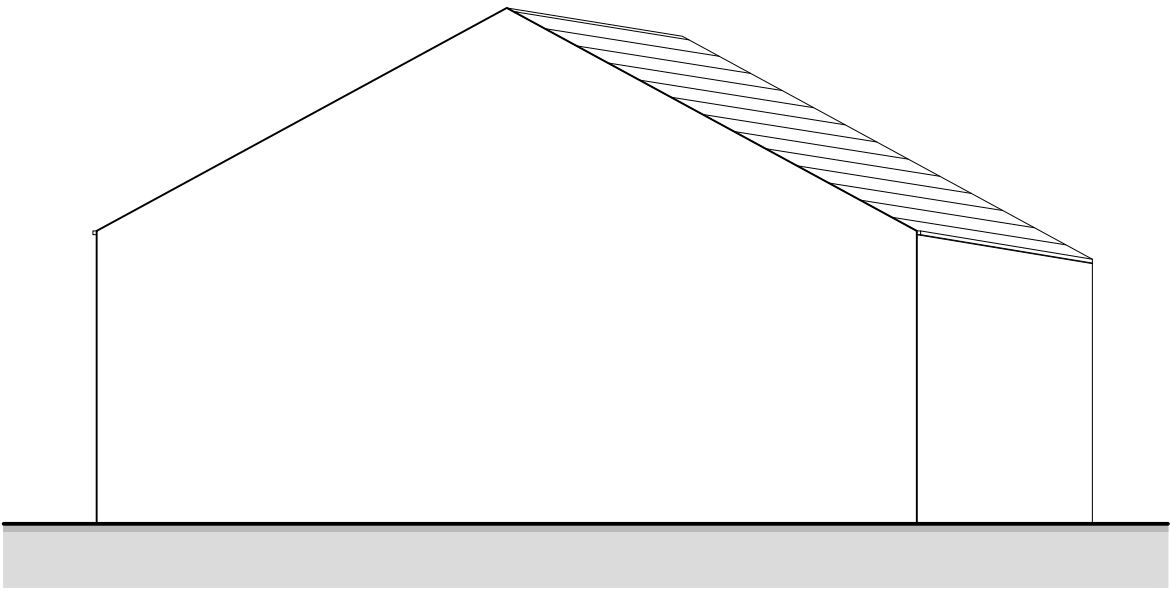


EXISTING SIDE ELEVATION

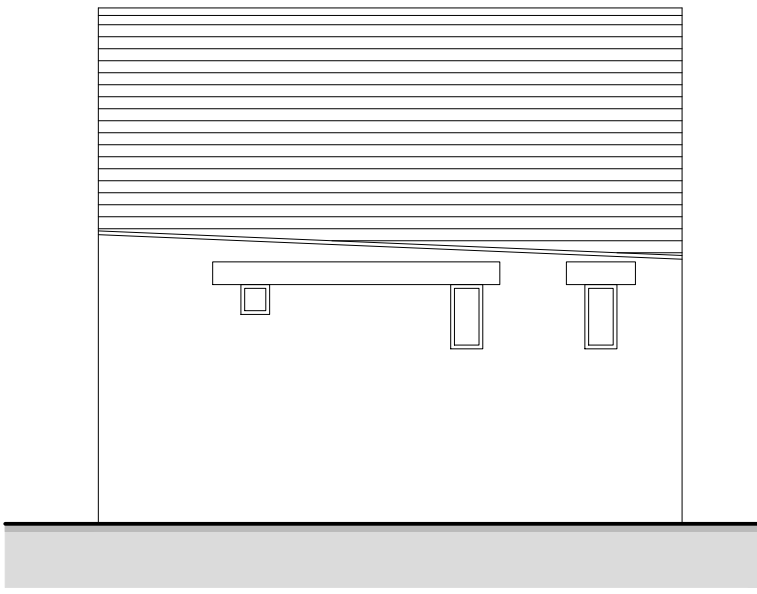

EXISTING REAR ELEVATION

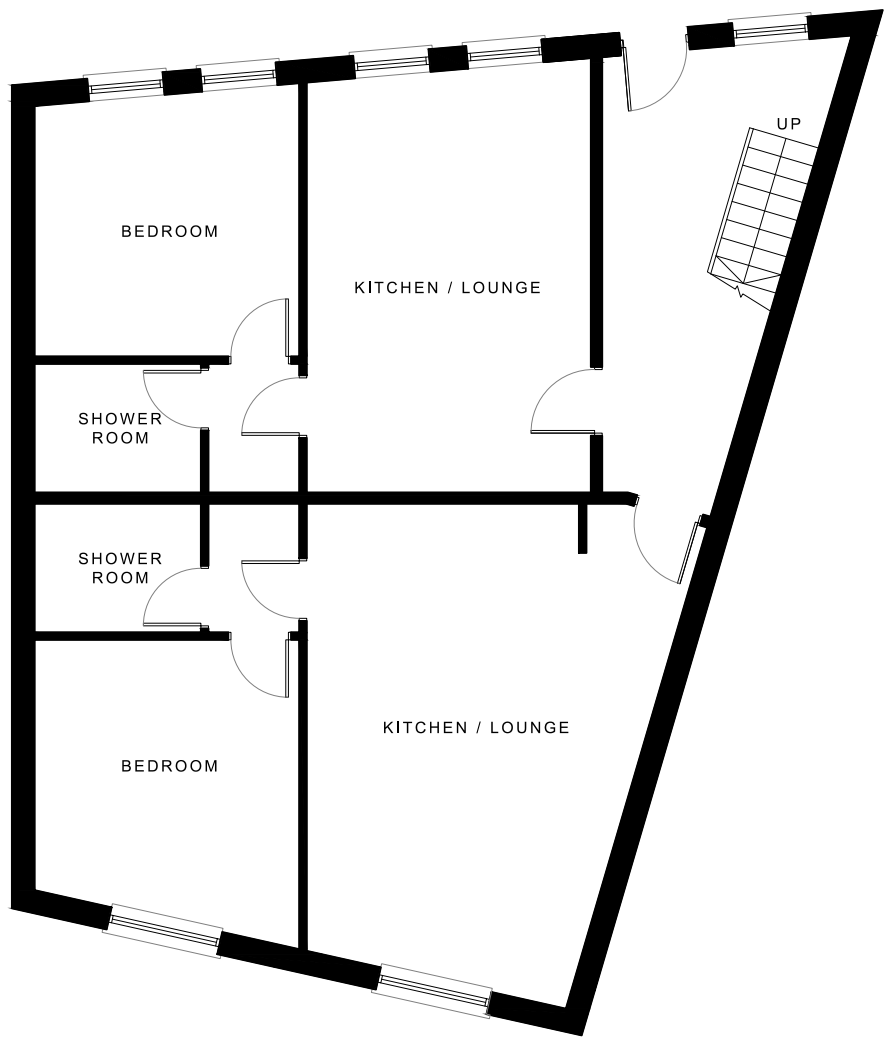


PROPOSED GROUND FLOOR PLAN

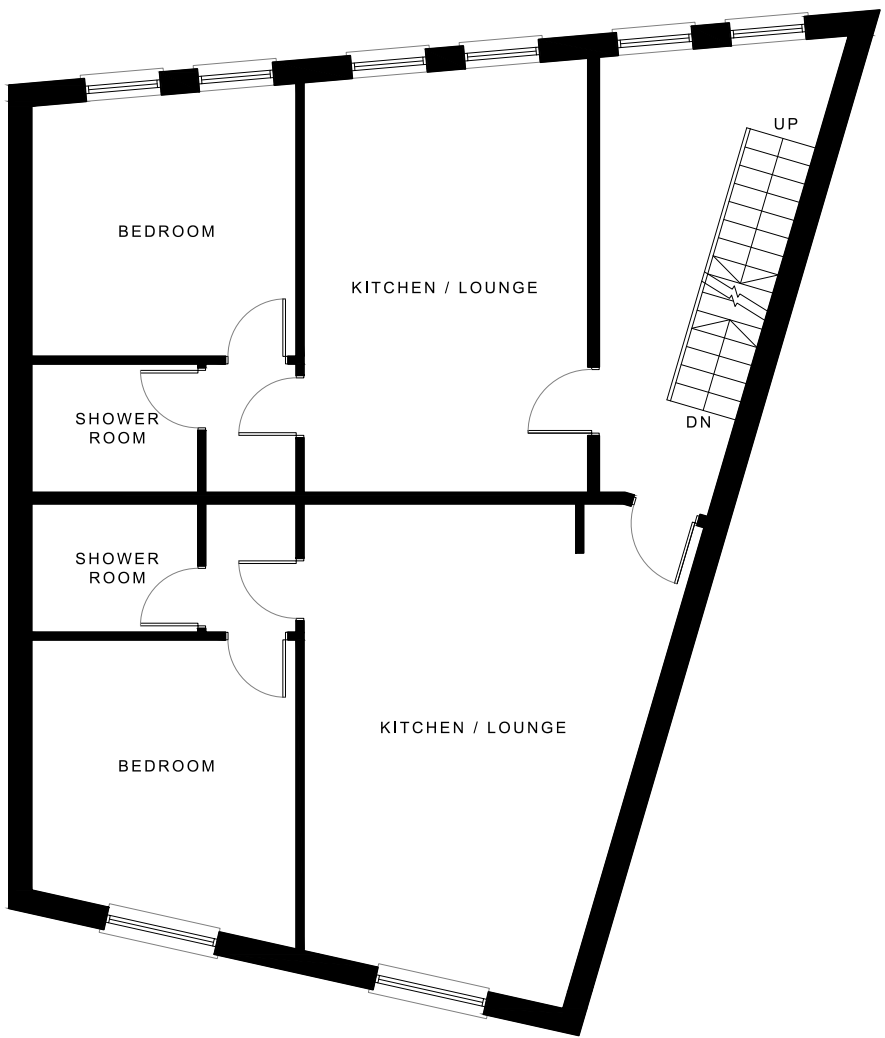

PROPOSED FIRST FLOOR PLAN




PROPOSED FRONT ELEVATION

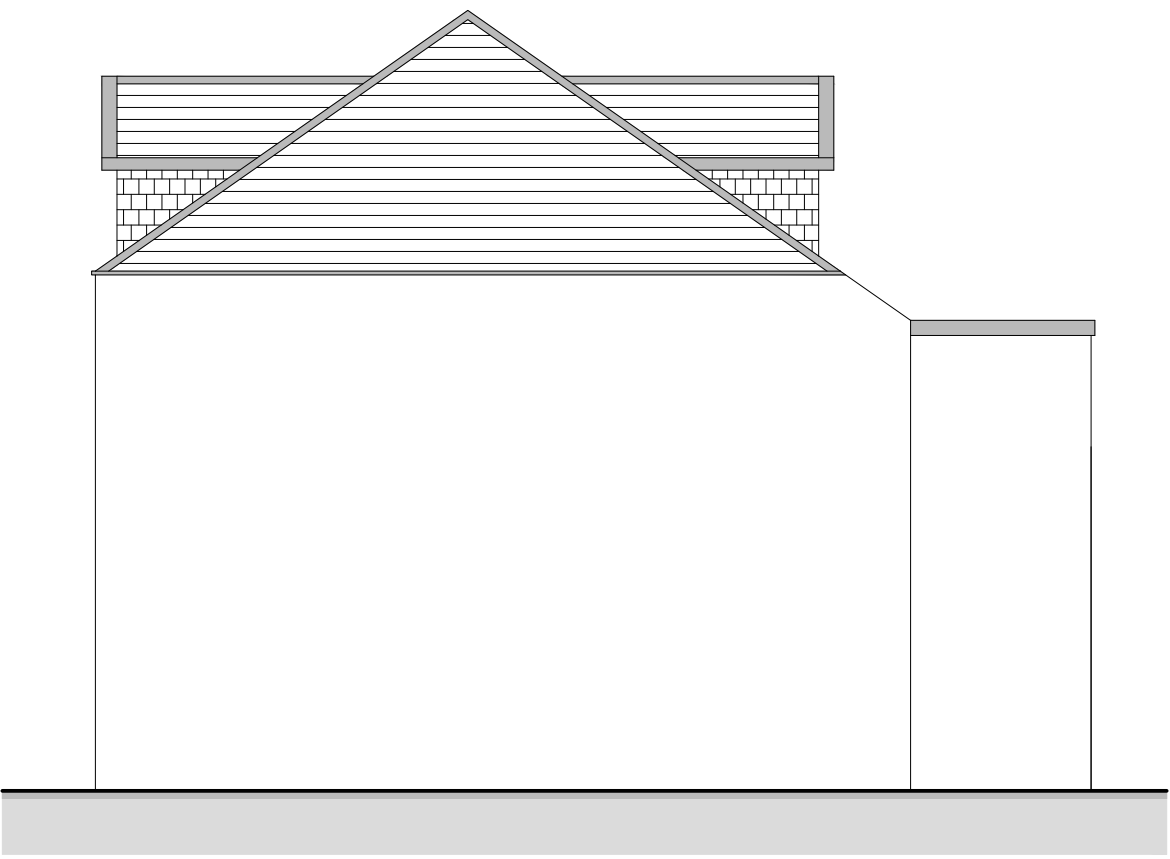


PROPOSED SIDE ELEVATION




PROPOSED REAR ELEVATION

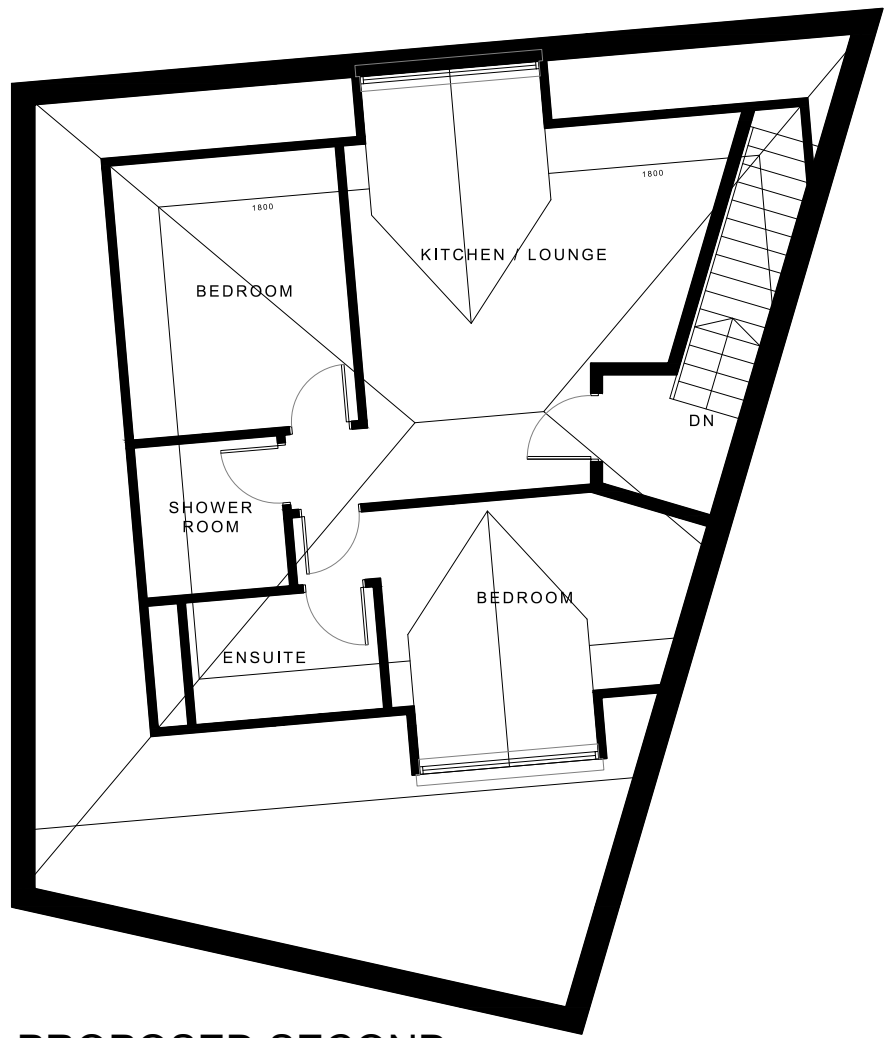

PROPOSED SECOND FLOOR PLAN

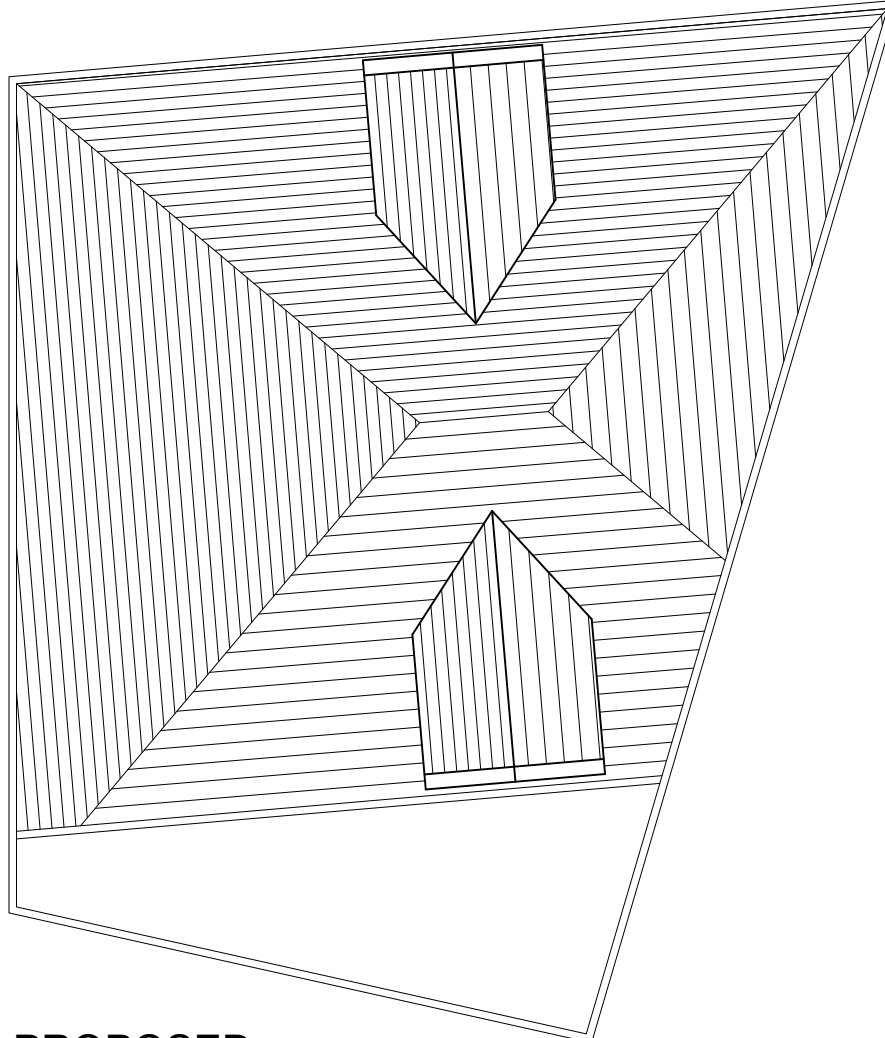

PROPOSED ROOF PLAN

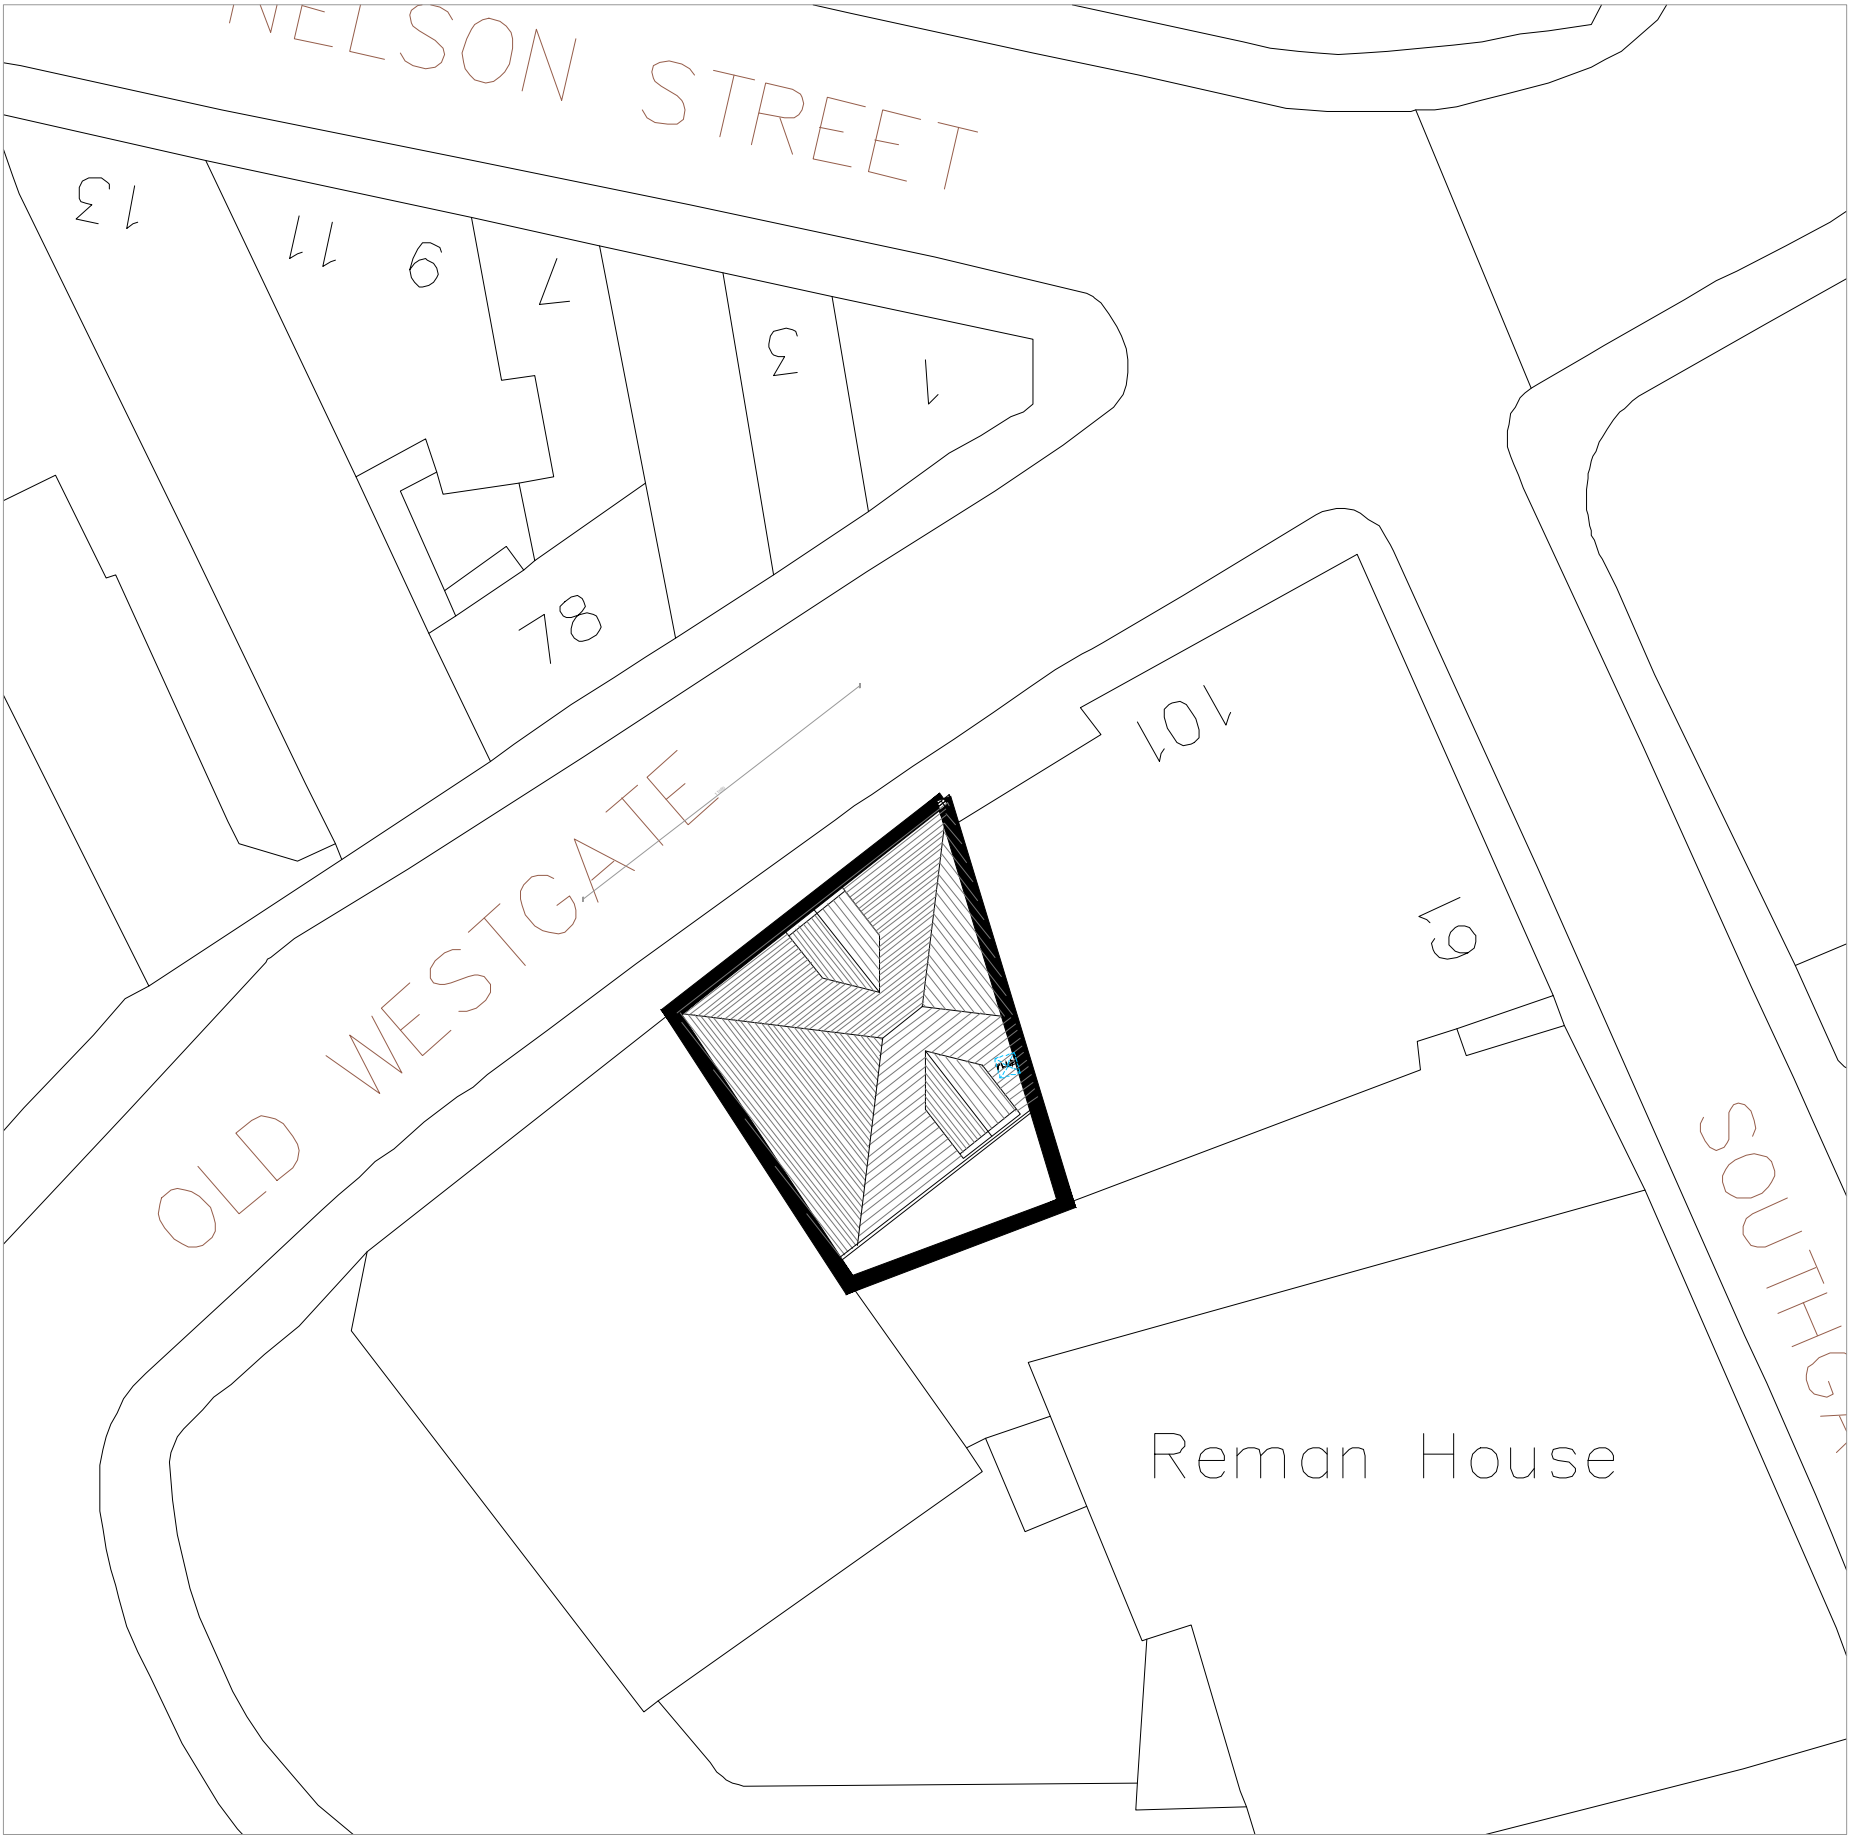

PROPOSED SITE PLAN 1:250

PRELIMINARY

Status Planning

Site Address	101 Old Westgate, Dewsbury
Project	Proposed demolition of storage unit and construction of 2 storey mixed use building
Job Type	Full Planning Application
Title	Existing and Proposed Plans, with Location Plan
Dwg. Ref.	14070-03
Scale	1:100, 1:250
Date	
Project Number	14070

DRAWING ORIGINATED & SUPPLIED BY FAUM DESIGN

Faum Design, Office 17, Bradford Chamber Business Park
New Lane, Laisterdyke, Bradford, BD4 8BX

E info@faumdesign.co.uk M 01274 928259