

Gabion detail for parking area

footpath

pavement

road

drop kerb

gabions

2 car spaces 2.5x5.0

fence

5m

7m

1m

1m

1m


1m

5m

6m

CROSS SECTION

PLAN 1:100

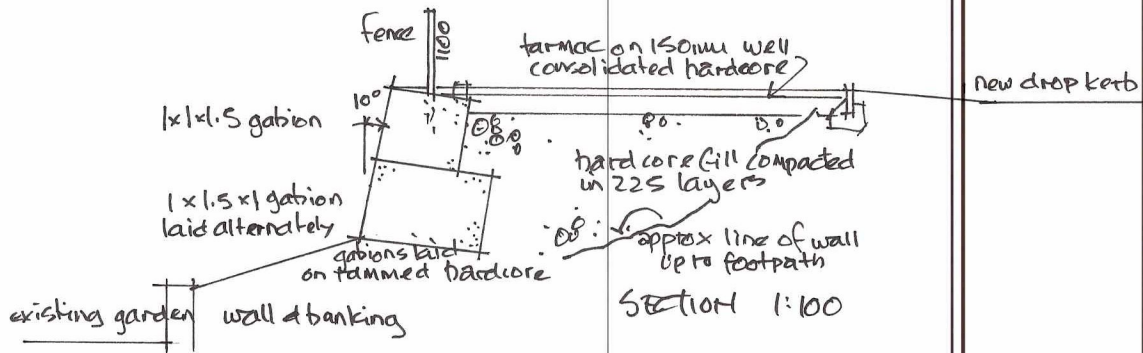

DB ARCHITECTS
31 Moor View, Meltham, Holmfirth
HD9 5RT