




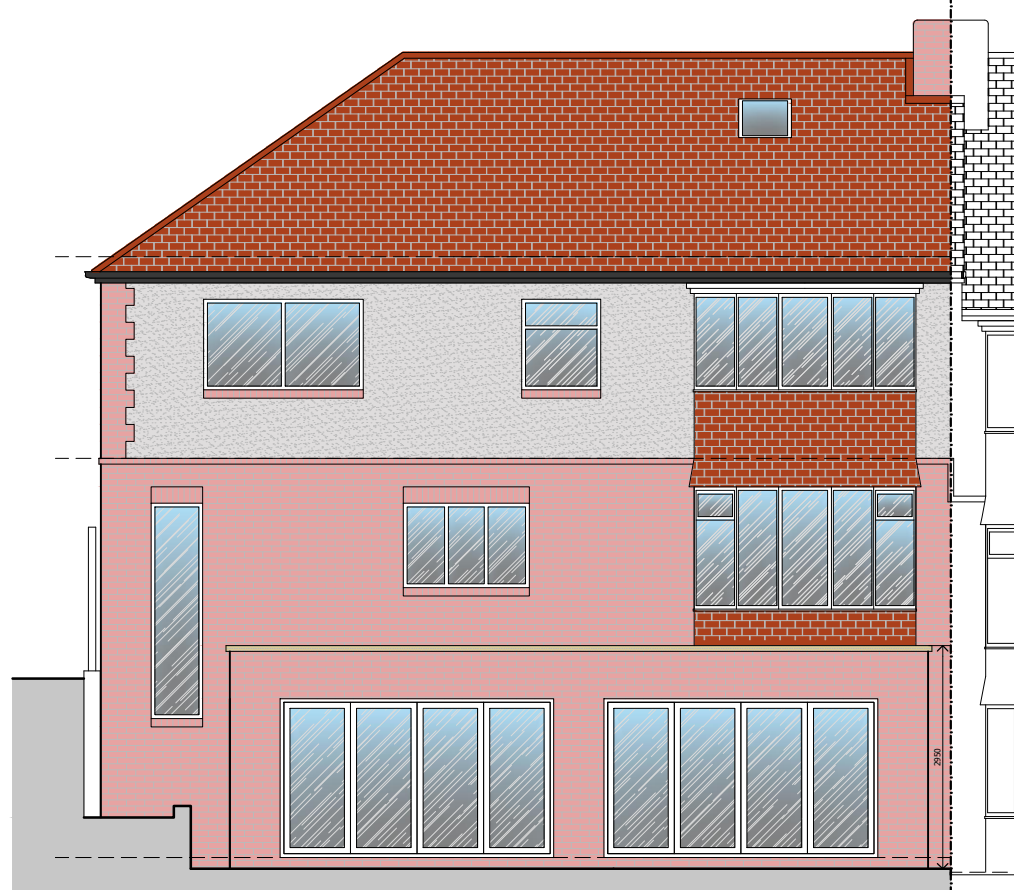


1. Proposed South Elevation
Scale 1:100

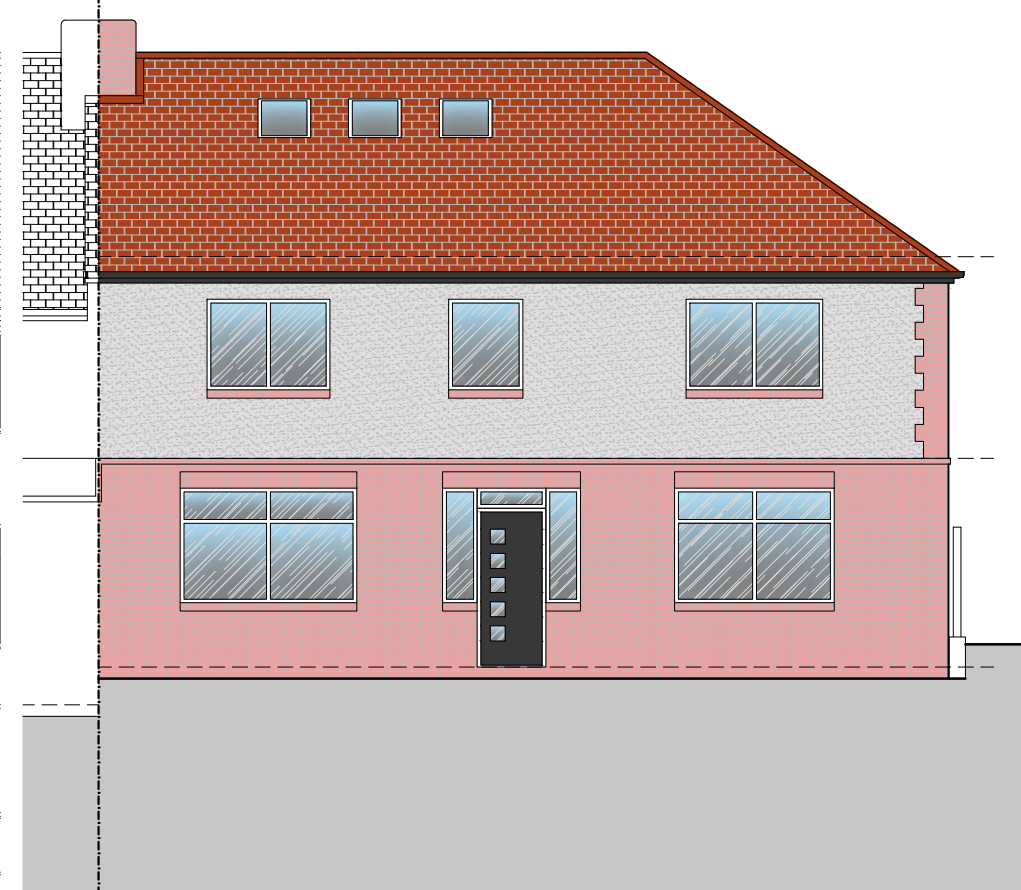

2. Proposed North Elevation
Scale 1:100

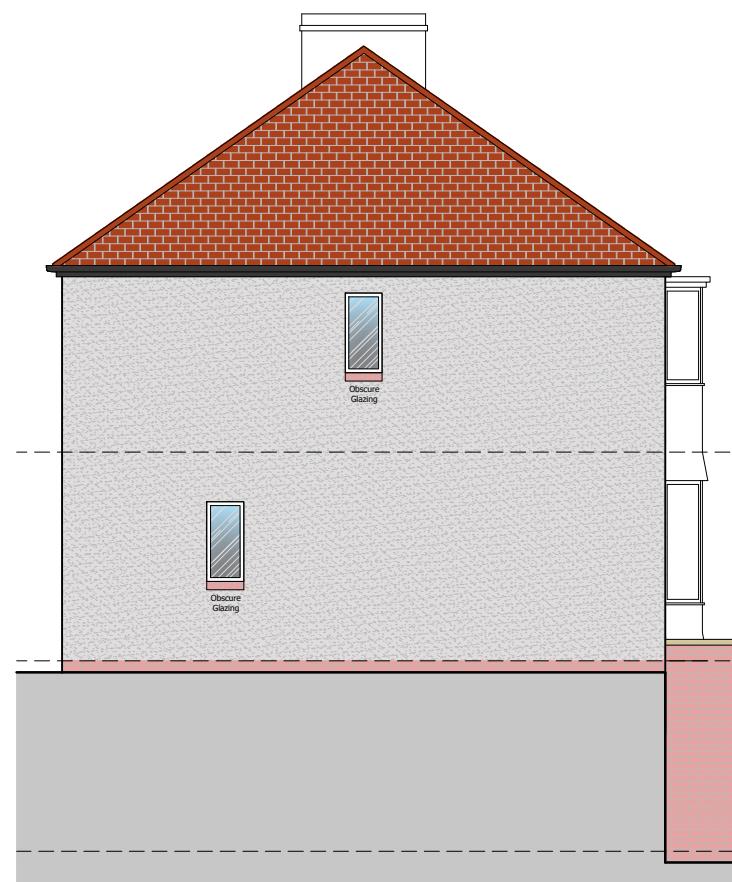

3. Proposed West Elevation
Scale 1:100

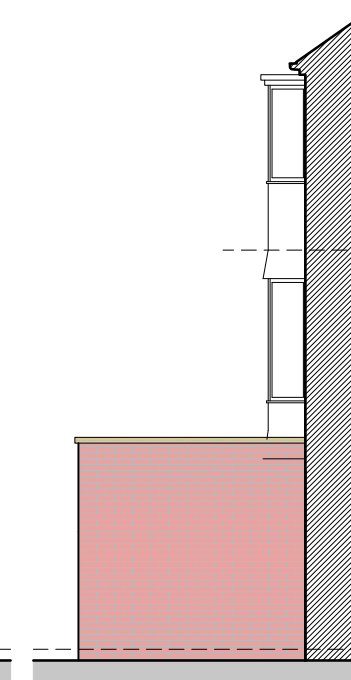

4. Proposed West Elevation
Scale 1:100