




NOTE
MATERIALS TO MATCH EXISTING
THESE NOTES DO NOT COMPRISE A FULL SPECIFICATION
THEY ARE FOR GENERAL GUIDANCE ONLY AND THEIR
PRIMARY FUNCTION IS TO ASSIST LOCAL AUTHORITY
OFFICERS IN DETERMINING BUILDING REGULATION COMPLIANCE.
ALL DIMENSIONS MUST BE CHECKED ON SITE PRIOR TO WORKS
STARTING.
ALL WORKS MUST BE CARRIED OUT IN ACCORDANCE WITH
CURRENT BUILDING REGULATIONS, CODES OF PRACTICE AND
PLANNING OFFICERS REQUIREMENTS.
ALL MATERIALS MUST COMPLY WITH CURRENT BRITISH STANDARDS
IN SITUATIONS USED.

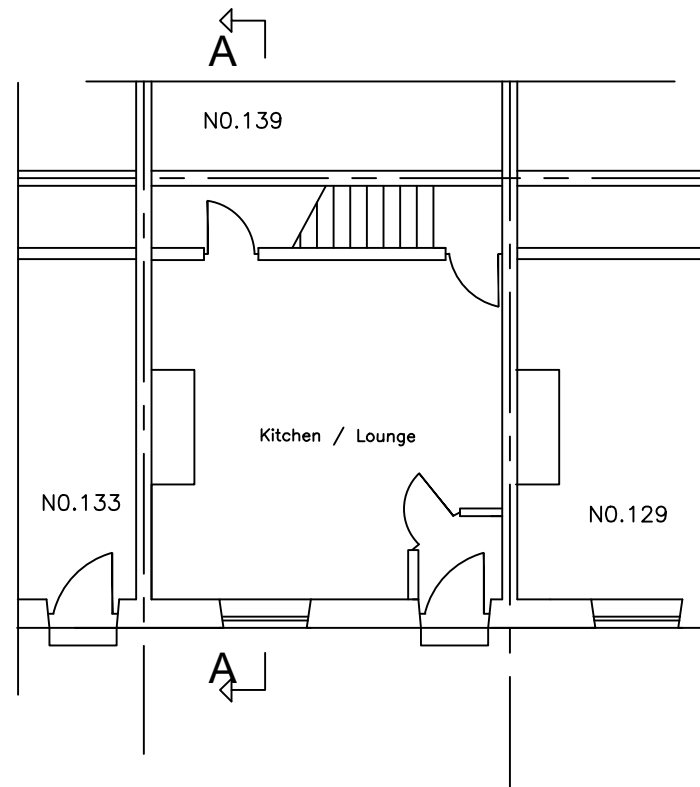

Existing Ground Floor
Plan 1:100

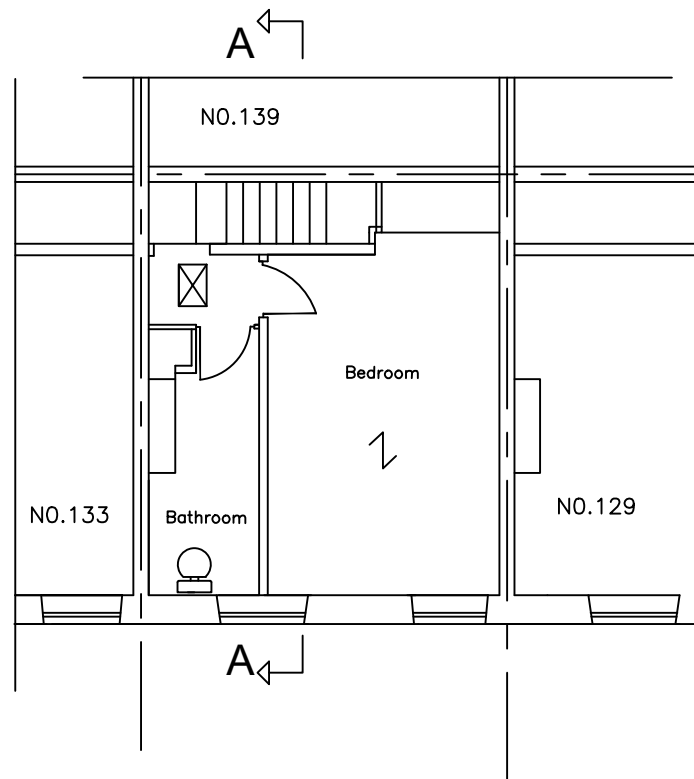


Existing First Floor
Plan 1:100

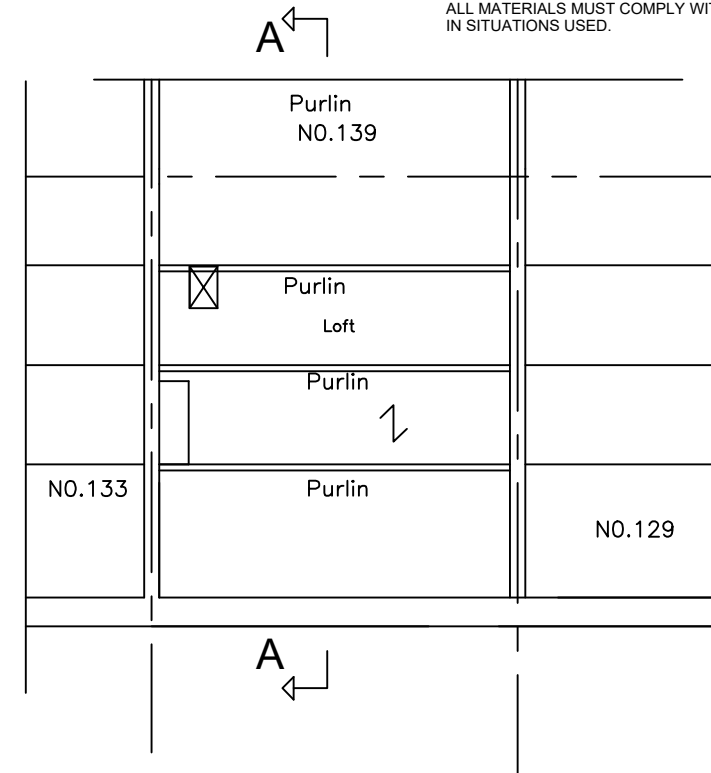


Existing Second Floor
Plan 1:100



Existing Front Elevation - East
1:100

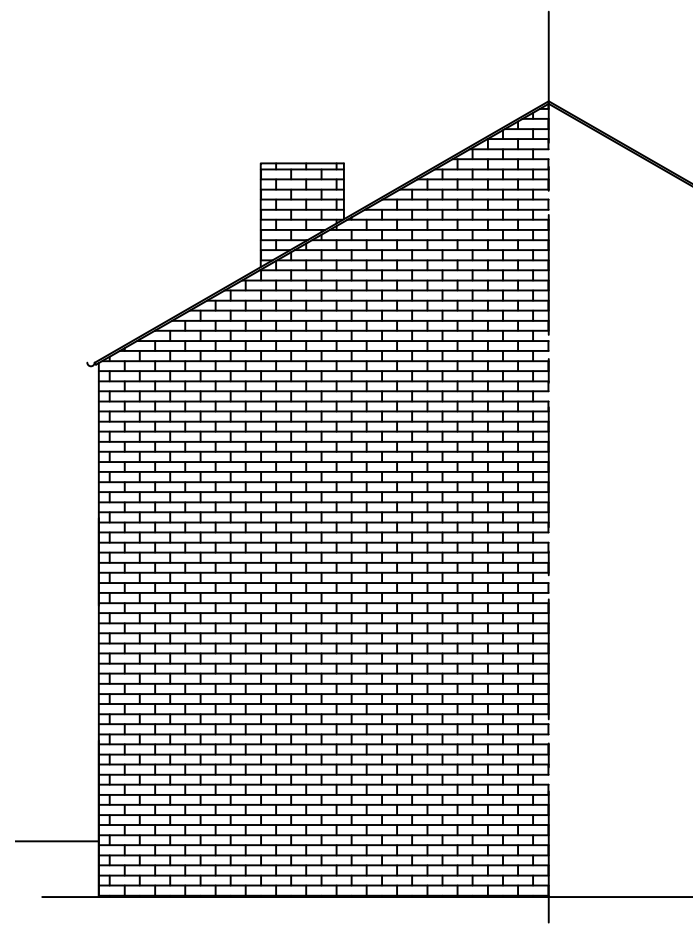

Existing Side Elevations - North /
South 1:100

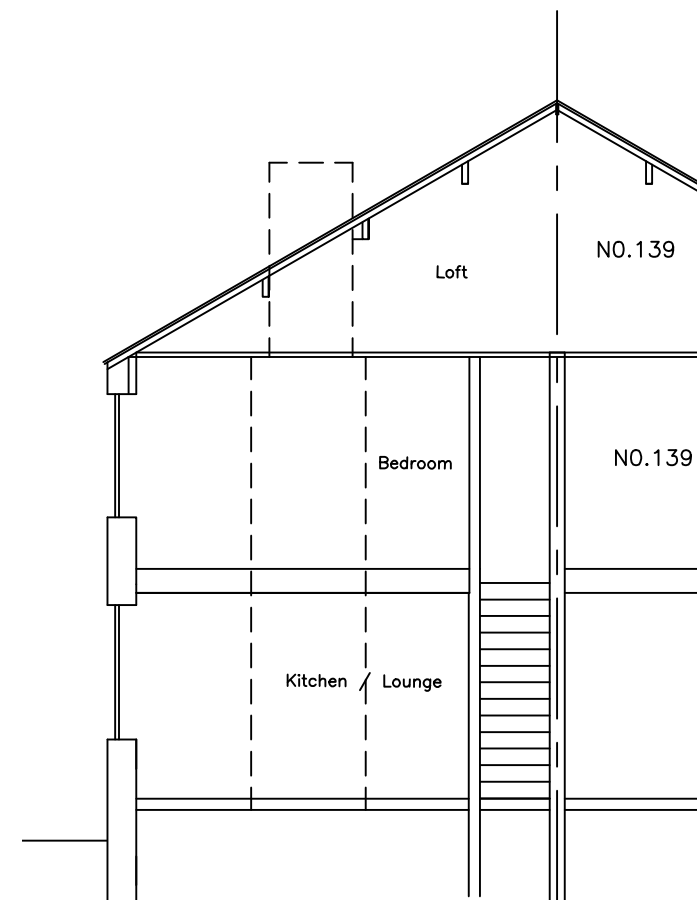

Existing Section A-A 1:100

MIRFIELD DESIGNS

Planning & Building Control Services

Tel: 07877959728

Email: mirfielddesigns@gmail.com

Client	Mr Senior		
Job	131 South Parade Cleckheaton		
Title	Existing plans & Elevations		
Drawn By	RK	Date	Sept 2023
Eng. Check		Scale	1:100
Tech. Check			
Drawing No.	2023/ 429/ 01		Rev.