




1 mm = 100 mm

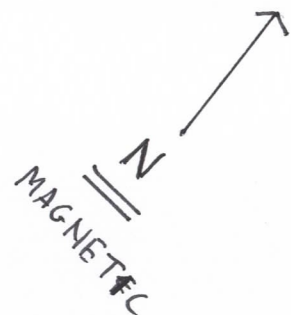


WEST
OUTSIDE

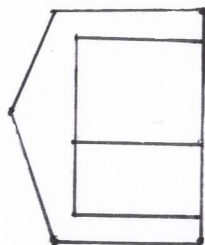


NORTH OUTSIDE

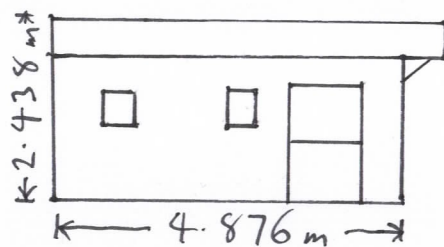


STABLE DOOR
AND TWO WINDOWS

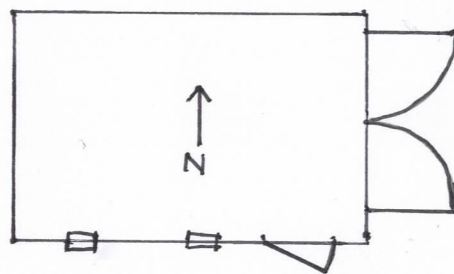

SOUTH OUTSIDE

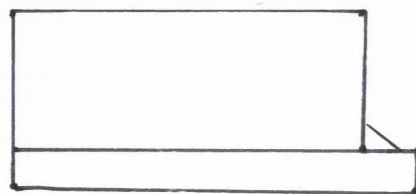

EAST
OUTSIDE

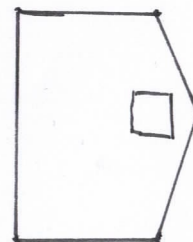

SOLAR PANEL