




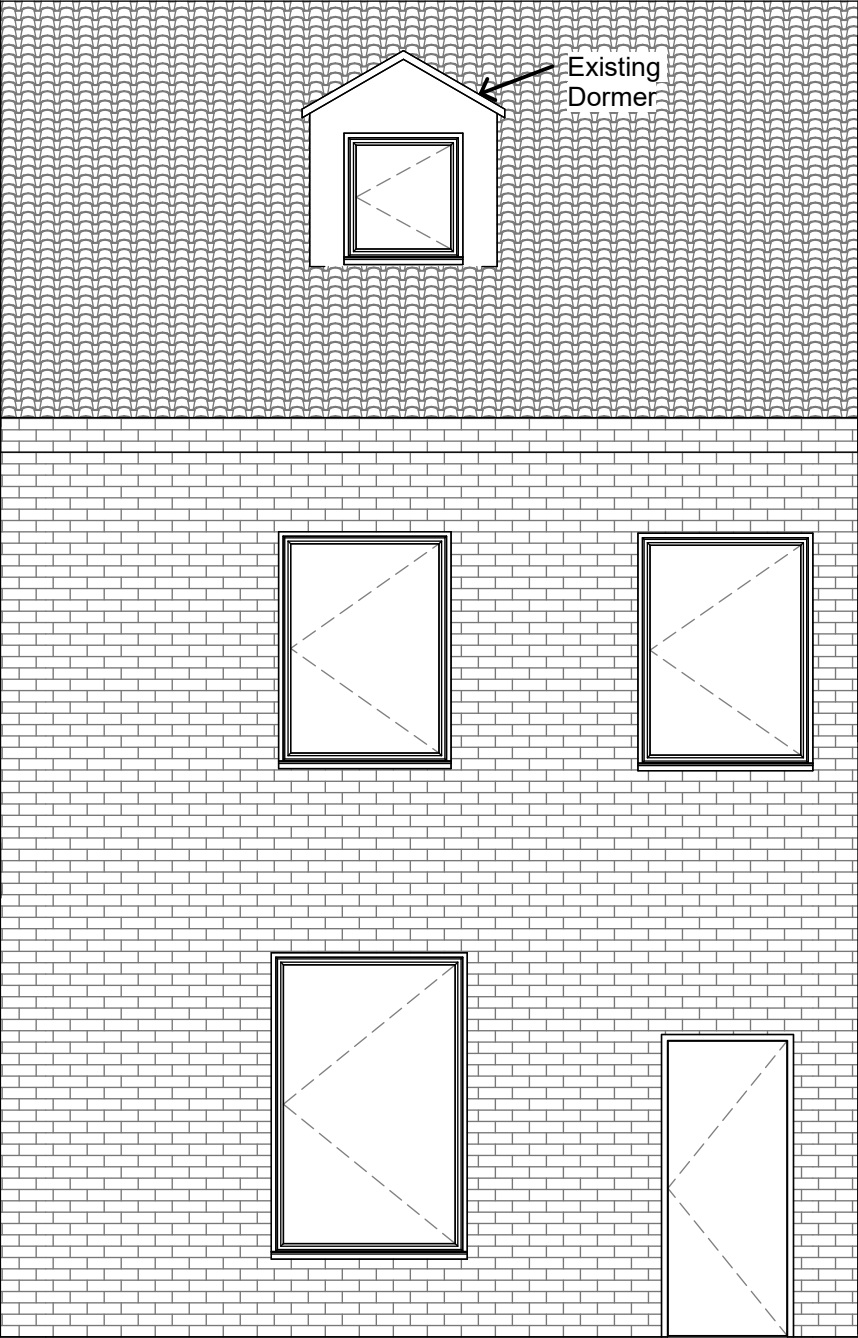

Proposed South East Elevation (Front)
1 : 50

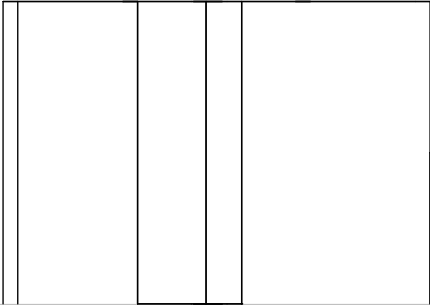

Proposed North West Elevation (Rear)
1 : 50

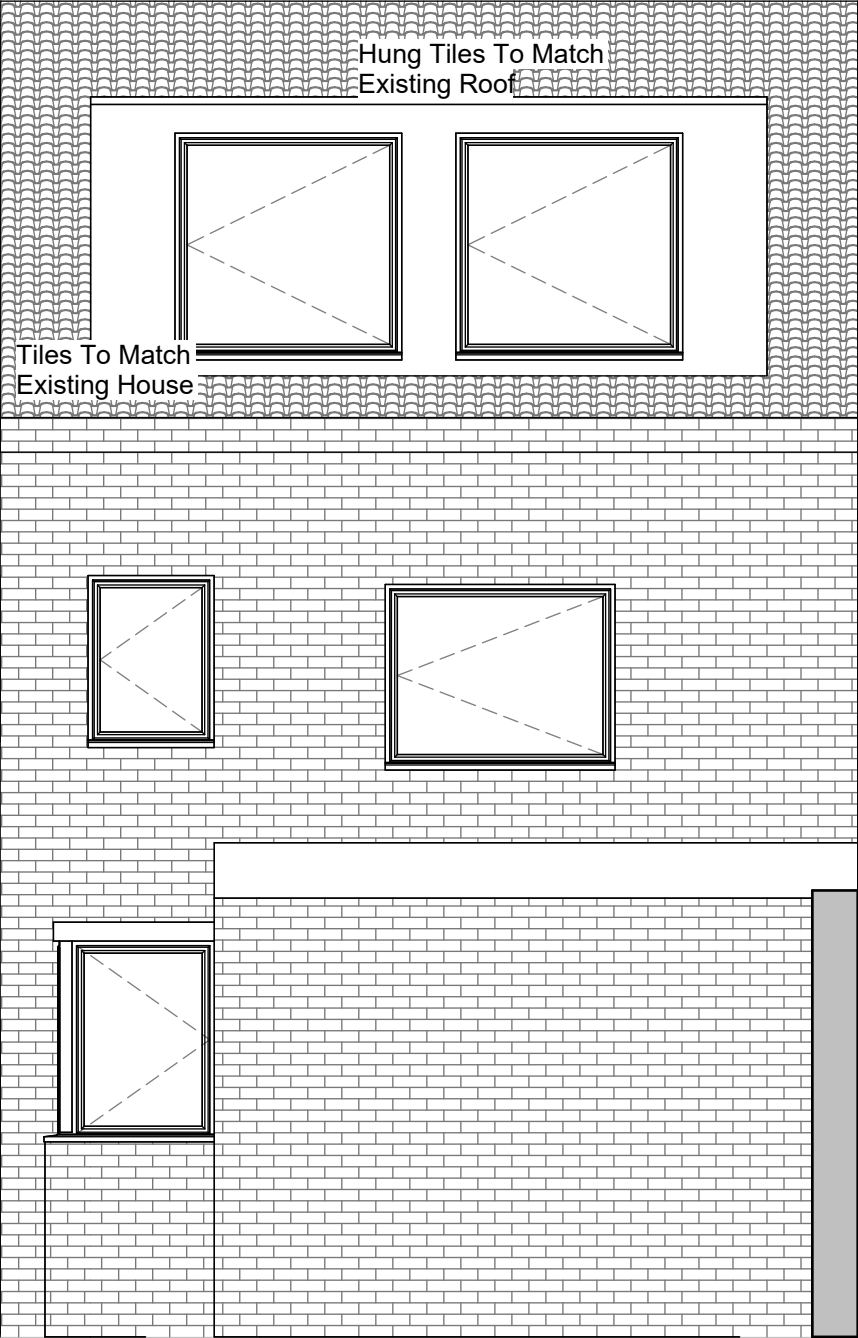

Note-
All Dimensions Are
Approximate And TBC
On Site By Contractor