



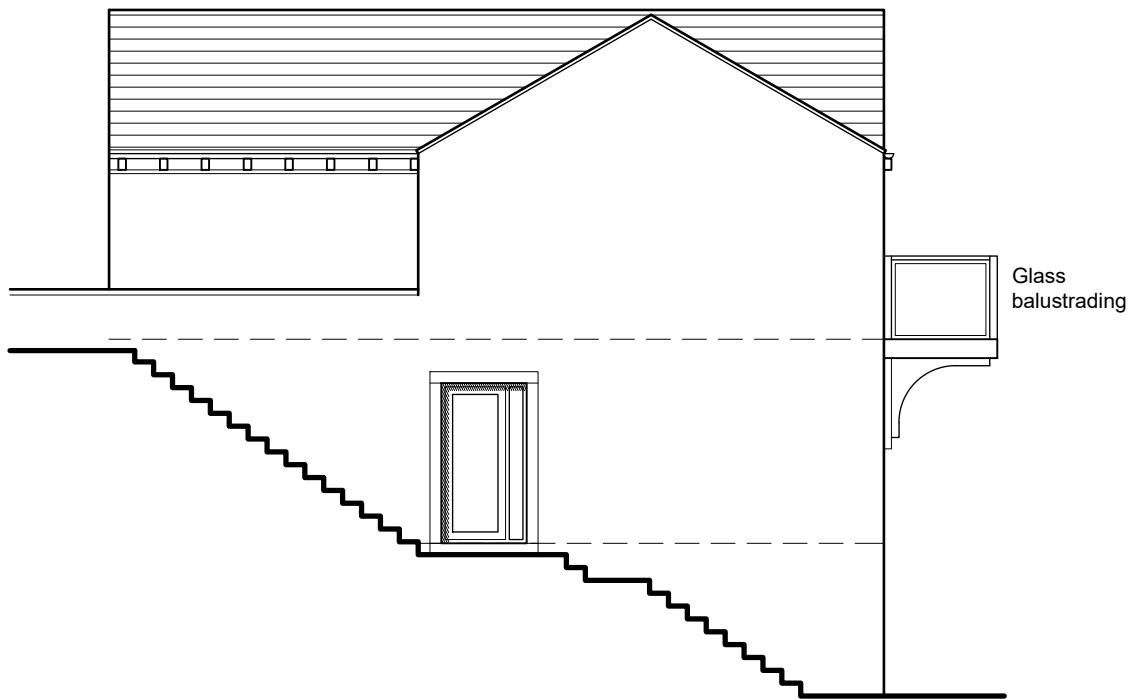


North West Elevation

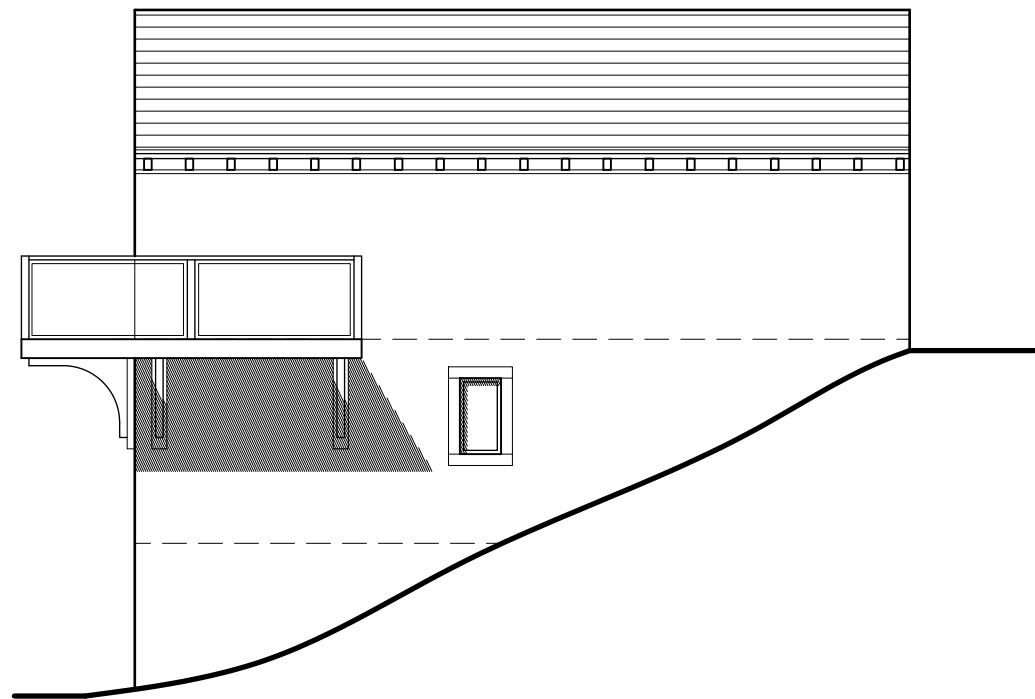


North East Elevation




South West Elevation

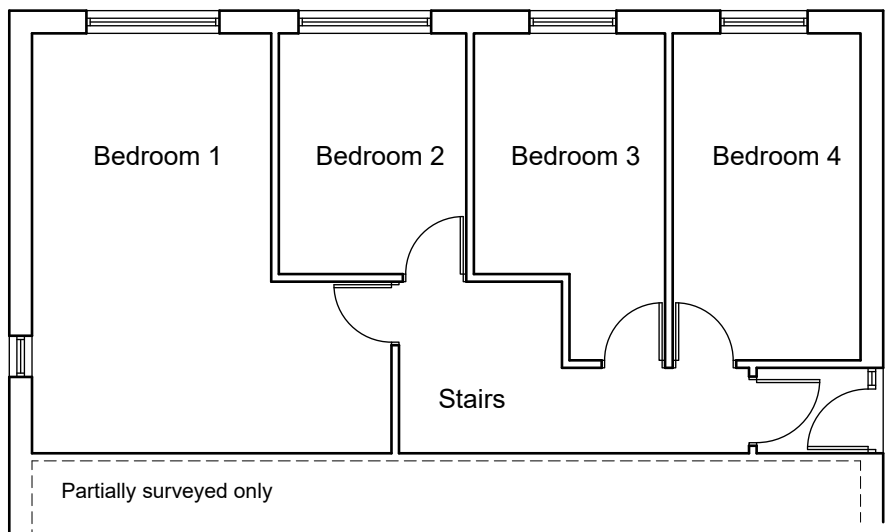

Lower Ground Floor Plan

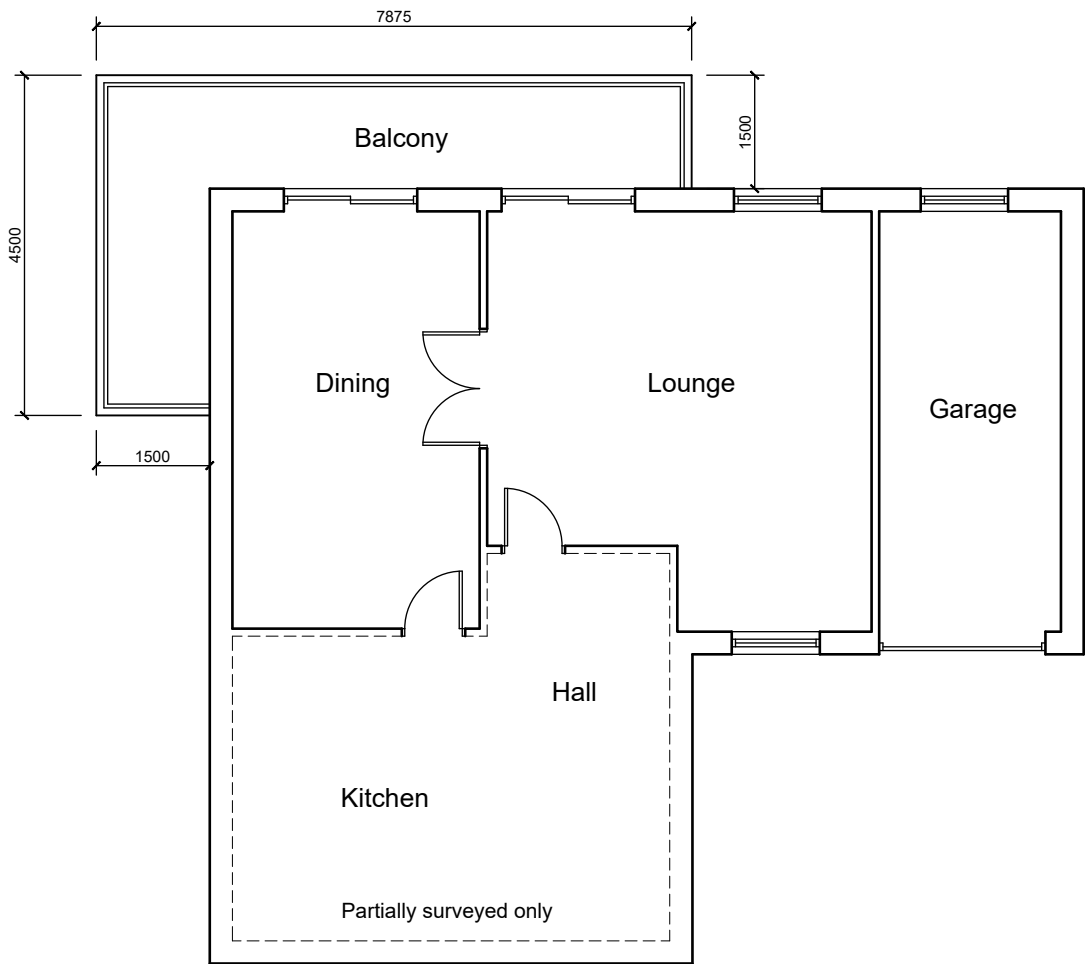

Upper Ground Floor Plan

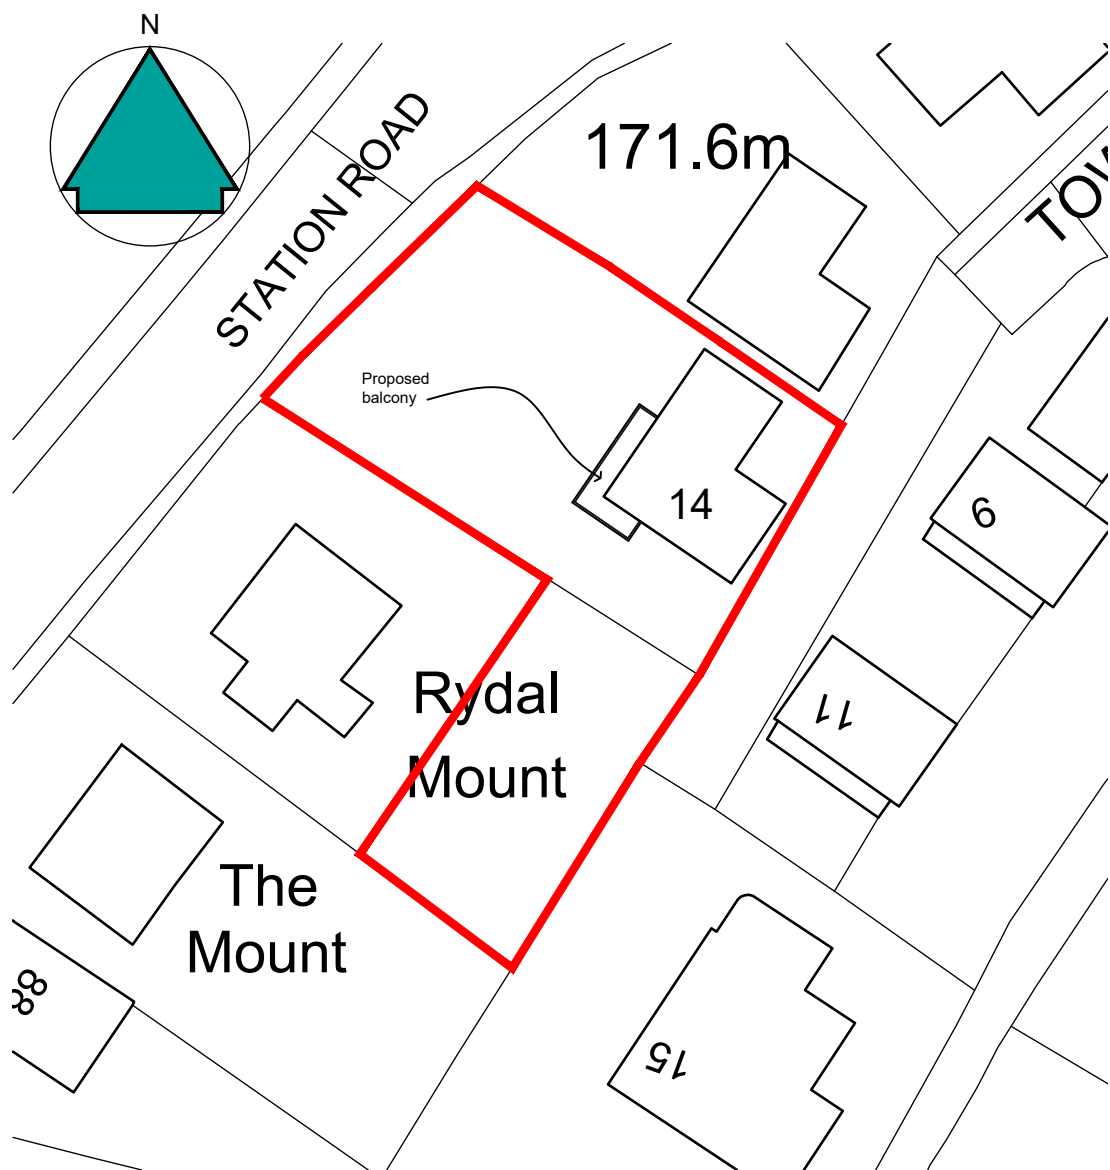

Block Plan - 1:500

NOTES

This drawing has been prepared specifically for the purpose of obtaining Planning and or Building Regulations Approval. Its suitability for other purposes without additional supplementary details and specifications cannot be guaranteed.

All dimensions are to be checked on site, any discrepancies are to be reported to the designer before work commences. Use only figured dimensions.

All structural components shown are indicative only. Details / calculations of structural members are to be provided by the Structural Engineer.

This drawing is not to be copied or divulged to a third party without written permission.



Revisions		
P01	Preliminary Issue	26.09.23

Project:	
Proposed Balcony	
at	14 Town End View Holmfirth HD9 1AX
for	Mr. C. Ridler
Proposed Plans and Elevations	

Purpose of issue: PLANNING

Drawn	DRH
Date	September 2023
Scales	1:100 @ A2
Drawing No.	2392 - 0301 - P01

