


300m

SITE PLAN
SCALE 1:500
Dwg No. 23/135

NORTH

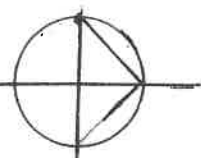

PROPOSED EXTN.

143.0m
+

141.7m
+

Hightown Junior,
Infant
& Nursery School

552a

526

218

196

81

1

225a

223a

223b

213

223

225

235

243

5

10

1