

SITE PLAN
SCALE 1:500 REF 23/142


Bowling Green

NORTH



421300m

Mast (Telecommunication)

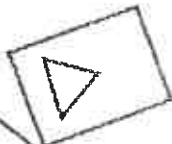

PROPOSED EXTENSION

103.6m

+

103.9m

+

St Andrew's
Methodist
Church

43

47

51 to 53

55

59

61

65

69

71a

71

75

79

28a

30

30a

32

32a

34

40

40a

40c

85

83

87

Sh