

ARCHITECTURE | PLANNING | DESIGN

Malkin Farm
Brow Lane
Holmfirth
HD9 2RJ
07946872499
paul@paulmatthewsarchitectural.co.uk
www.paulmatthewsarchitectural.co.uk



Company Registration Number: 09898149 – Company
Registered in England and Wales

Project
15 Highfields, Shaw Lane, Holmfirth, HD9 2PZ
Project
Erection of Dormer to Room in Roof, Alterations to
Property and Retrospective/Regularisation of
Porch and Loft Conversion
Client


Ella Squire
Drawing Title/Issue

General Arrangement as Existing


scale date sheet size dwg. no.
1:100 06/2023 A2 23/885/03

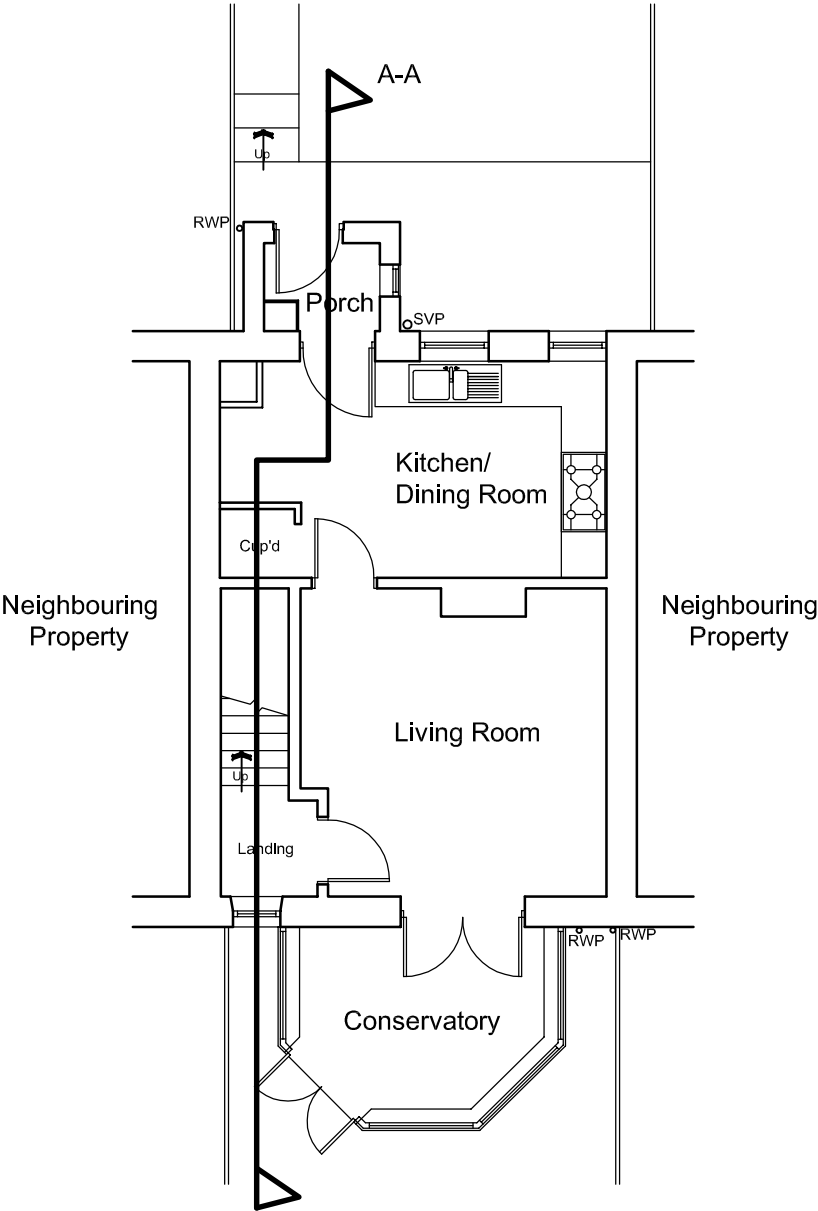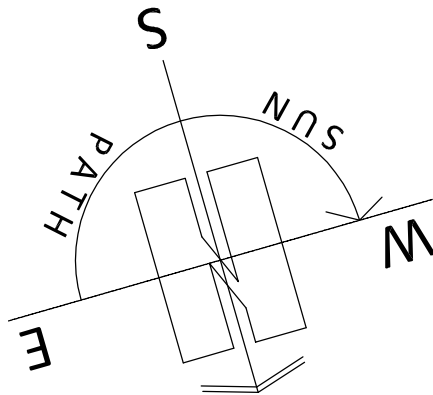

Ground Floor Plan

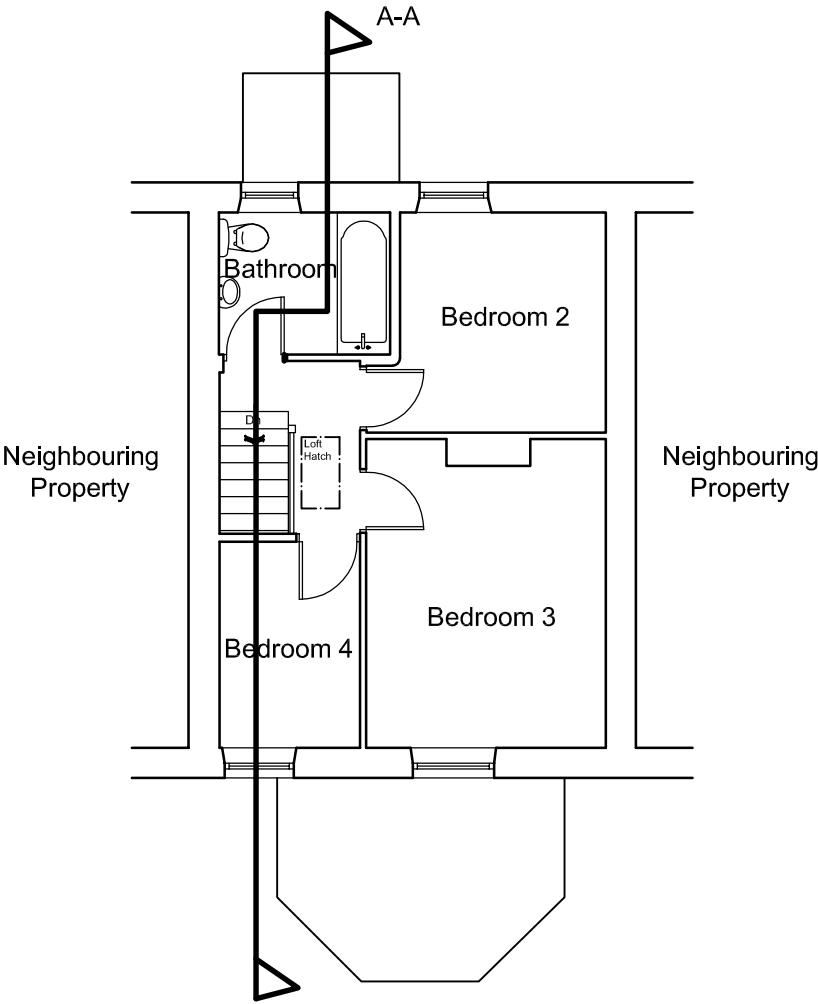


First Floor Plan

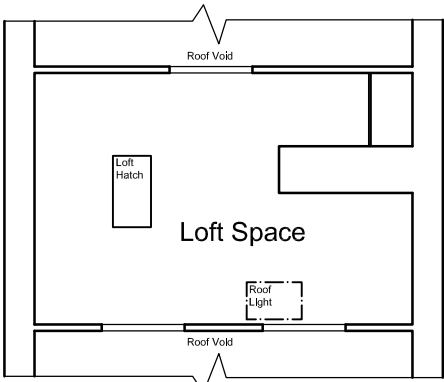


Loft Floor Plan




North (rear) Elevation

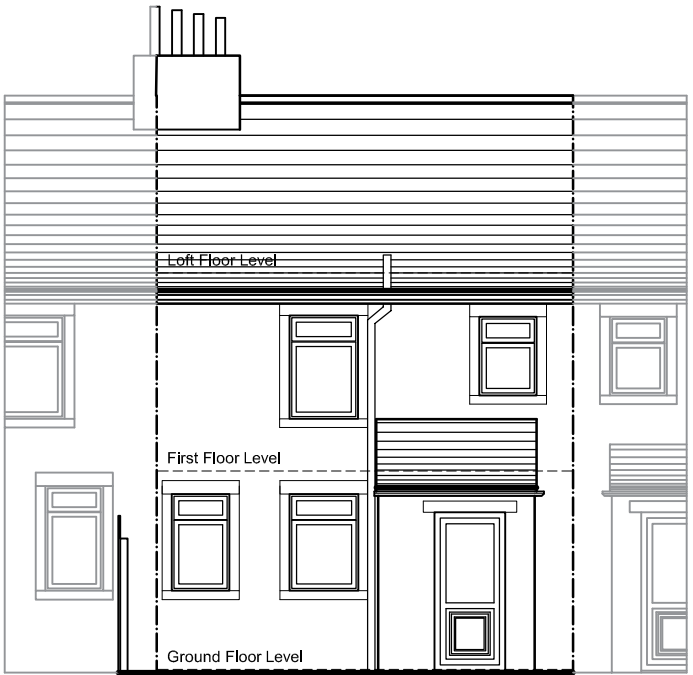

South (front) Elevation

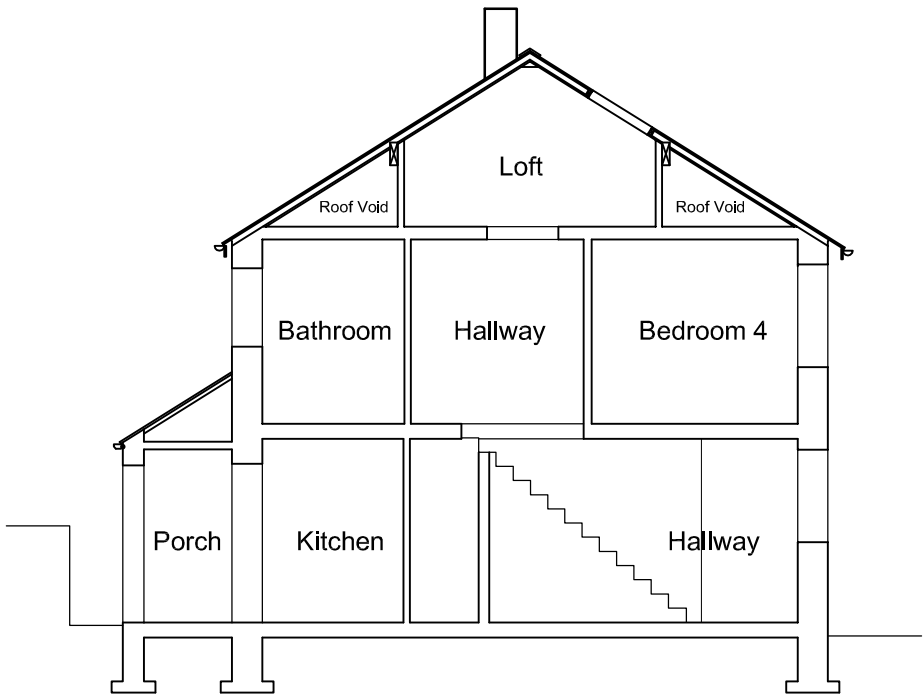

Section A-A

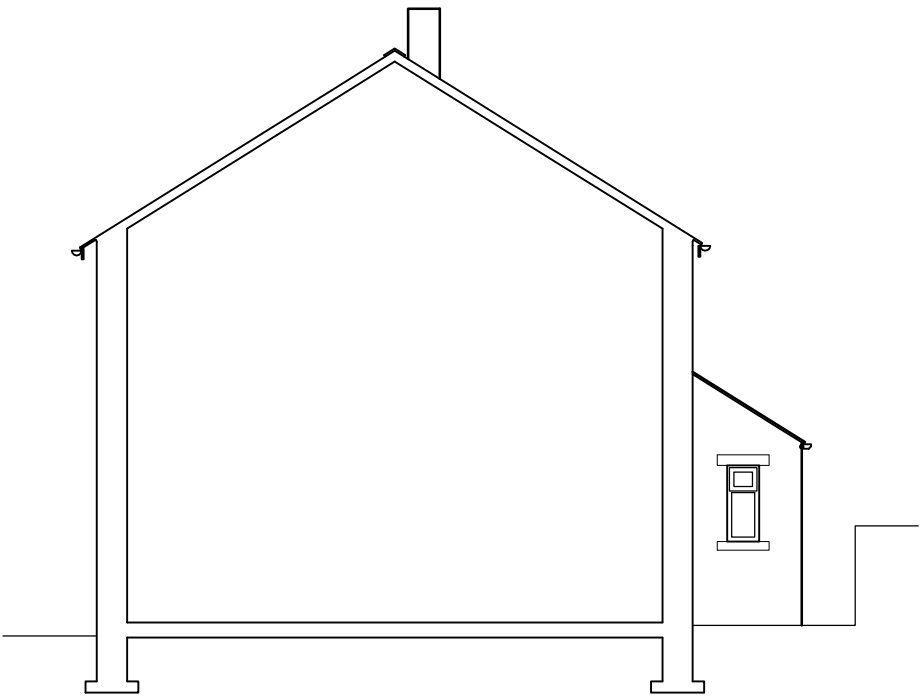

Sectional Elevation (side) East