




Main profiles

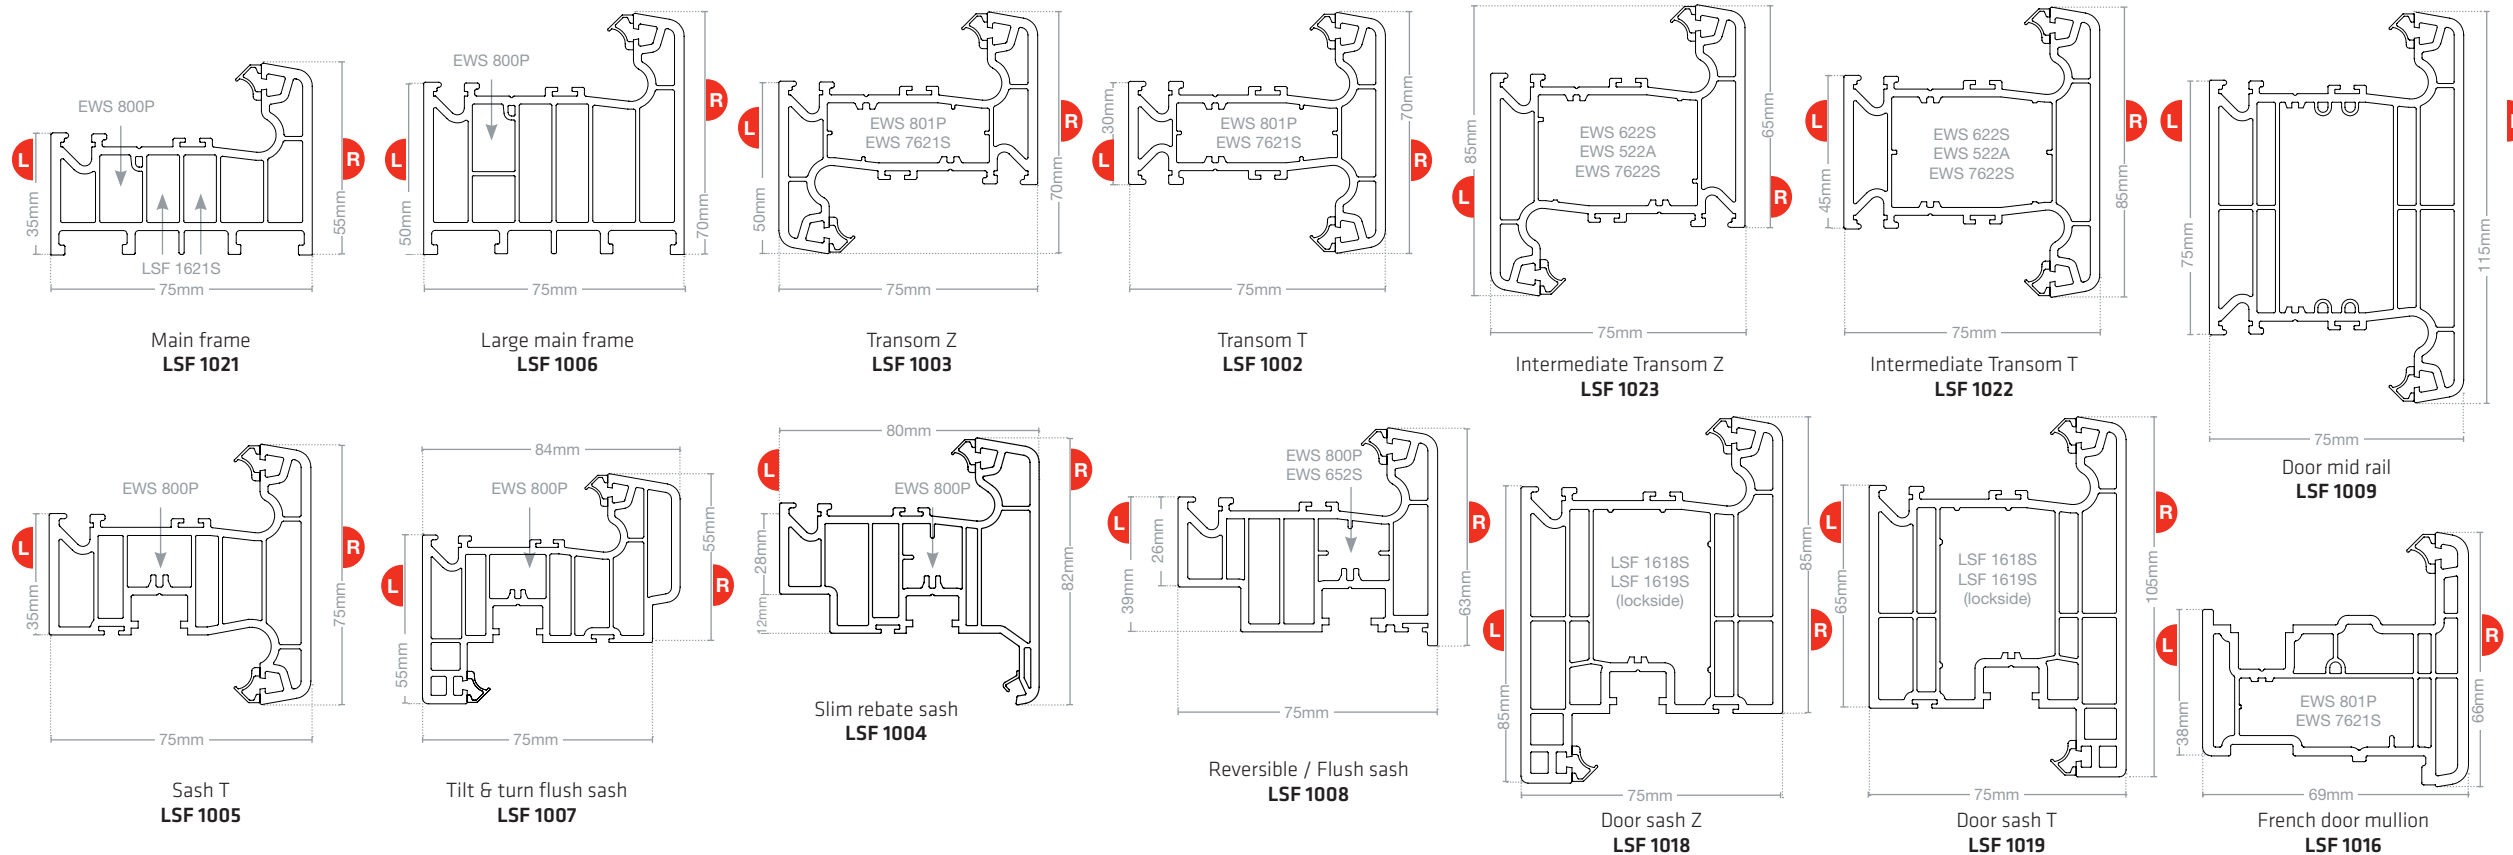


Beads

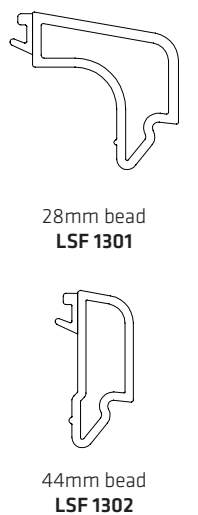


PVC-U ancillaries

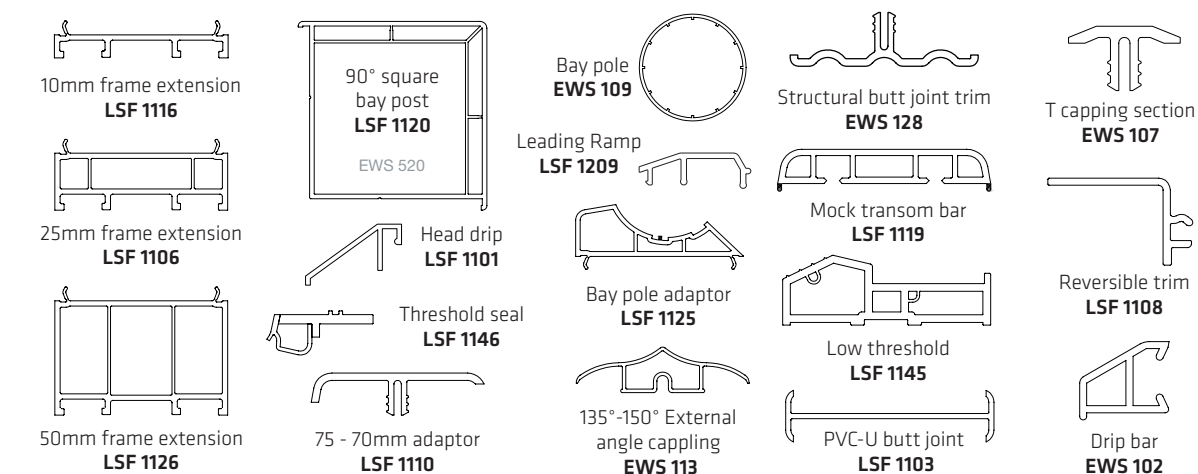

Aluminium extrusions

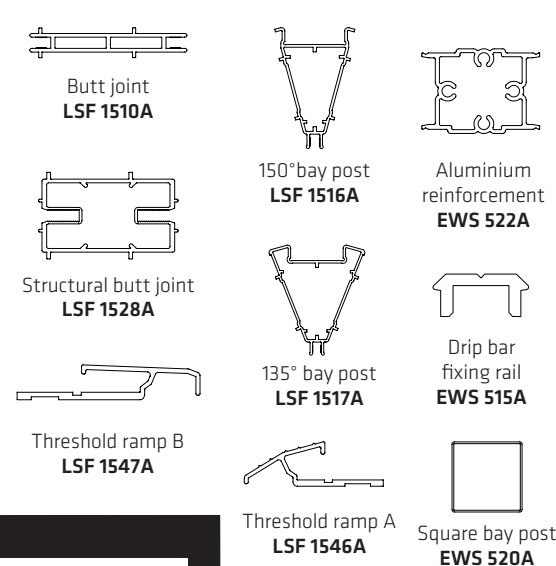

Miscellaneous components

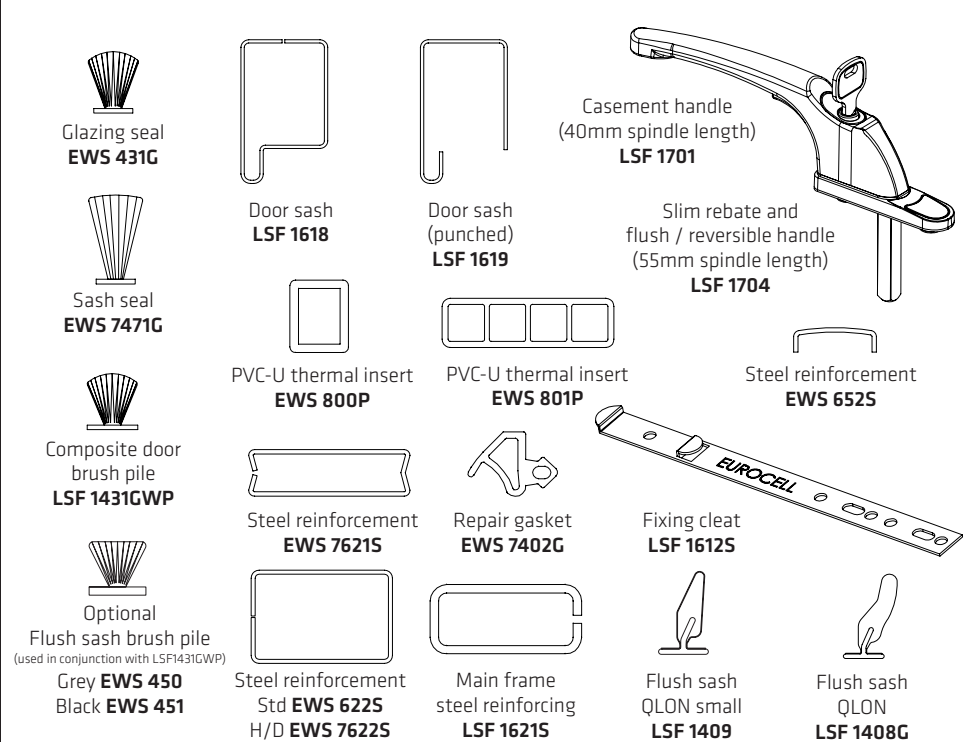

PVC-U mouldings

