




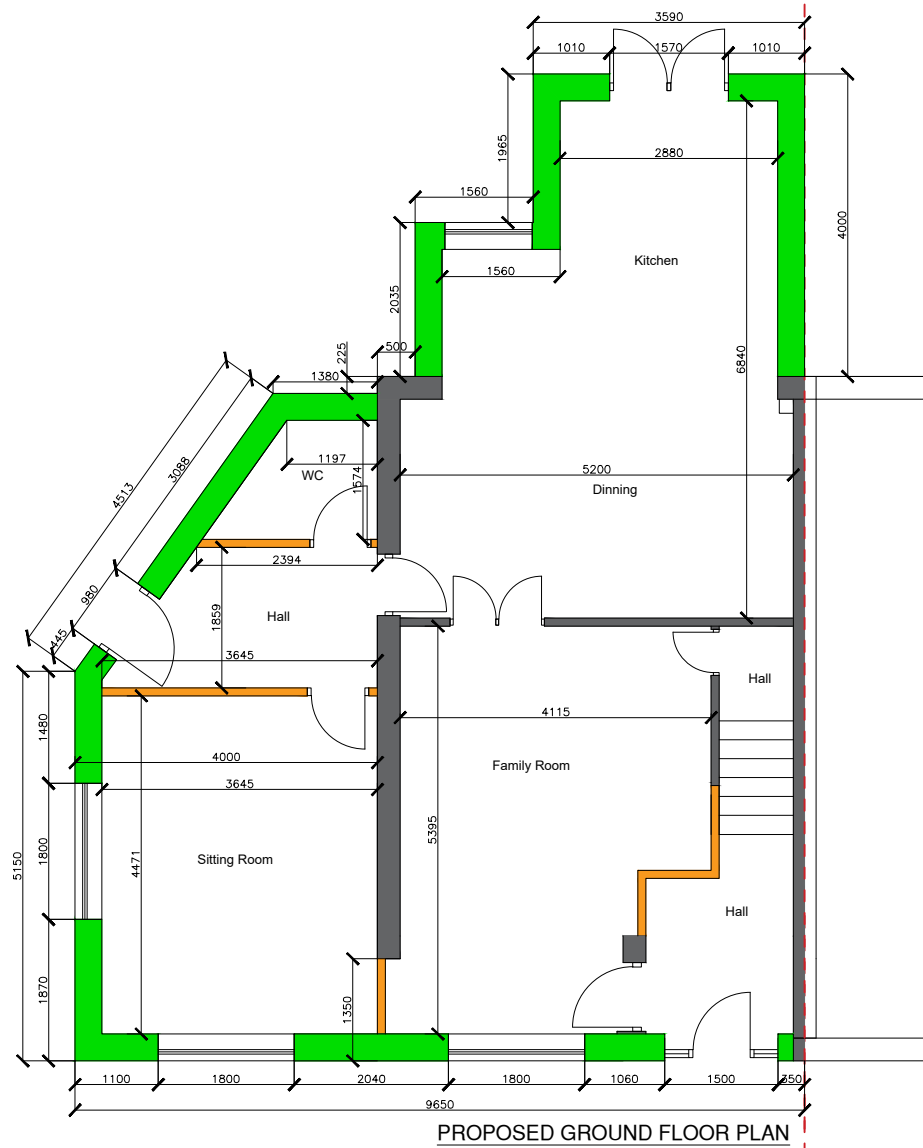


PROPOSED GROUND FLOOR PLAN

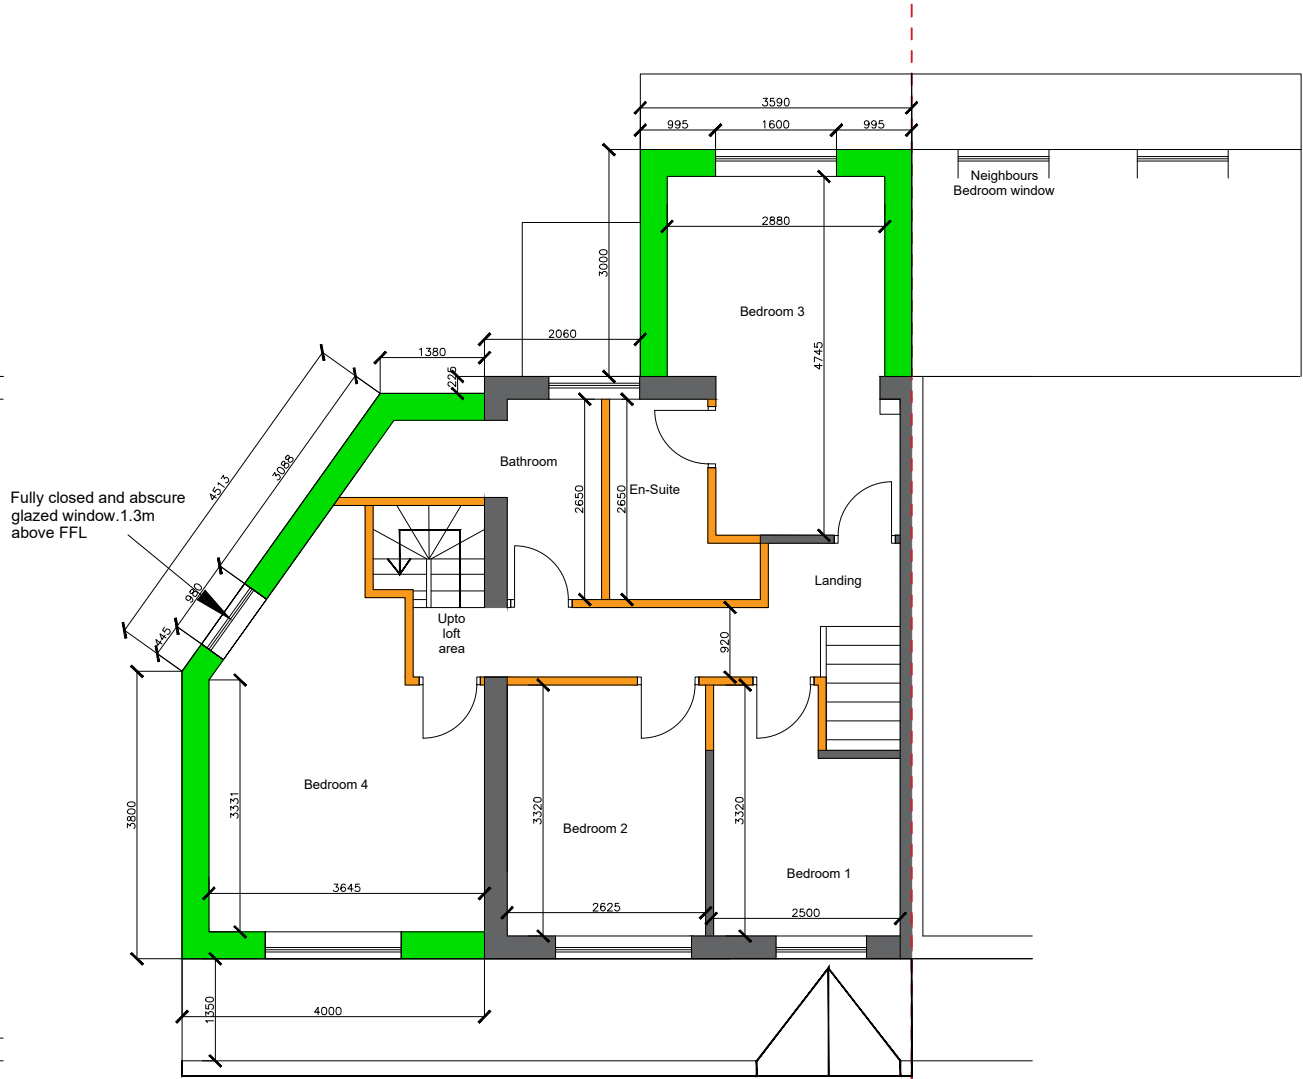

PROPOSED FIRST FLOOR PLAN

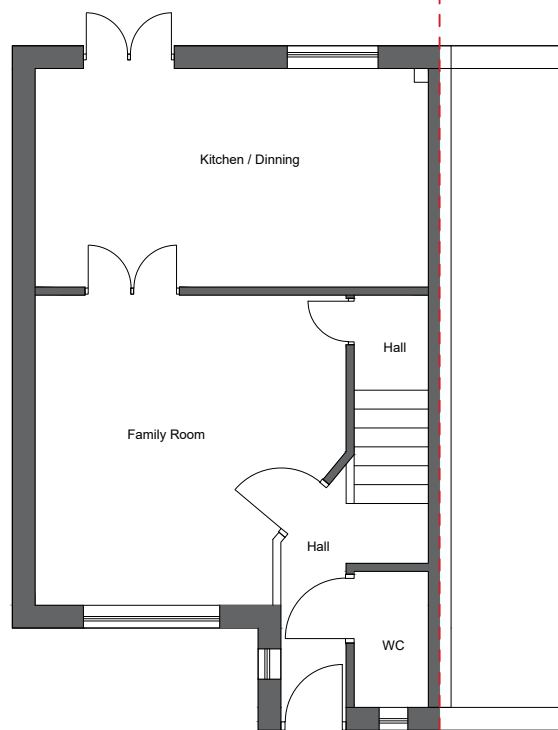

EXISTING GROUND FLOOR PLAN

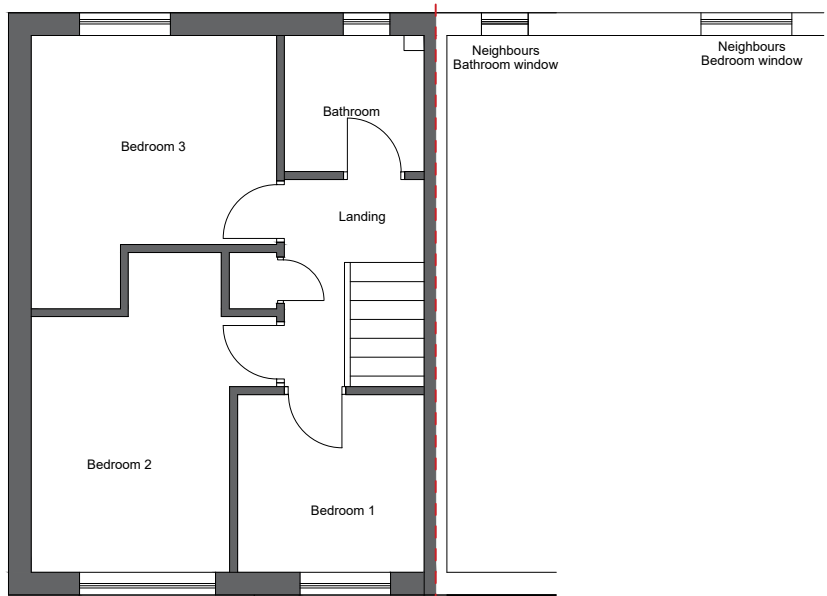

EXISTING FIRST FLOOR PLAN

NOTES
This drawing is subject to a detailed building and site survey, therefore no guarantee of its accuracy can be given.
This drawing has been draughted in accordance with the clients design requirements.
All areas are approximate and are subject to a detailed building and site survey and further design development.
All dimensions should be checked prior to commencement of construction on site. Measurements should not be taken off the drawing.

A	Rear Dormer to existing house removed	11/12/23	
Rev	Revision	Date	
JOB			
PROPOSED RETROS PECTIVE PLANNING APPLICATION FOR HOUSE EXTENSION , ALTERATION AND 2 NO OF REAR DORMWR WINDOWS			
ADDRESS			
4 HERON CLOSE WF13 3TH			
MRS AISHA NADEEM			
DATE	SCALE	SHEET	JOB NO
22.10.23	1:100	2@A3	