




NORTH

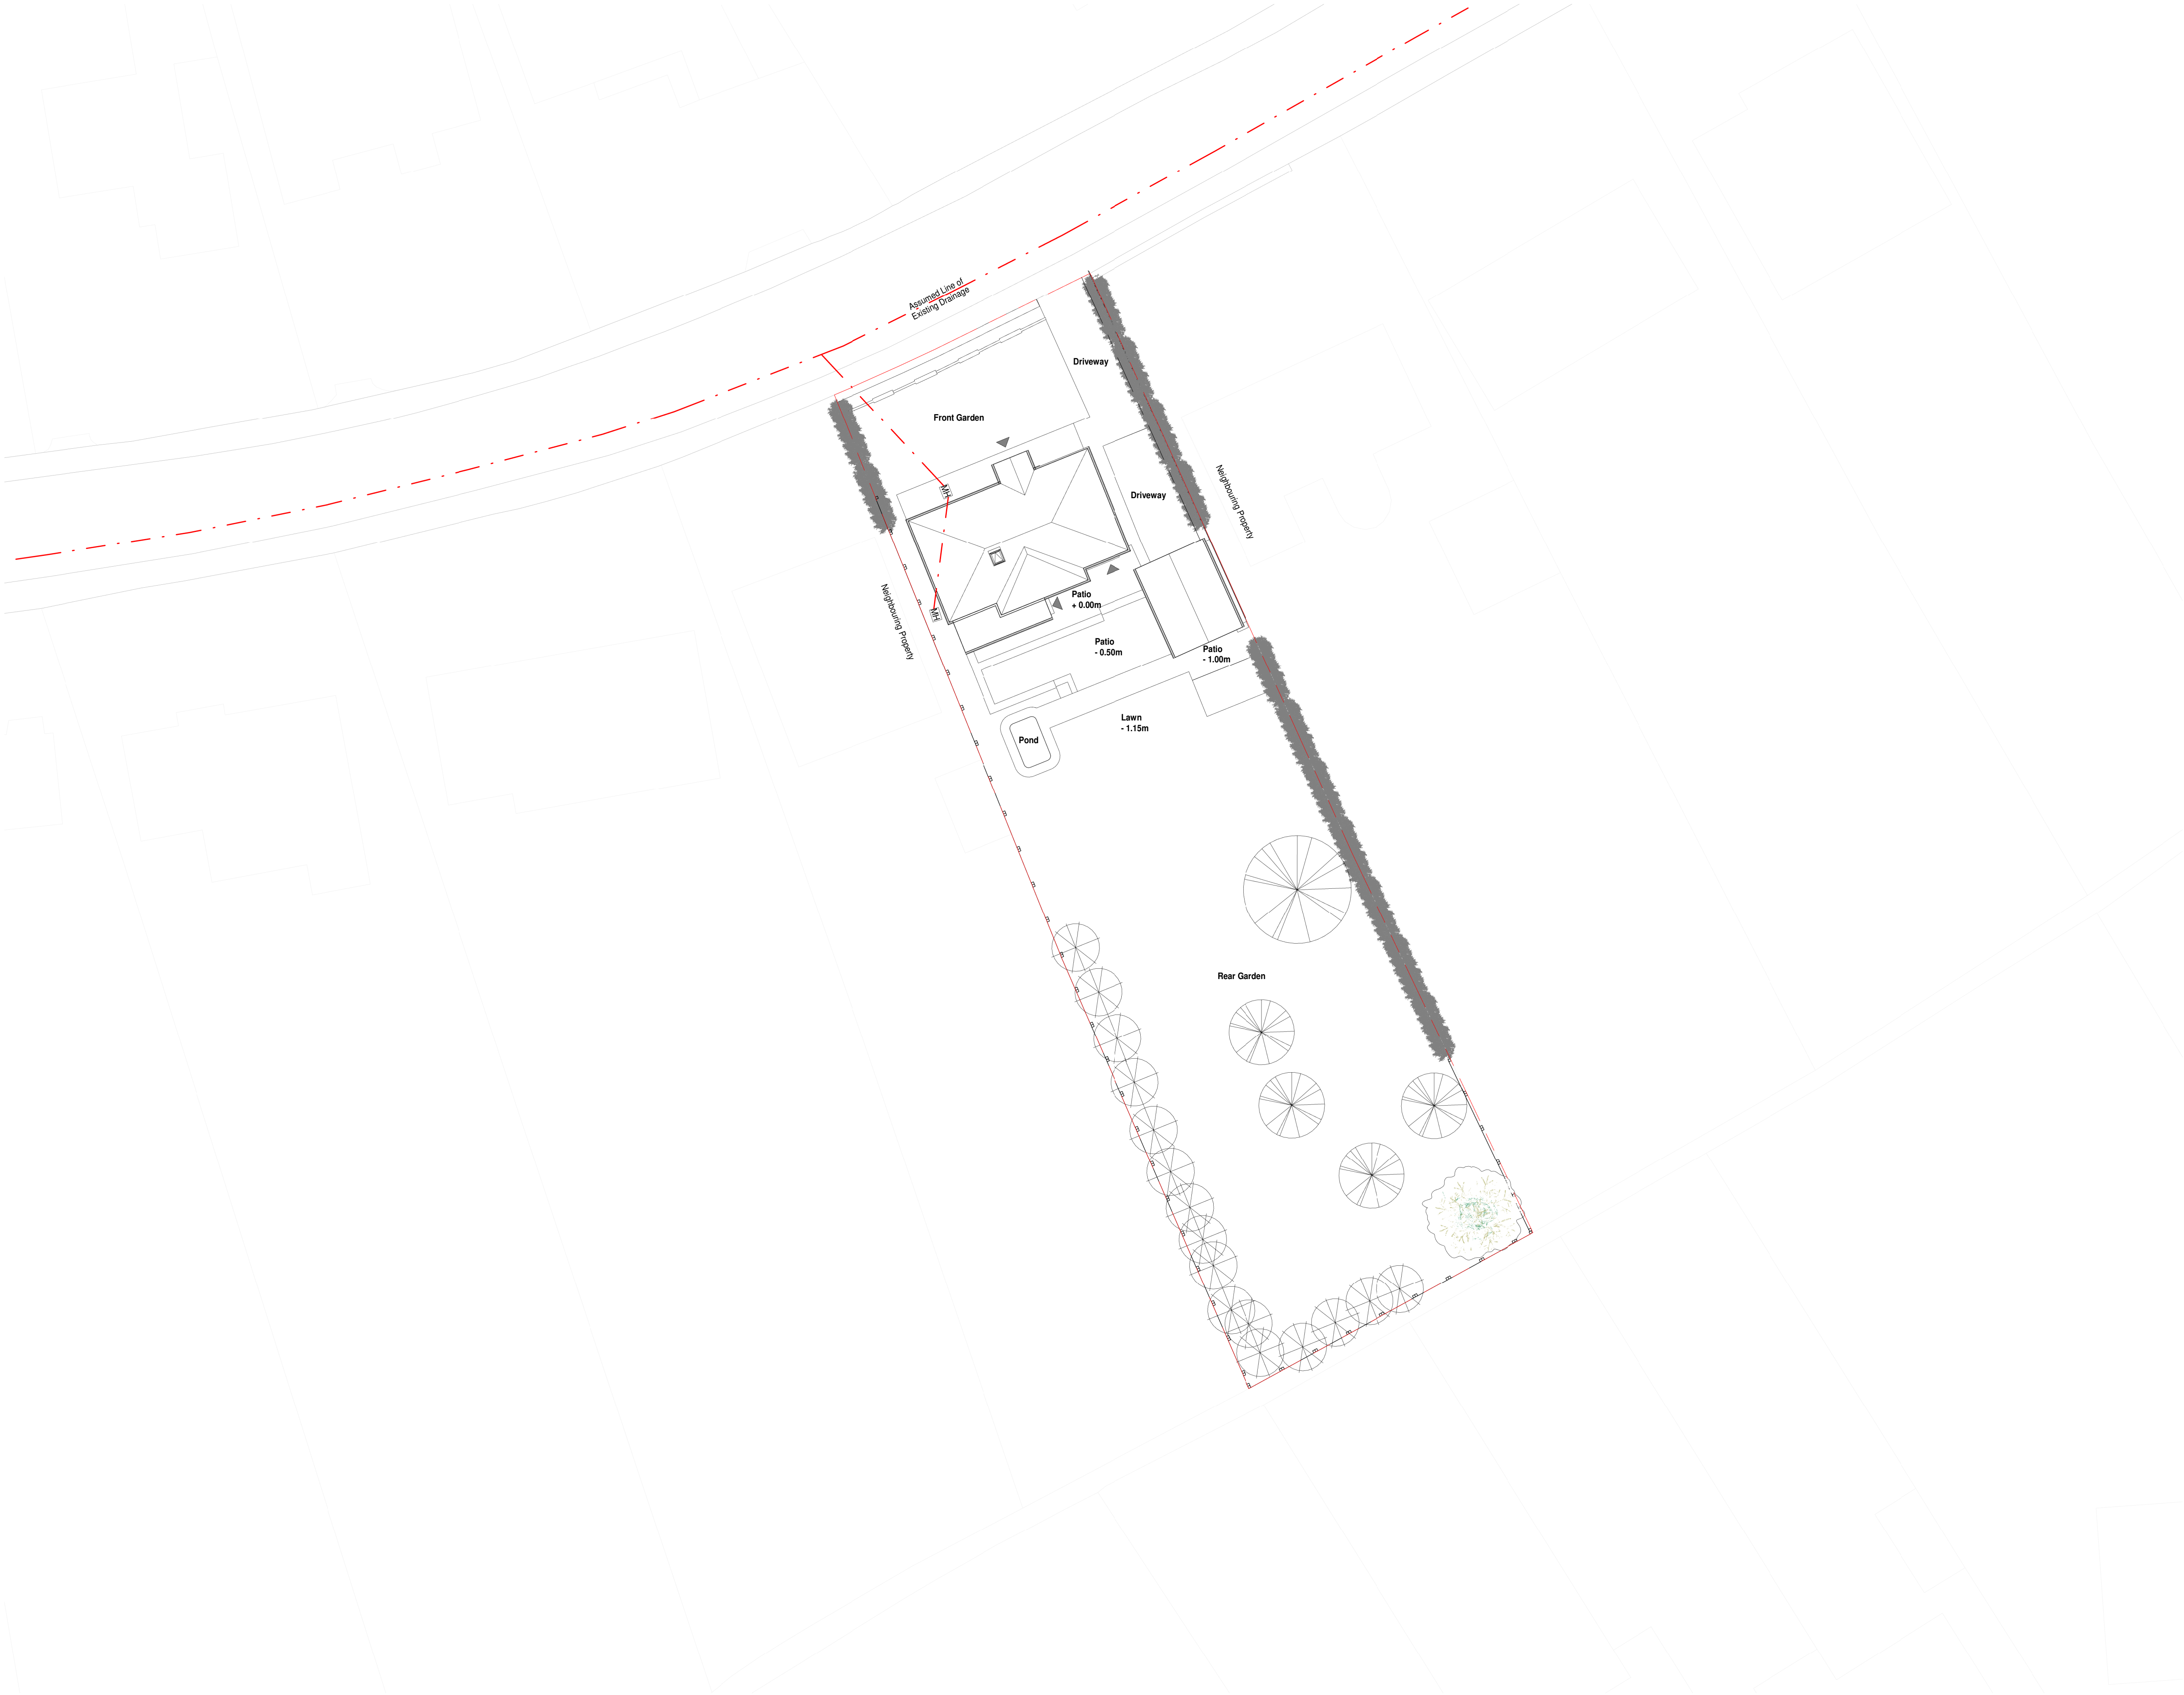

ORANGE DESIGN STUDIO.
ARCHITECTURAL PRACTICE

59a Huddersfield Rd | Mirfield | WF14 8AA
01924 650930
www.orangedesignstudio.co.uk

PROJECT
22 CROWLEES ROAD
MIRFIELD

TITLE
EXISTING SITE PLAN

SCALE
1 : 200 @ A1

DATE
23/10/23

DRAWN
GZ

REVIEWED
JH

ODS REF
23-679

NUMBER
20-002

REVISION

STATUS
PLANNING

EXISTING SITE PLAN

1 : 200