



SITE LOCATION PLAN

Ordinance Survey •
Ukmapcentre.com

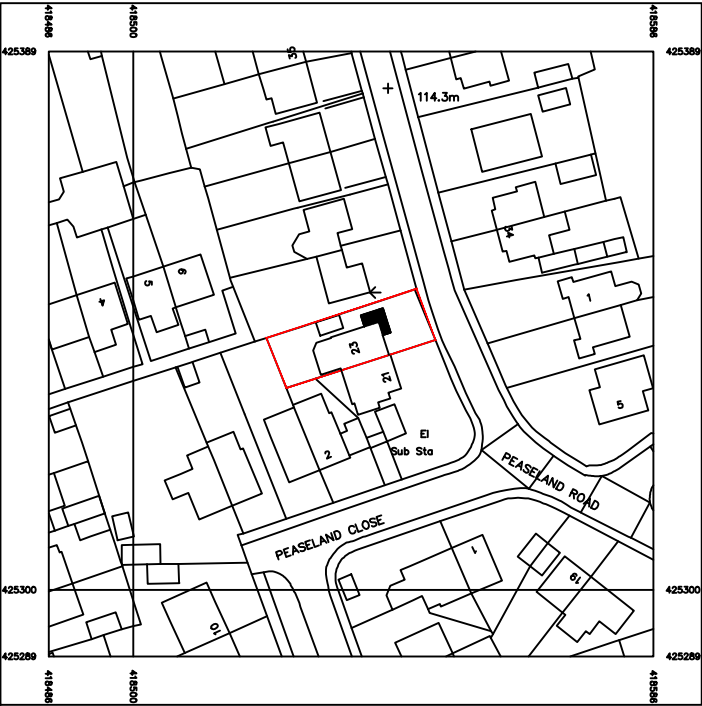

Serial number: 274300
©Crown copyright and database right 2023
Ordinance Survey licence 100048957
Reproduction in whole or in part is prohibited
without the prior permission of Ordnance Survey

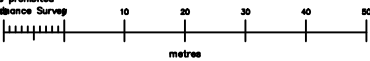

© KEITH STONE
NOTES: 1. Only Status C drawings to be used for construction
2. Do not scale this drawing

Rev/ Status	Description	Date	By

Status **PLANNING**
PROPOSED GROUND FLOOR PART FRONT/SIDE
EXTENSION TO FORM DISABLED WC/ SHOWER
FACILITIES
FOR
MR & MRS K BOOTHROYD
23 PEASELAND ROAD CLECKHEATON
BD19 3EZ

Scale	1:1250	A4	Date	OCTOBER 2023
Drawn by	KS	Checked by		

Keith Stone Design
20 Thistle Close
Kelsall Tarporley
Cheshire
CW6 0GN
Mobile 07836 513427
E-mail keithstone235@yahoo.co.uk

Drawing No.	KB/23/03	Rev.	
-------------	----------	------	--