




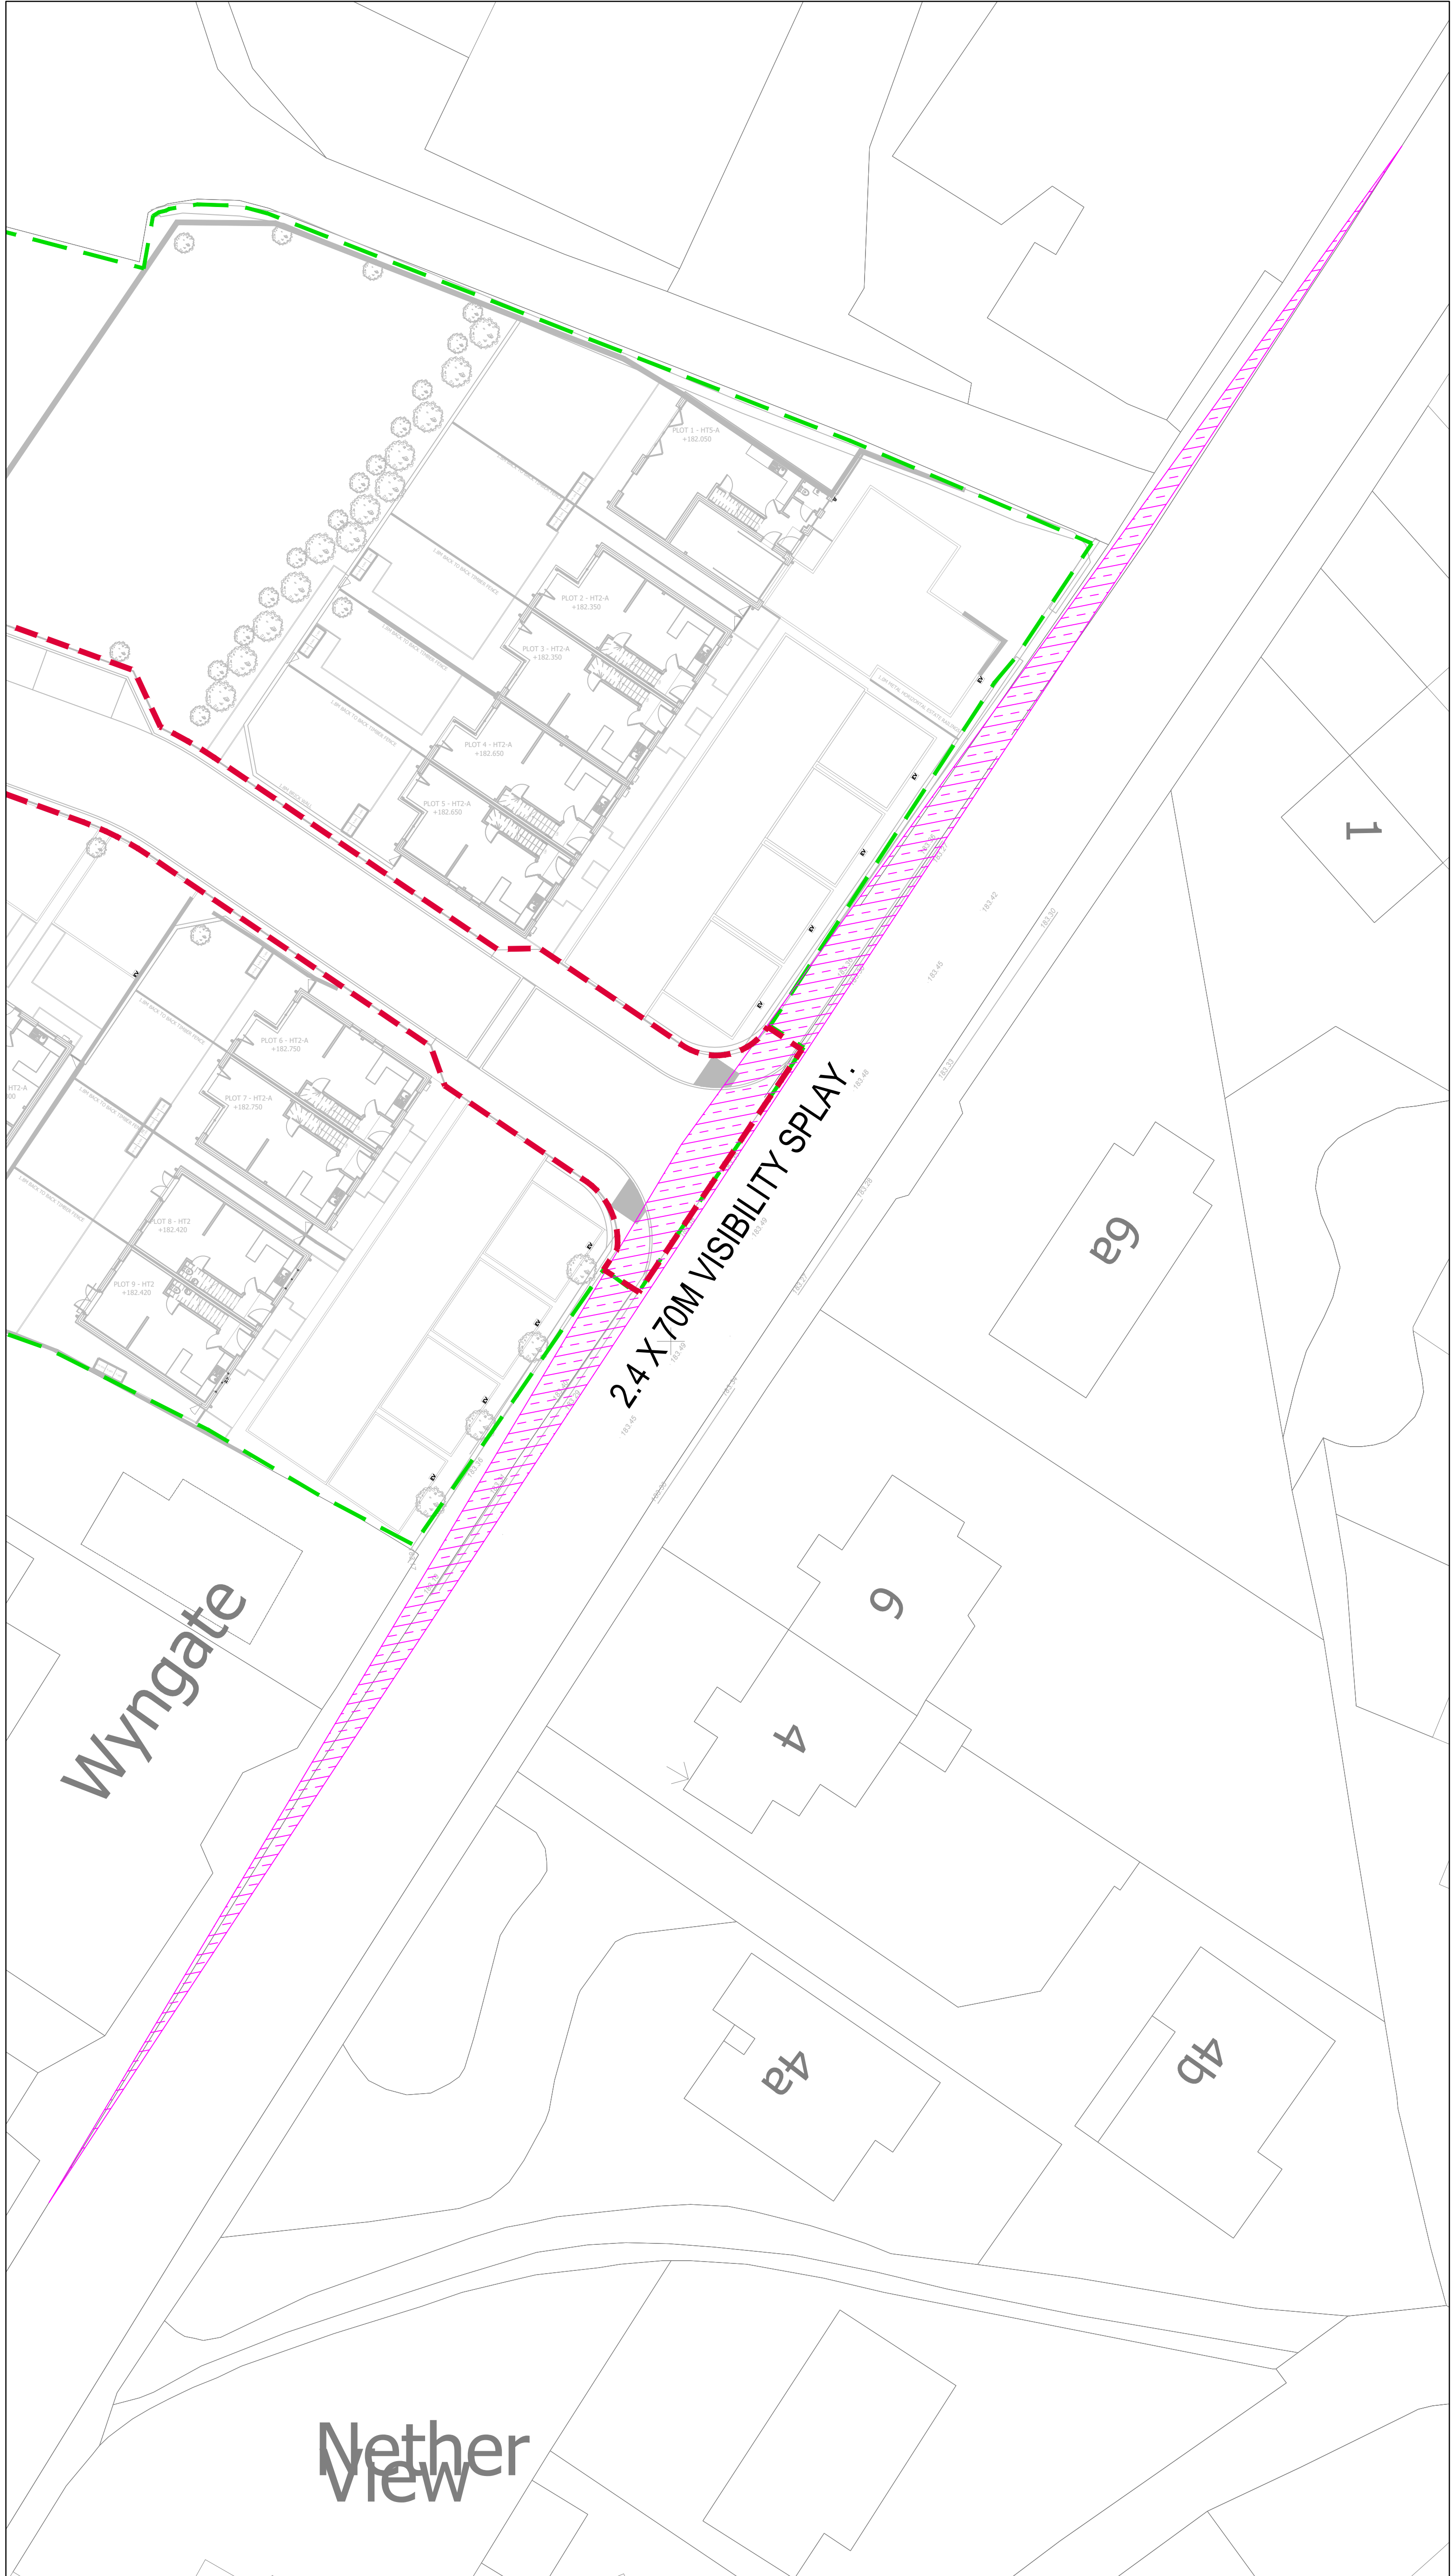


Site Entrance Visibility Splay (2.4m x 70m)
(SCALE 1:250)

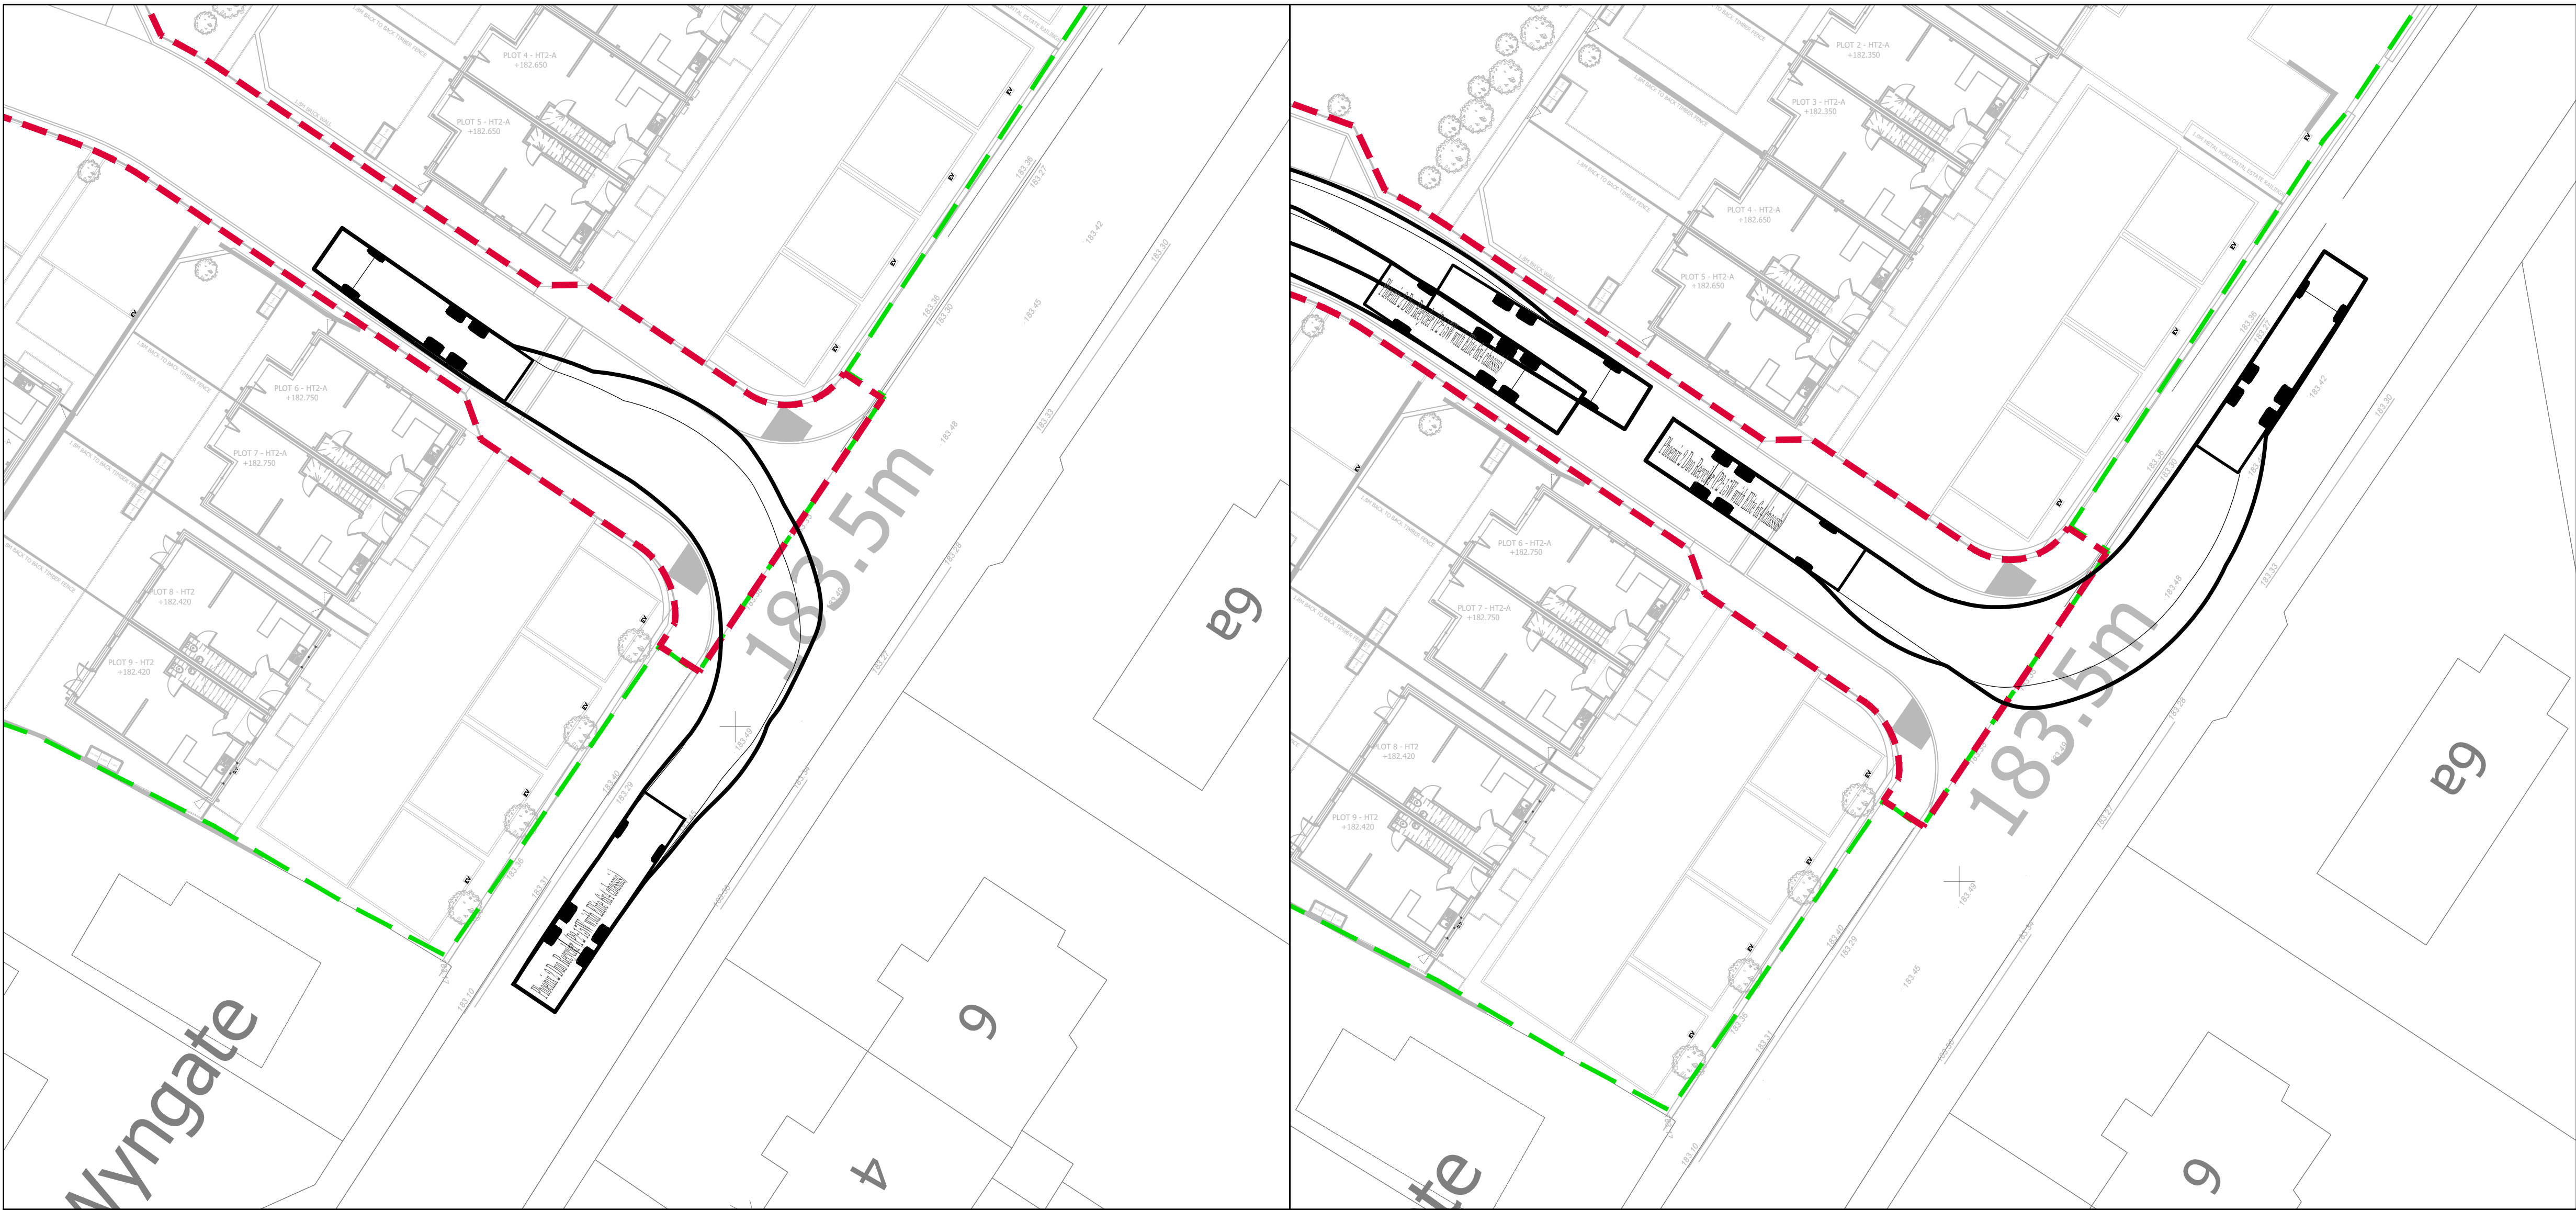


SITE ENTRANCE TRACKING DETAILS
(SCALE 1:200)

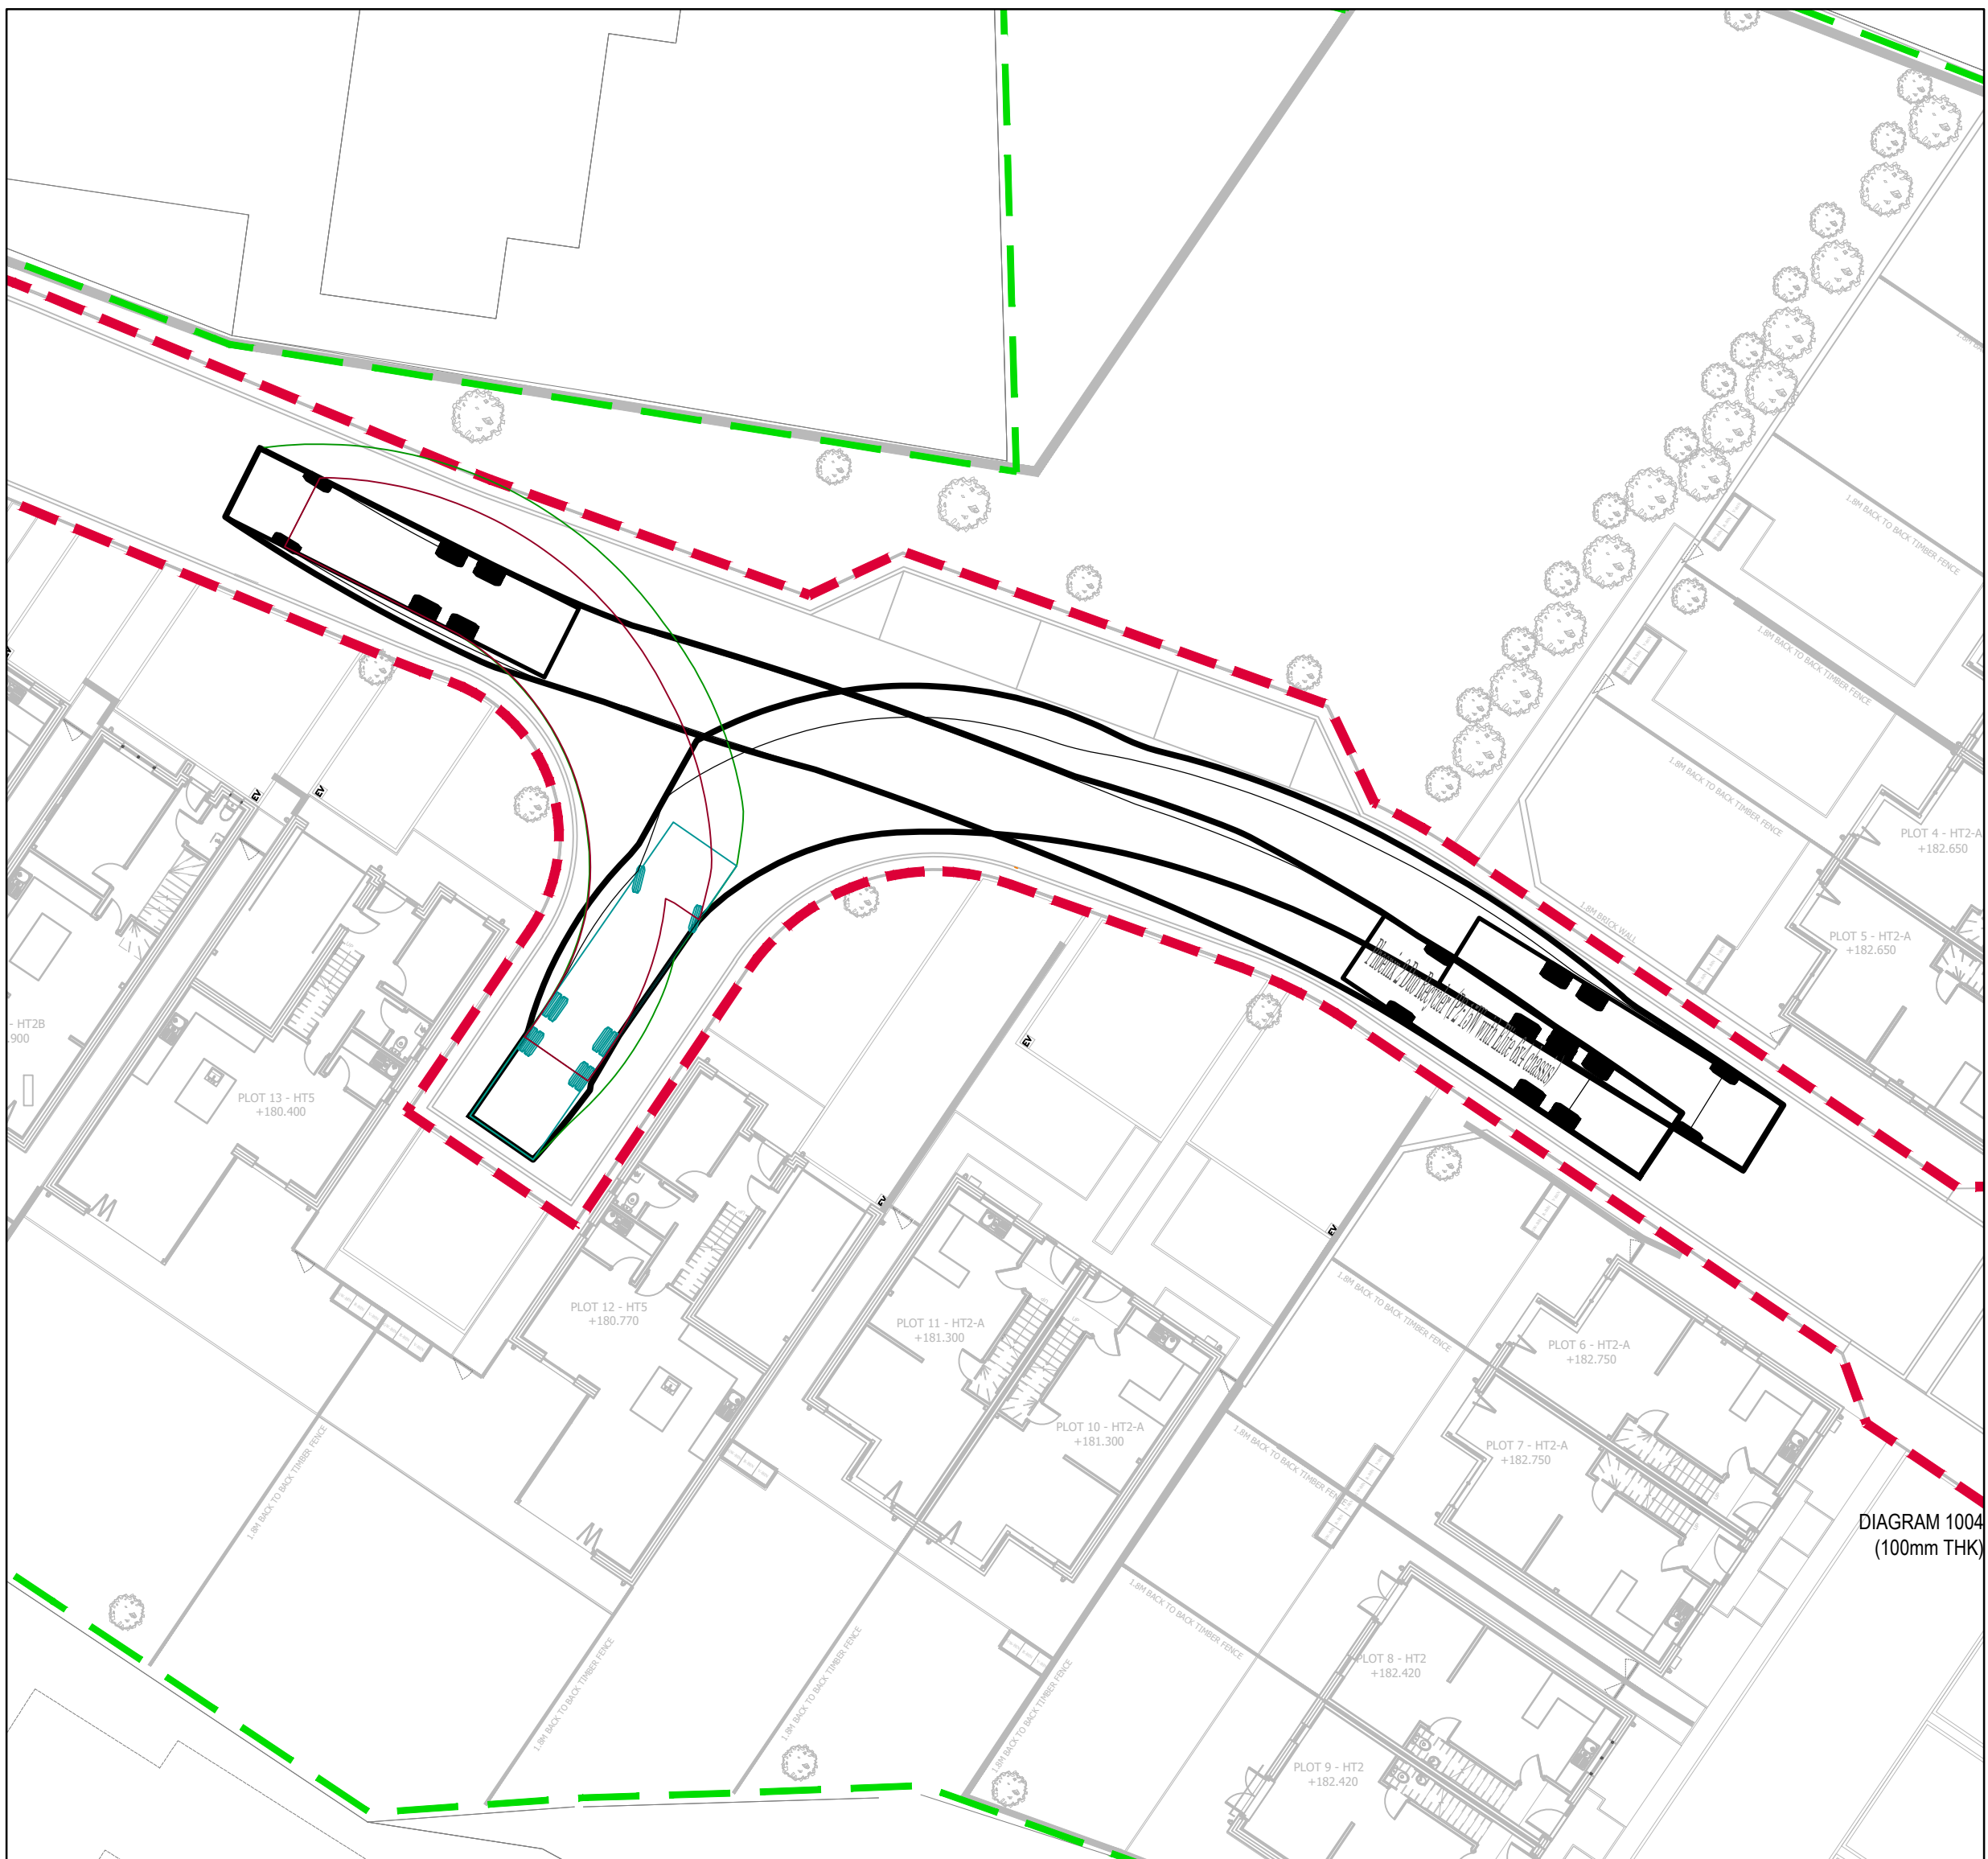

Turning Head Tracking Details
(SCALE 1:200)

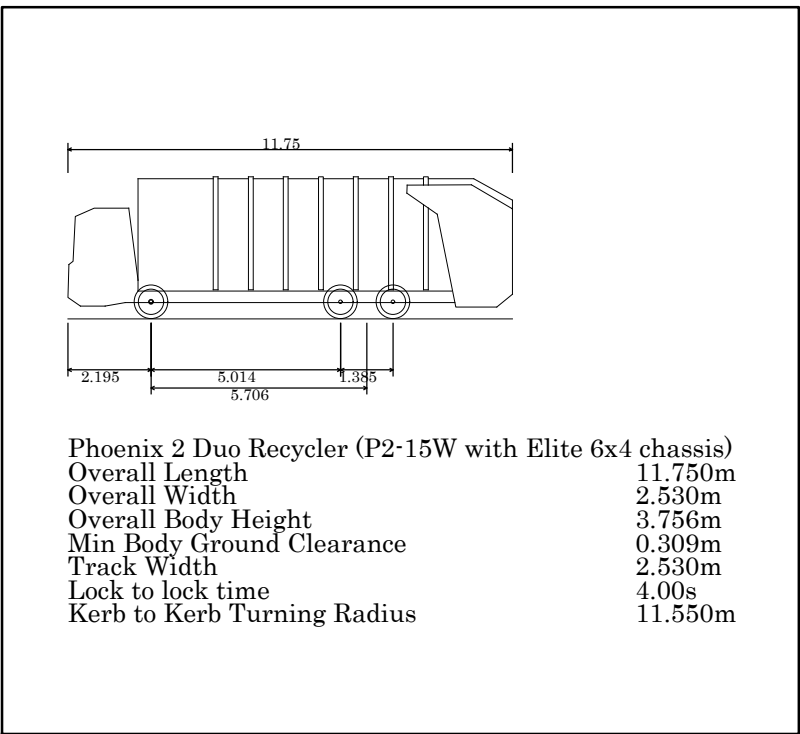

Tracking Vehicle Details

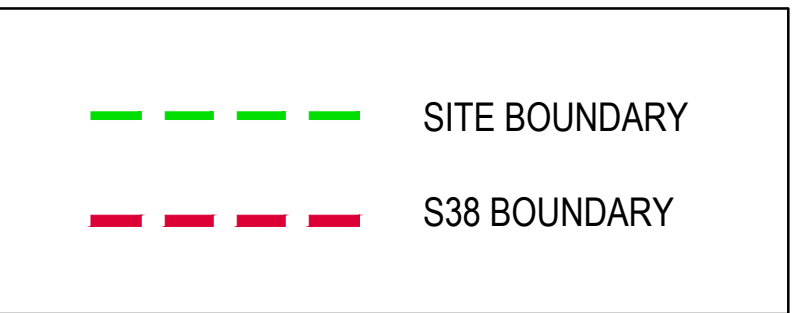

Notes:
This drawing is copyright and must not be copied in part or in whole unless agreed with Avie Consulting Ltd.
All dimensions are in metres unless noted otherwise.
DO NOT SCALE THIS DRAWING - IF IN DOUBT ASK.
1. All dimensions & levels to be checked by the contractor prior to commencement of work, any discrepancy shall be reported immediately to Avie Consulting Ltd.
2. All work shall be carried out in accordance with Local Authority, statutory authority, health & safety requirements and regulations.
3. The drawings shall be used in accordance with all other contract documents relevant at that time of issue and during the period of the contract.
4. The contractor must ensure the overall stability of the works is adequate at all stages of the construction.
5. No allowance has been made for culverts, holes, notches, etc. for services. All of these are to be agreed prior to the start of the works.

POD Initial Issue	NA	SAB	19.10.23
Rev	Details	By	1. ON
8 Kiltingbeck Court, Kiltingbeck Office Village, Kiltingbeck Drive, Leeds LS14 6FD. Tel: 0113 249 7416 www.avie-consulting.co.uk			
Dwgn: Preistroyd Construction Ltd.			
Project: Residential Development, Pentlands, New Mill Road, Holmfirth			
Title: S38 Tracking & Visibility			
Drawn: N.A.	Checked: S.A.B.	Date: Oct 2023	Scale: 1:200
Drawing Number: P3052-03-03	Original dwg size: A0		
			Rev: P00