


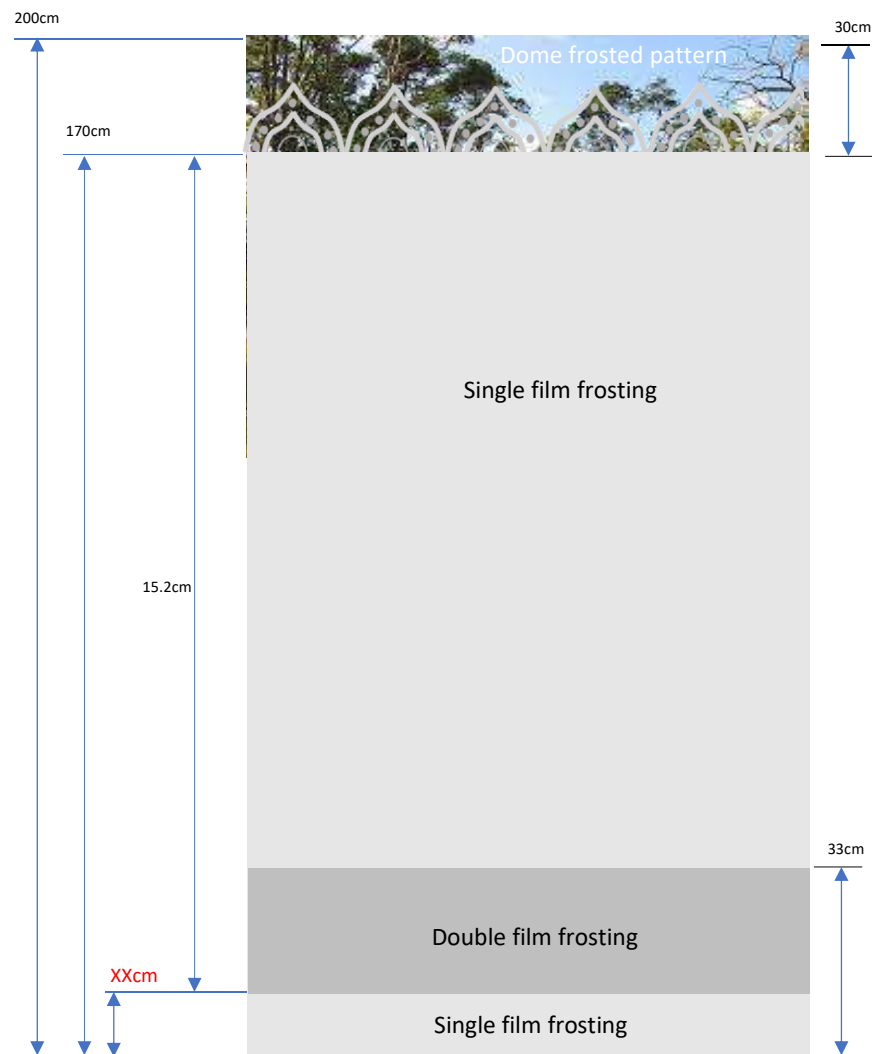

Opaque frosted glass film, Grade 4
 Manufacturer - MetaMark
 Product - M7 Dusted crystal
 Dome pattern – Shutterstock , Vector ID Stock Vector ID: 1022517658

