



Cross Section A

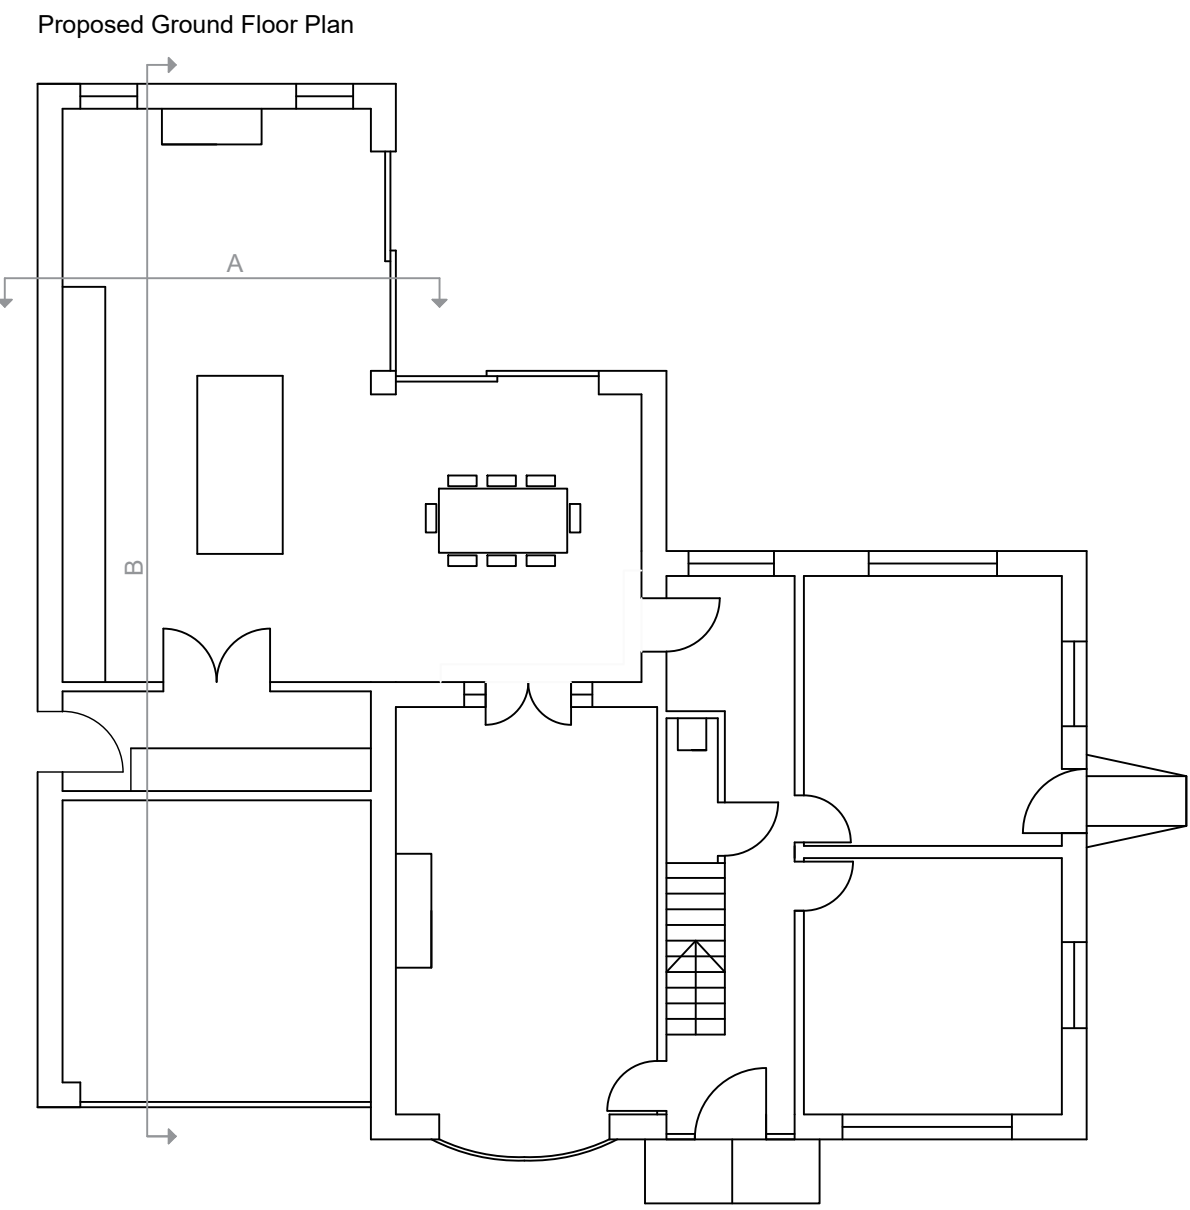

Cross Section B

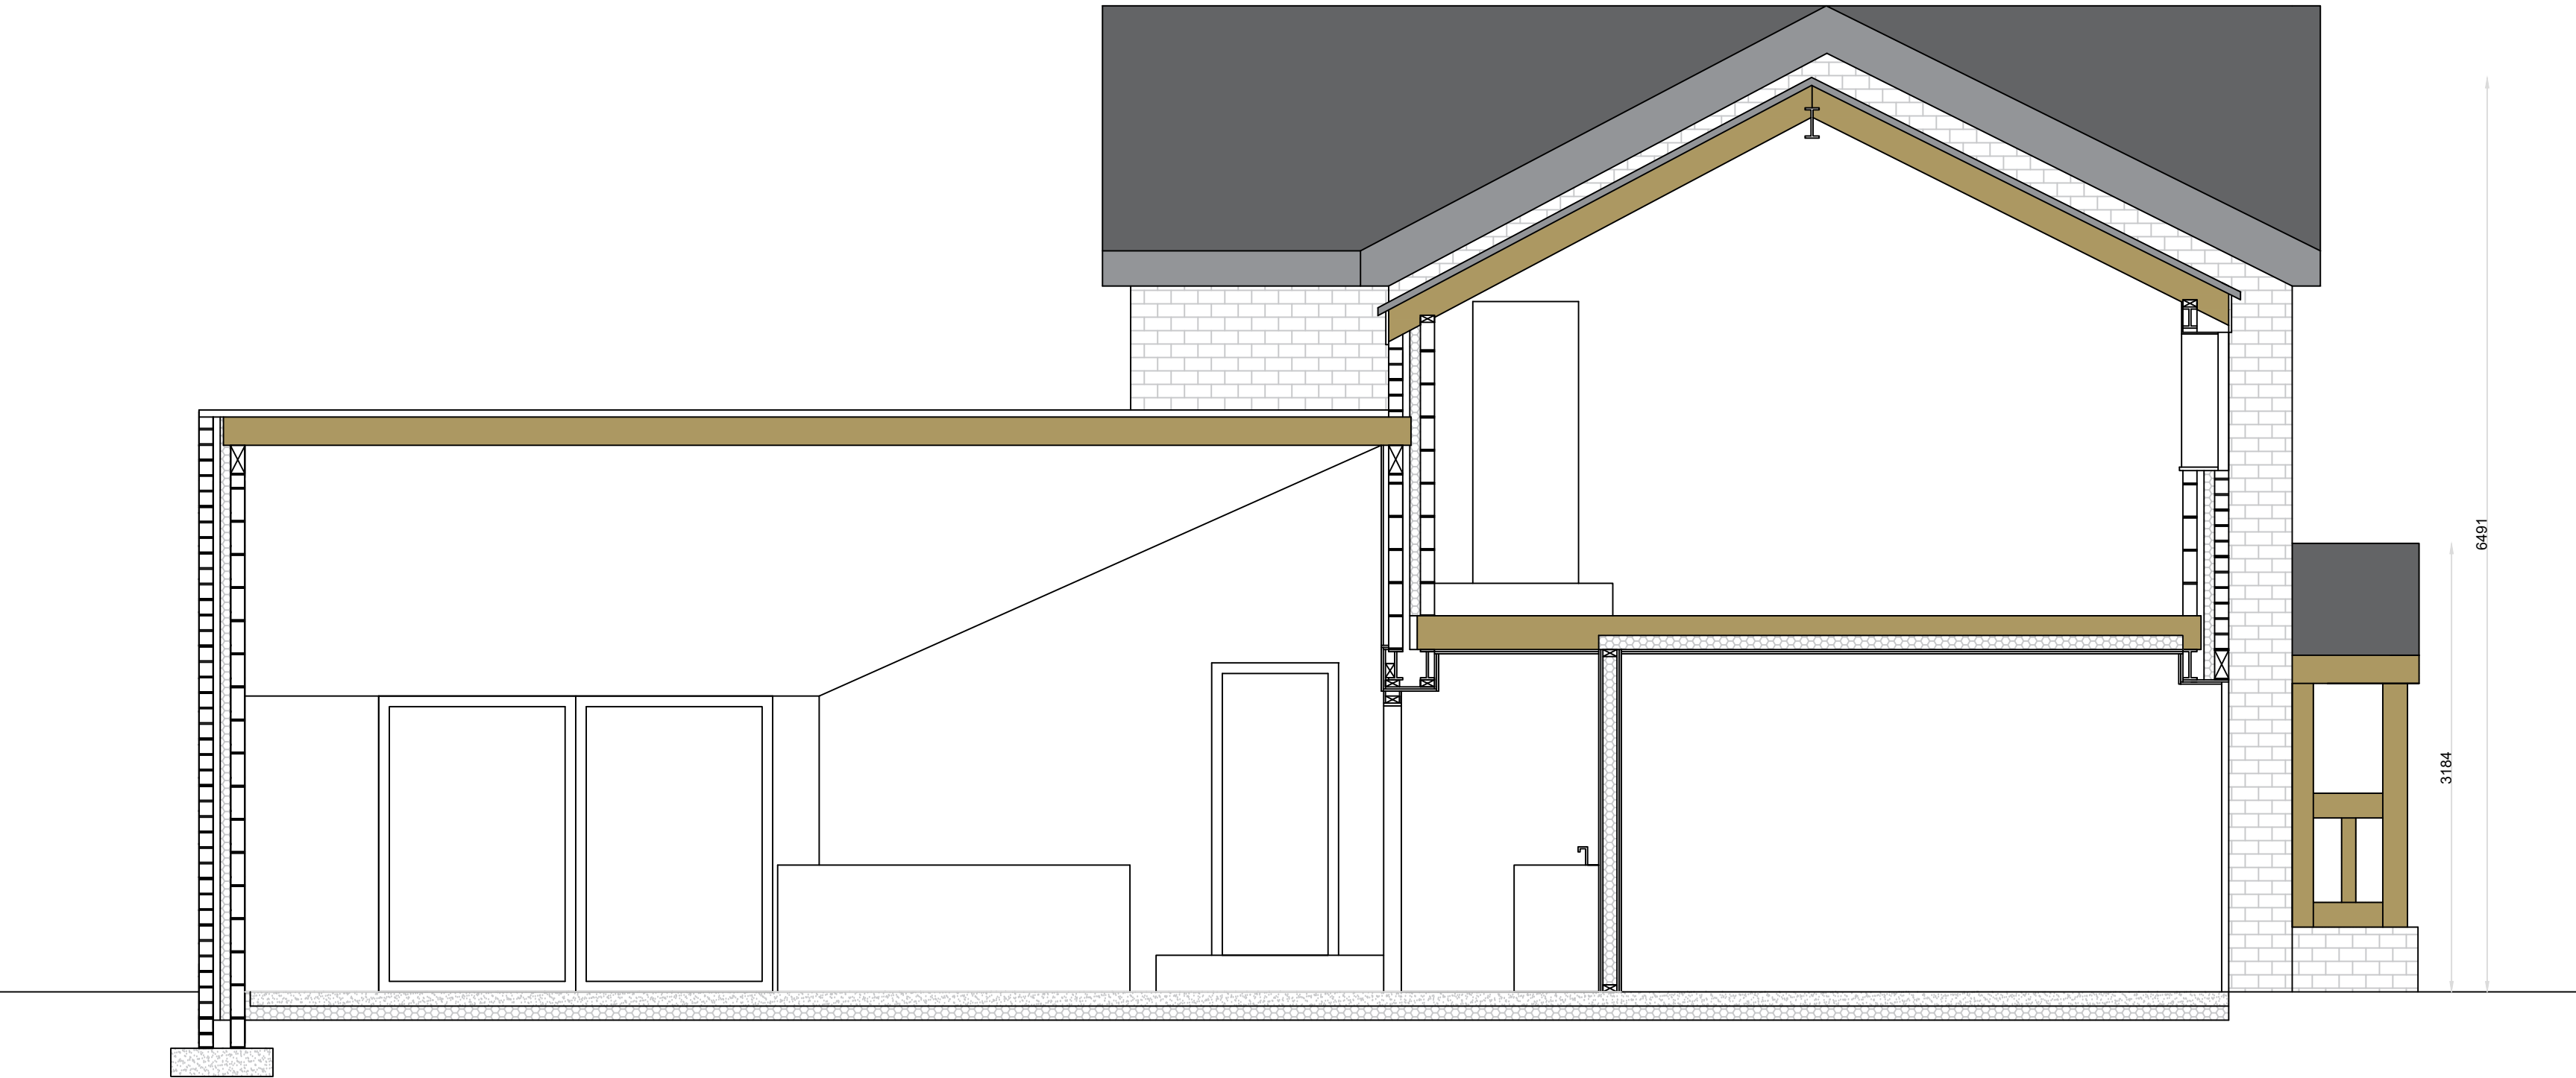

General Notes

Cross Sections

No.	Revision/Issue	Date

Firm Name and Address

Project Name and Address
2 Hermitage Park
Fenay Bridge
Huddersfield
HD8

Project	2HP	Sheet
Date	09.11.2023	01
Scale	1:40	