




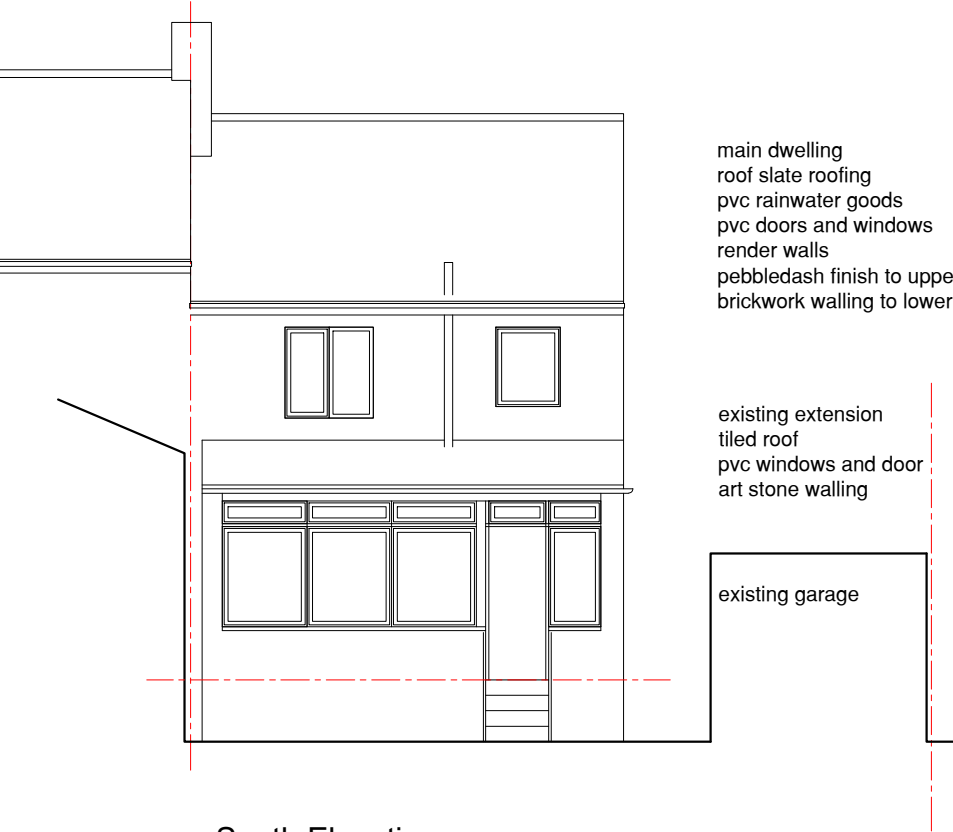


South Elevation

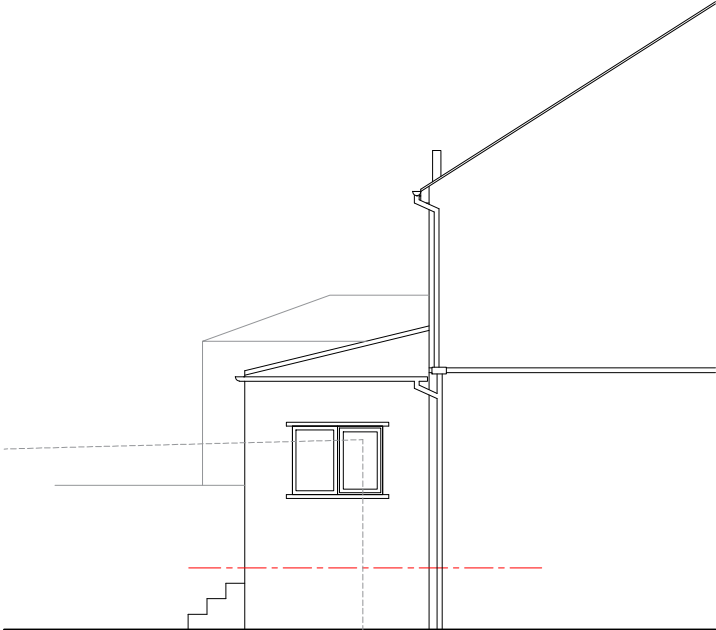

East Elevation

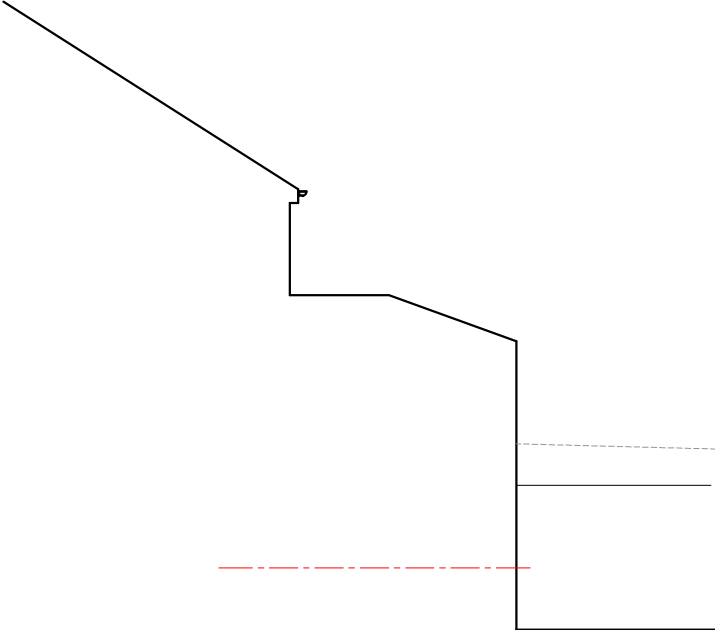

West Elevation

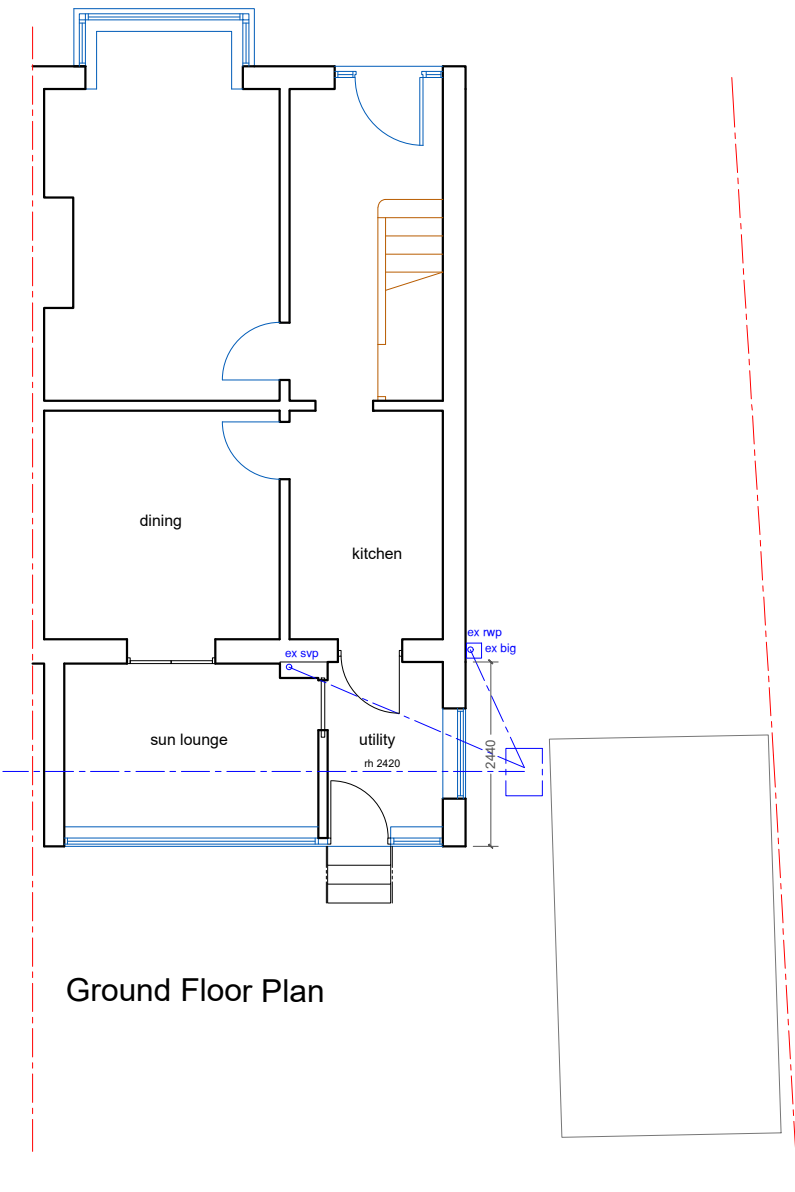

Ground Floor Plan

Status:			Planning
Date:			Nov 2023
Scale:			1:100
Drg No:			BA03.#
Title: Existing Plans			#
Project: Rear Extension			13 Birchington Avenue, Birchenciffe HD3 3RD