


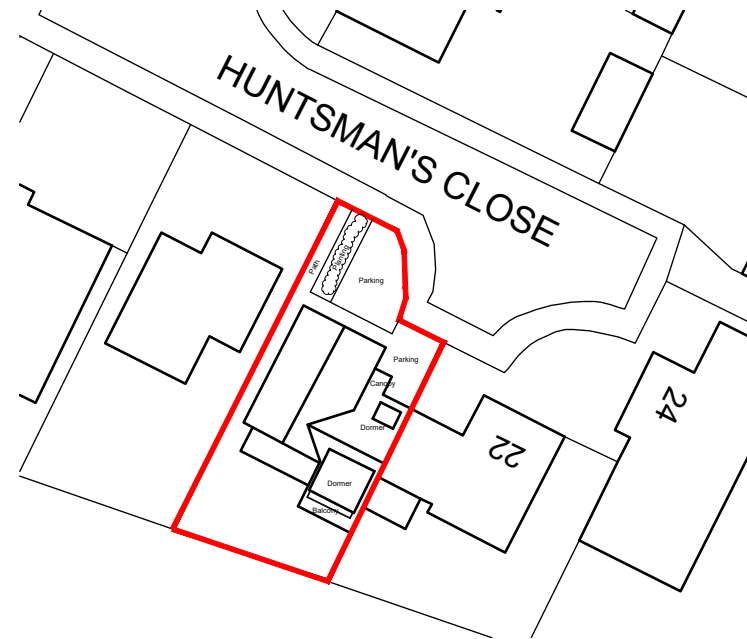

Architectural floor plan of the first floor showing proposed changes. The plan includes a Guest Bed / Office, Shower, Utility, Lounge, Kitchen / Dining, and a Staircase (St.). Key features include:

- Guest Bed / Office:** Dimensions 3.62 (width) and 1.20 (depth). Includes a "Lower window cill and widen opening to form new sliding doors" and a "Column".
- Shower:** Dimensions 2.23 (width) and 1.20 (depth). Includes a "T.Rail" and a "New door".
- Utility:** Dimensions 3.58 (width) and 2.23 (depth). Includes a "New beam to support masonry above" and a "New door".
- Lounge:** Includes a "Desk", "Block up opening", and a "New door".
- Kitchen / Dining:** Includes a "Staircase (Up.)" and a "C." (Closet).
- Staircase (St.):** Includes a "Staircase (Up.)" and a "C." (Closet).
- Other features:** "Storage", "Block up opening", "New door", "Up.", "Wall up garage door to form window", "Canopy over", and "Column".

Flat roof

1.1m high guarding

overhang

Balcony

3.12

2.33

Bedroom 3

Dn.

0.80

Cup'd

0.75

6.15

3.45

1.78

Dressing Room

v.

Study

Bedroom 1

Dn.

Bedroom 2

Linen

Cup'd

Bathroom

Existing flat roof to garage to be removed and first floor extension constructed over with pitched roof set below main dwelling ridge height

Existing flat roof to garage to be removed and first floor extension constructed over with pitched roof set below main dwelling ridge height

Key:	
	Existing Beams
	Proposed beams
	Removed Structure
	Existing Walls
	Proposed Walls

Drawing No. 2304 - 0301 - P02

A horizontal number line is shown, ranging from 0 to 15. Tick marks are placed at every integer unit. The segment from 0 to 10 is shaded black, and the segment from 10 to 15 is white.