




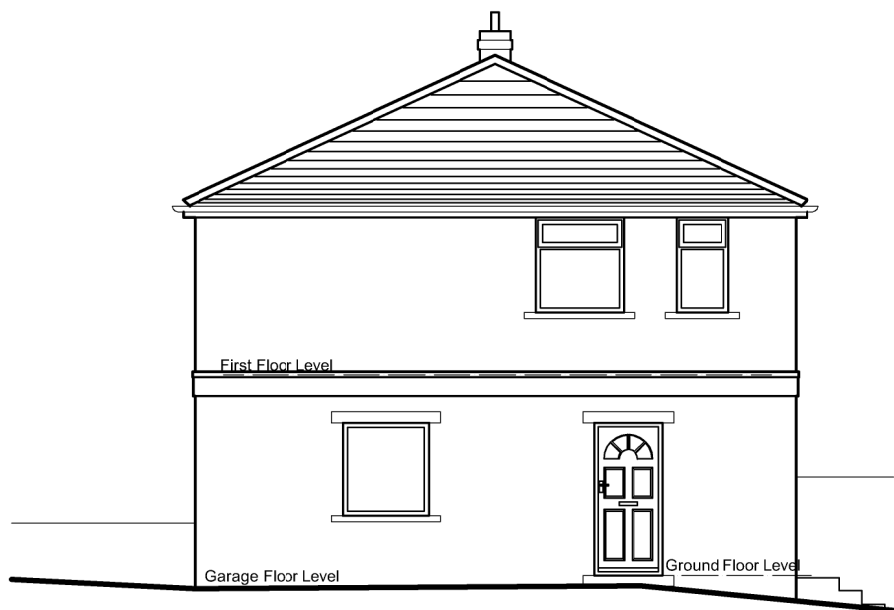



South East Elevation

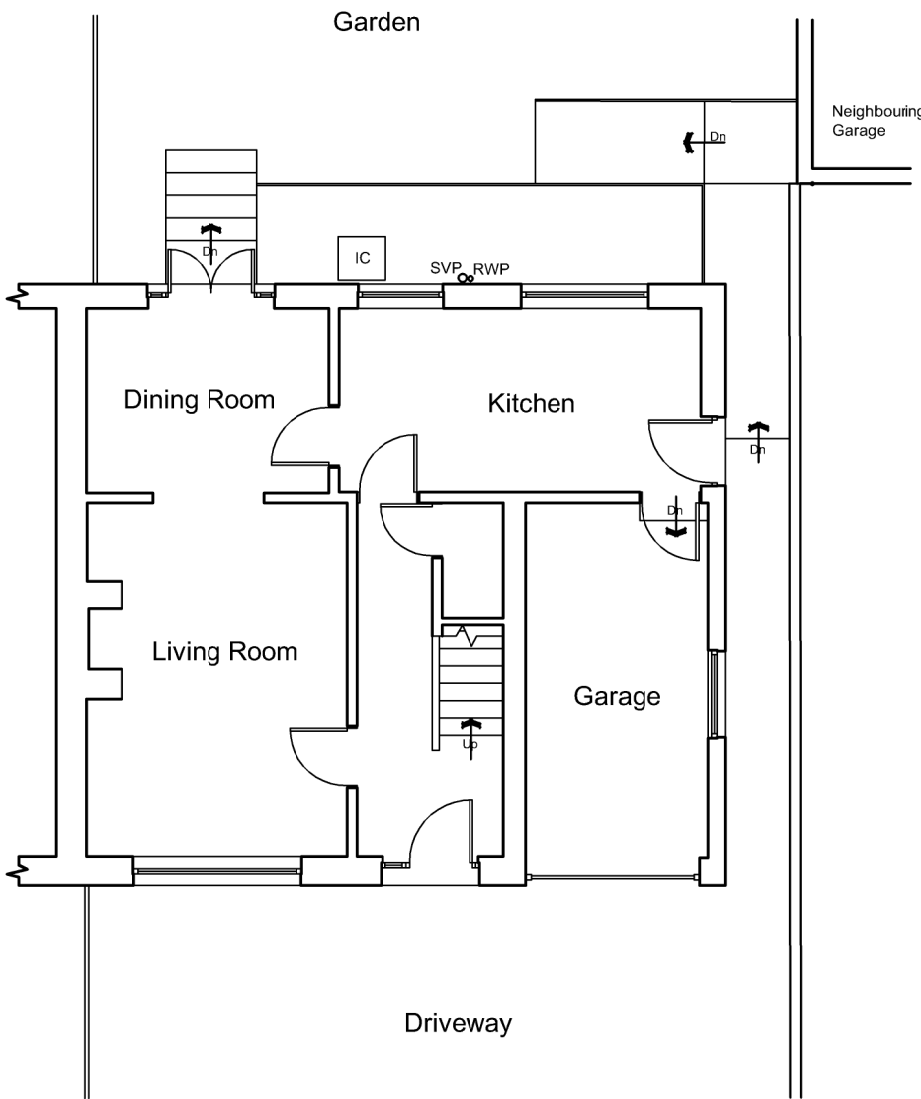

Ground Floor Plan

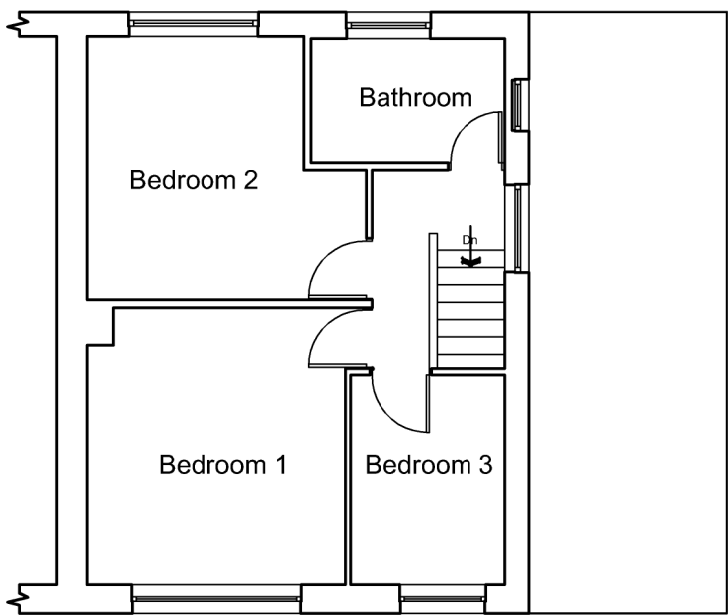

First Floor Plan

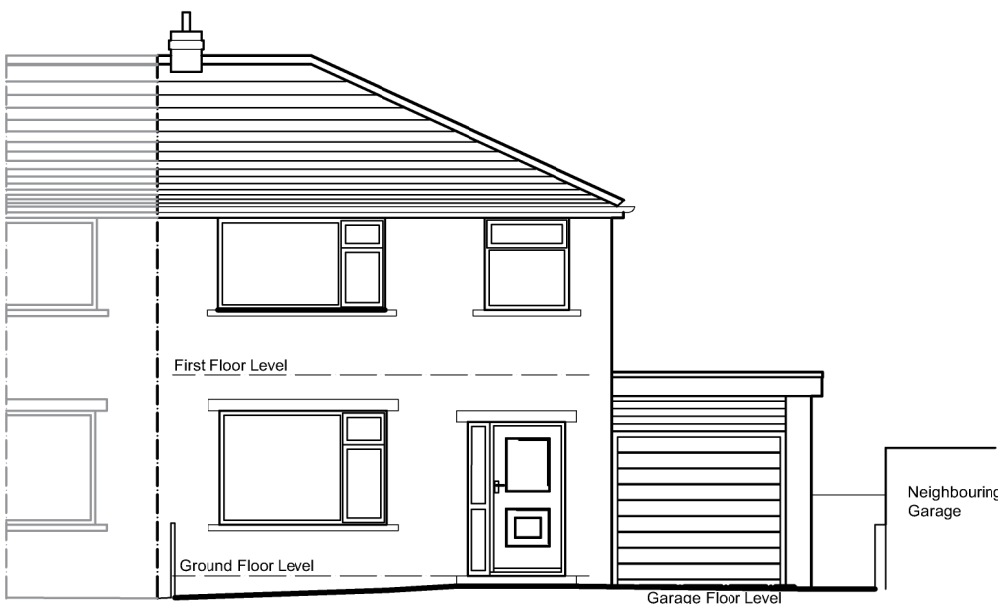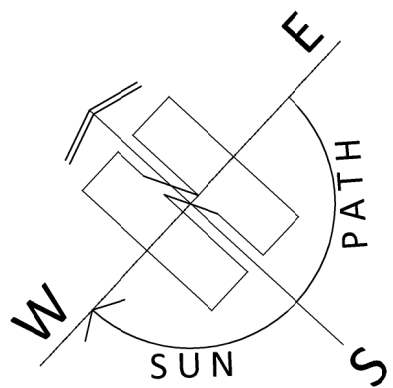

South West Elevation



North East Elevation

ARCHITECTURE | PLANNING | DESIGN

Malkin Farm
Brow Lane
Holmfirth
HD9 2RJ
07946872499
paul@paulmatthewsarchitectural.co.uk
www.paulmatthewsarchitectural.co.uk

Company Registration Number: 09898149 – Company
Registered in England and Wales

Project
Erection of Single Storey Rear Extension, Erection
of Raised Deck and Pitched Roof to Garage at 19,
Moorside Road, Honley, Holmfirth, HD9 6HR
Client

Mr J Aveyard

Drawing Title/Issue

General Arrangement as Existing

scale	date	sheet size	dwg. no.
1:100	10/2023	A2	23/932/03

