





EXISTING
FRONT ELEVATION



EXISTING
REAR ELEVATION

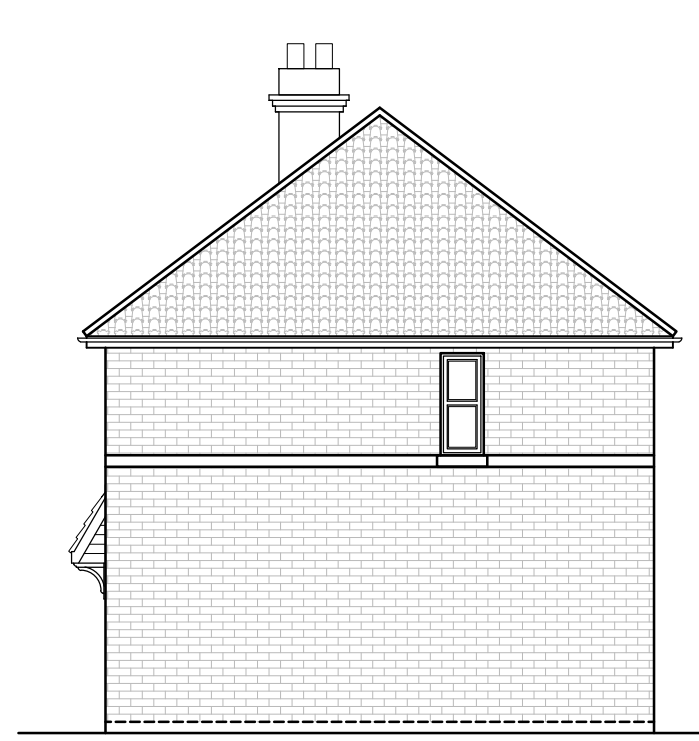

EXISTING
SIDE ELEVATION

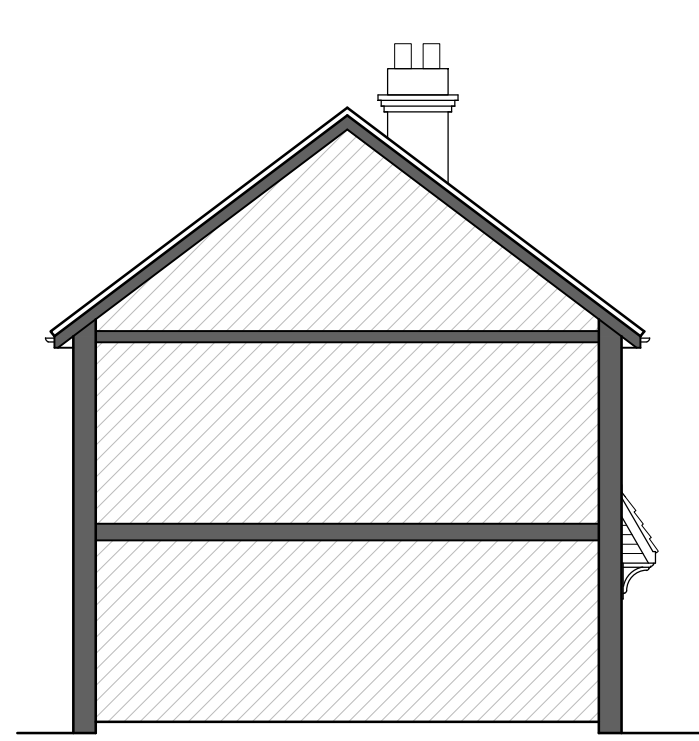


EXISTING
SECTION




PROPOSED
FRONT ELEVATION




PROPOSED
REAR ELEVATION

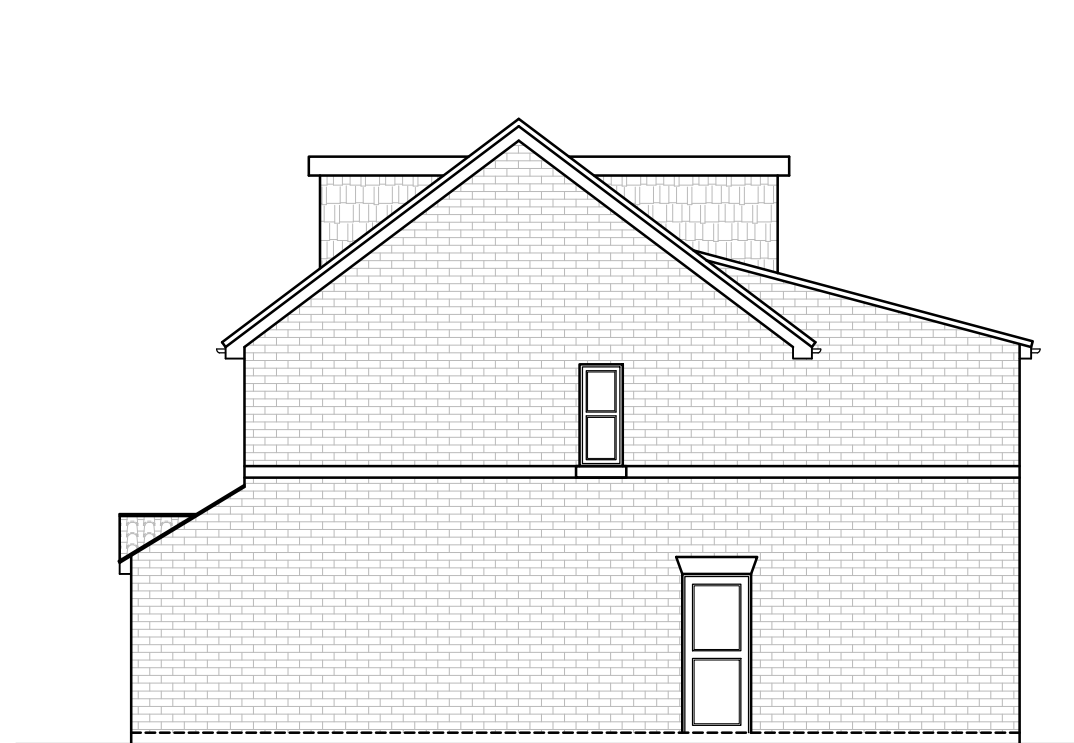


PROPOSED
SIDE ELEVATION

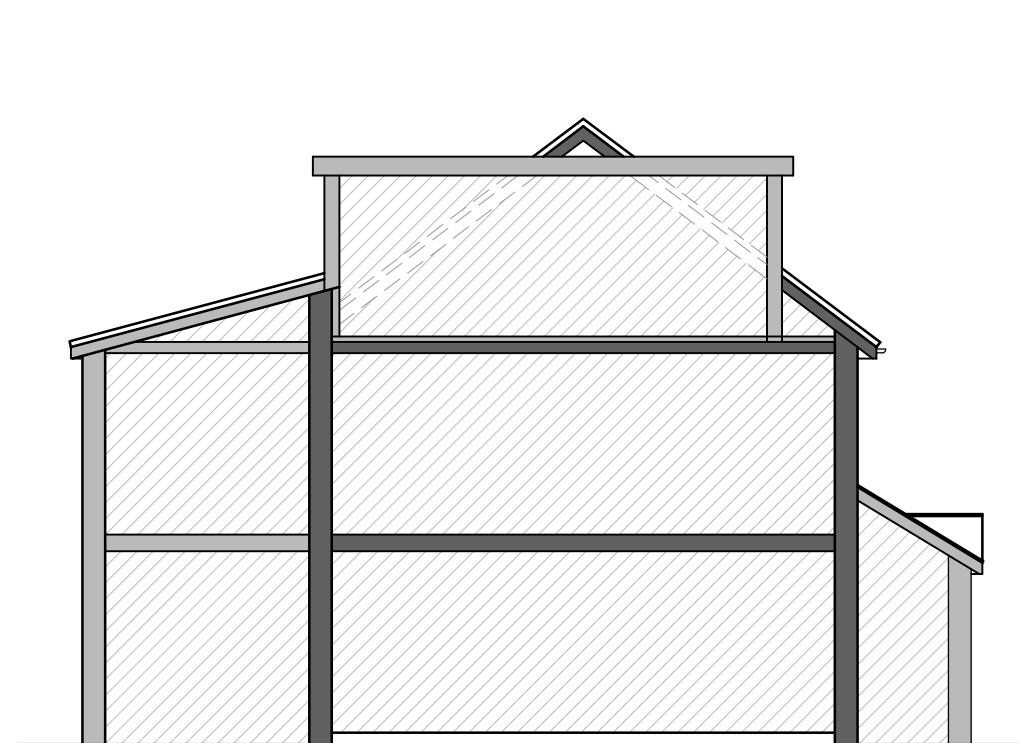


PROPOSED
SECTION

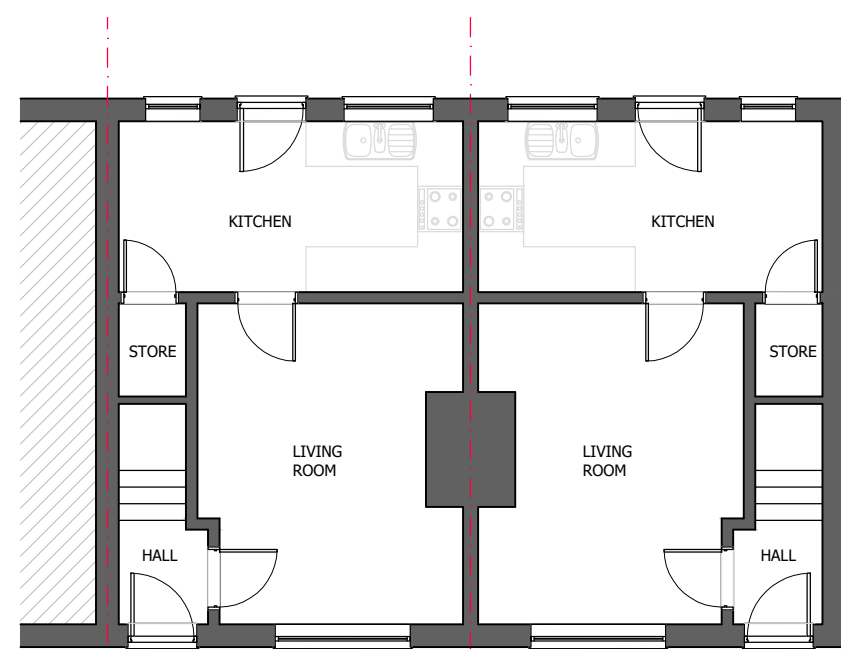


EXISTING
GROUND FLOOR PLAN

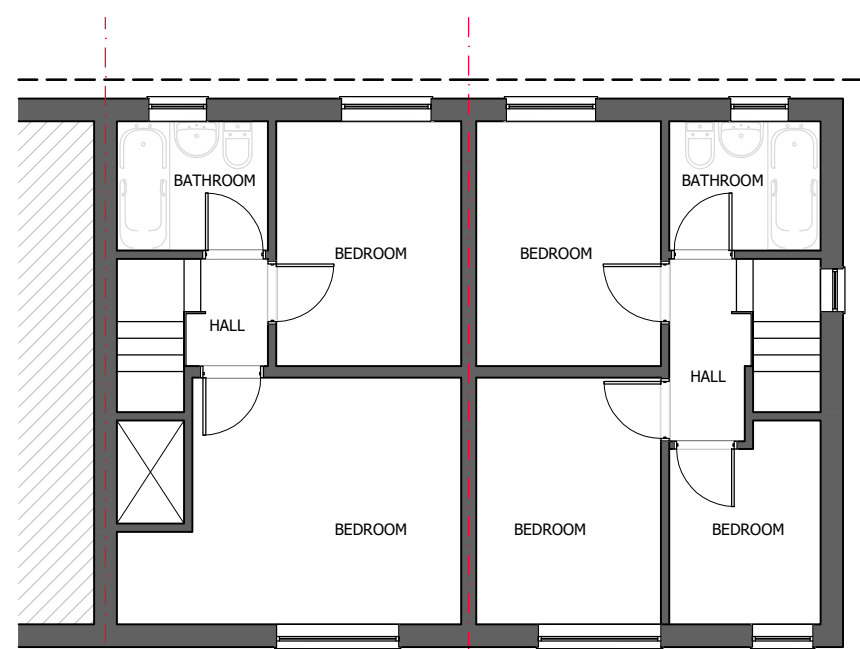


EXISTING
FIRST FLOOR PLAN

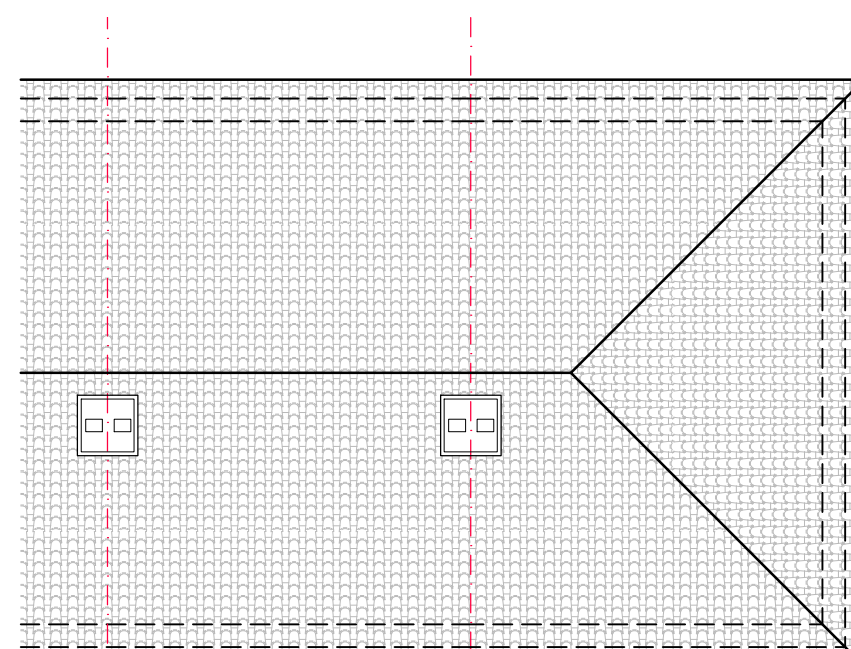


EXISTING
ROOF PLAN

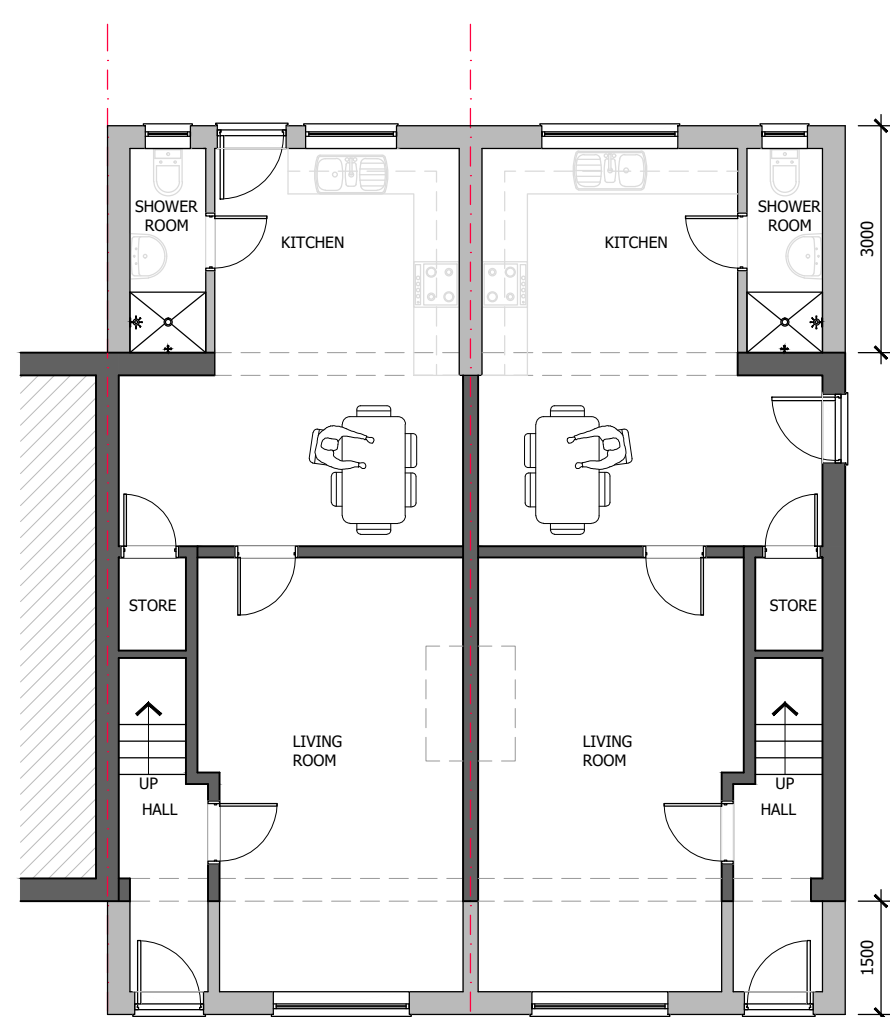


PROPOSED
GROUND FLOOR PLAN

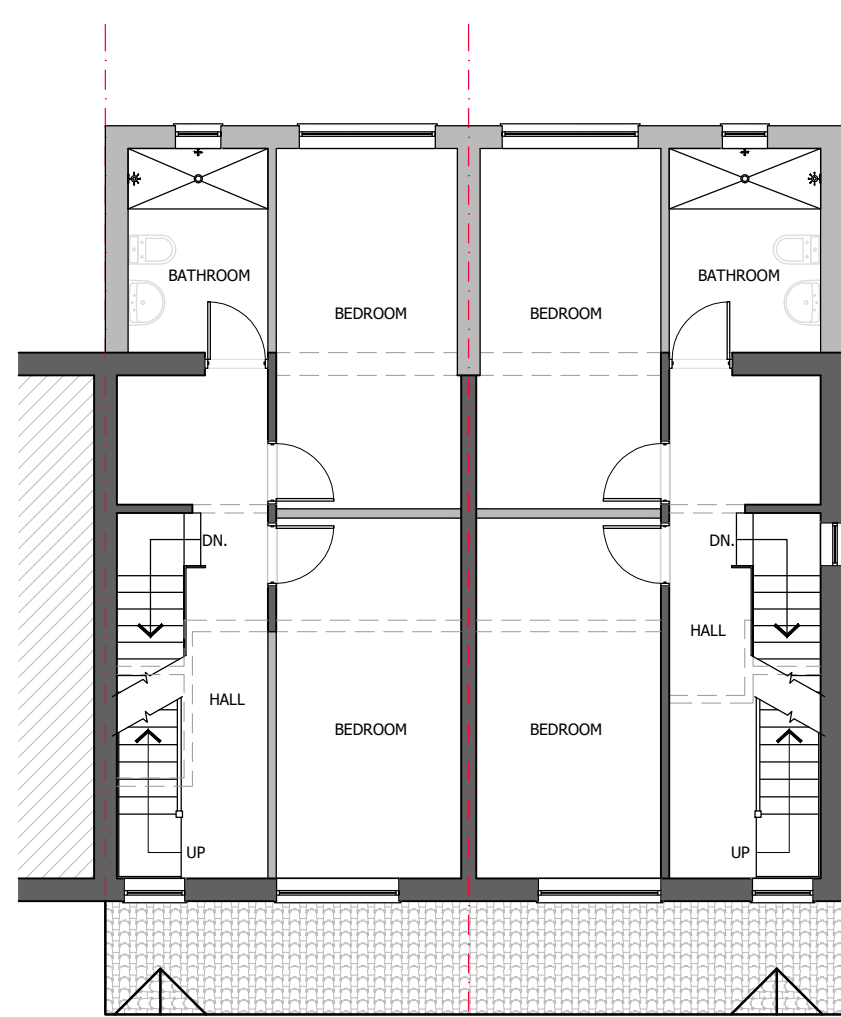

PROPOSED
FIRST FLOOR PLAN

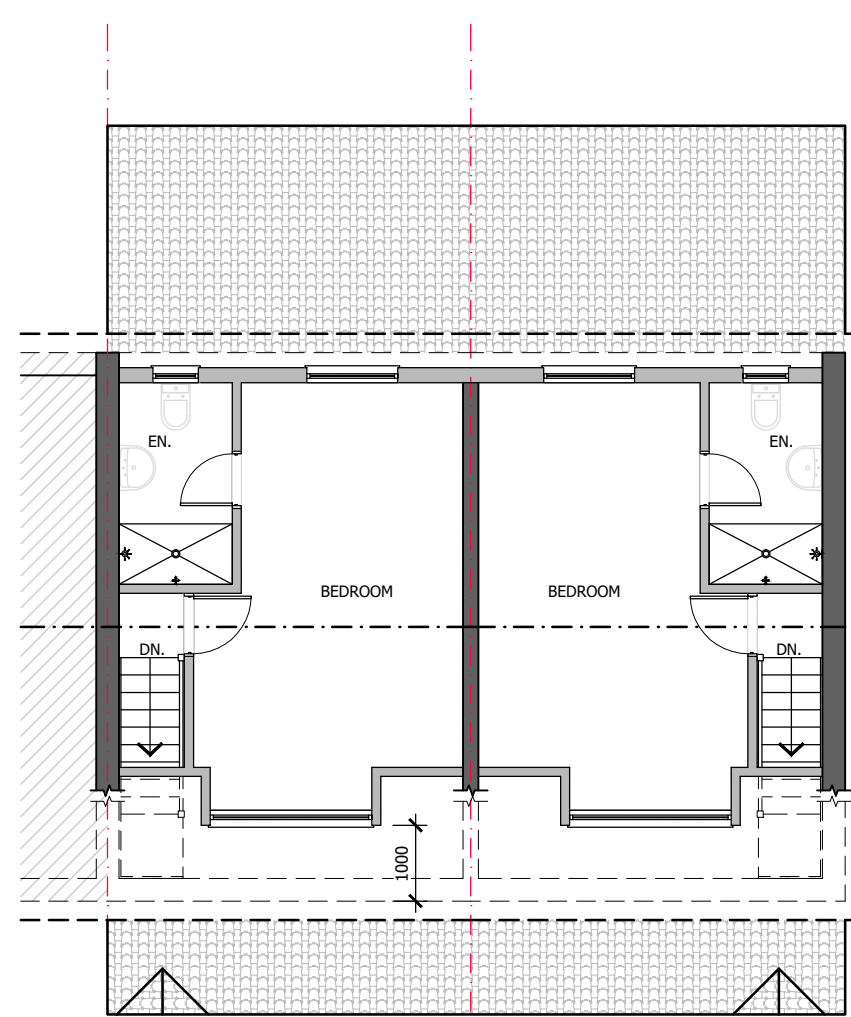

PROPOSED
LOFT PLAN

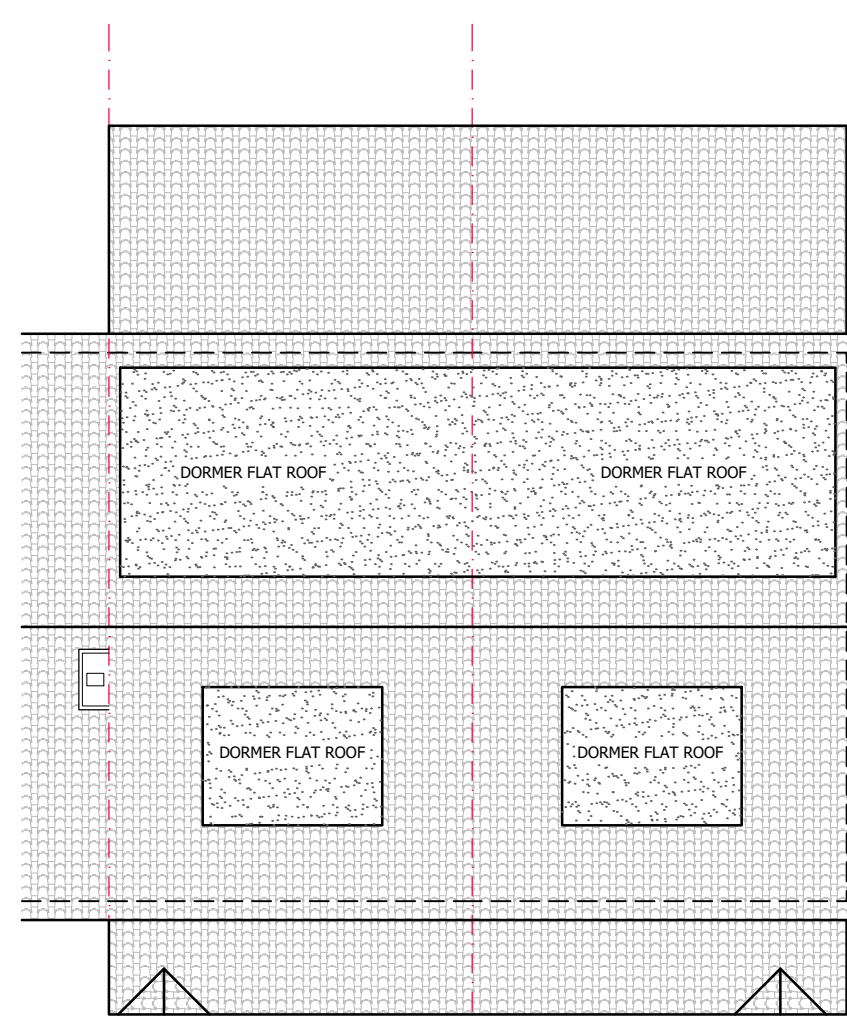

PROPOSED
ROOF PLAN



BLOCK PLAN SCALE 1=500

5 0 5 10 20 40Metres



LOCATION PLAN SCALE 1=1250

20 0 20 40 60 80 100Metres



- HATCH KEY
- BOUNDARY OUTLINE
 - EXISTING WALLS
 - PROPOSED WALLS

REV	DATE	BY	DESCRIPTION	CHK	APD
DRAWING STATUS: PLANNING					
AN Architectural Design and Structural Engineers Ltd CONTACT ASIF NEKI MOB: 07970 020 028 EMAIL: asif@andesigns.eu 61 Meadow St Preston PR1 1TS, UK					
CLIENT Mr S. Ahmer And Mrs. R. Ahmer 11 and 13 Lees Avenue Thornhill Lees Dewsbury WF12 0AN					
PROJECT: FRONT AND REAR DORMERS, TWO STOREY REAR AND SINGLE STOREY FRONT EXTENSION					
TITLE: EXISTING AND PROPOSED FLOOR PLANS AND ELEVATIONS					
SCALE @ SIZE: 1:100		CHECKED: AN		APPROVED:	
CAD FILE:		DESIGN/DRAWN: AN		DATE: NOV 2023	
PROJECT No:		DRAWING No:		REV:	
				01	

DO NOT SCALE