


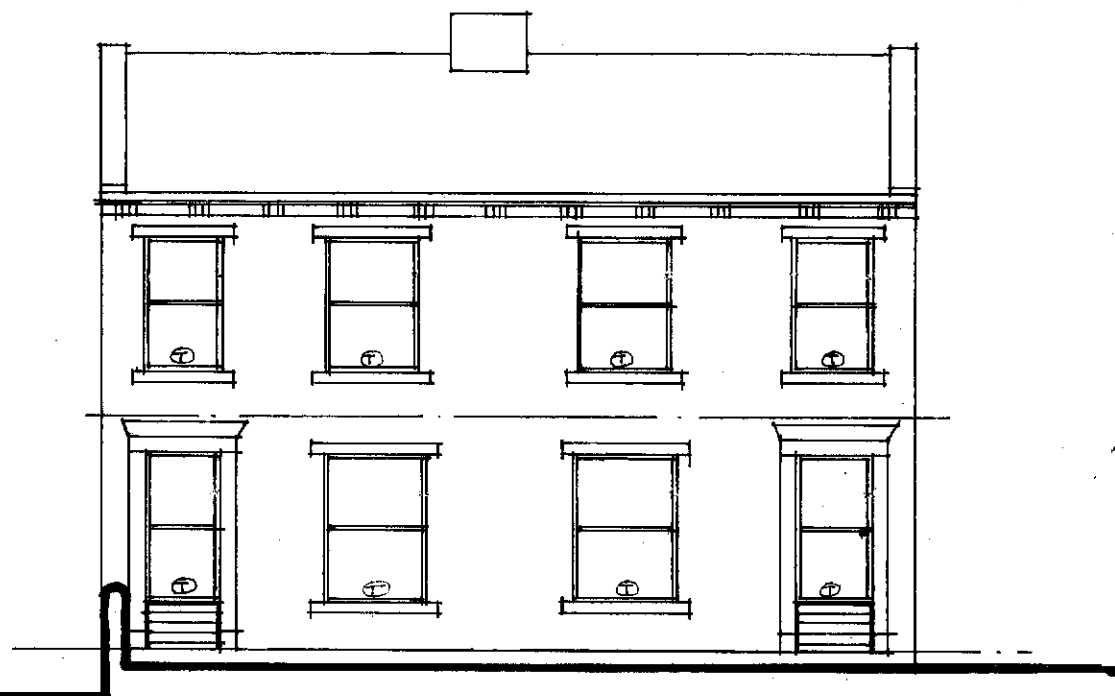


WEST 1:100



SOUTH 1:100

STONE SLATE ROOF TO MATCH EXISTING
 RAINWATER GOODS TO MATCH EXISTING
 UPVC DOUBLE GLAZED WINDOWS &
 DOORS TO MATCH EXISTING
 COURSED STONE WALLING & FEATURE
 DETAILS TO MATCH EXISTING.

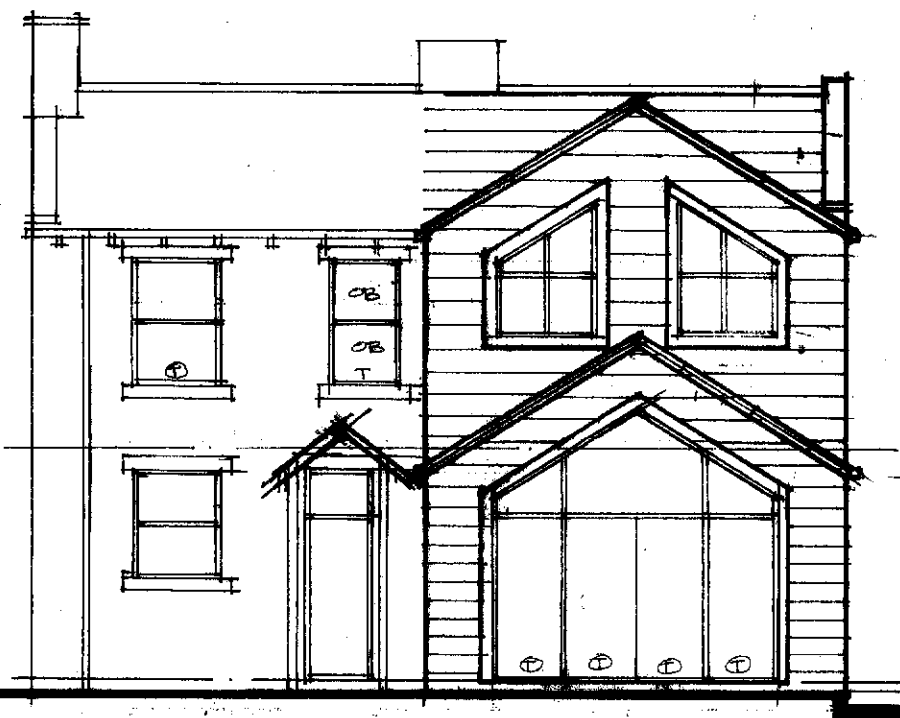

EAST 1:100



NORTH 1:100