






PROPOSED FRONT ELEVATION

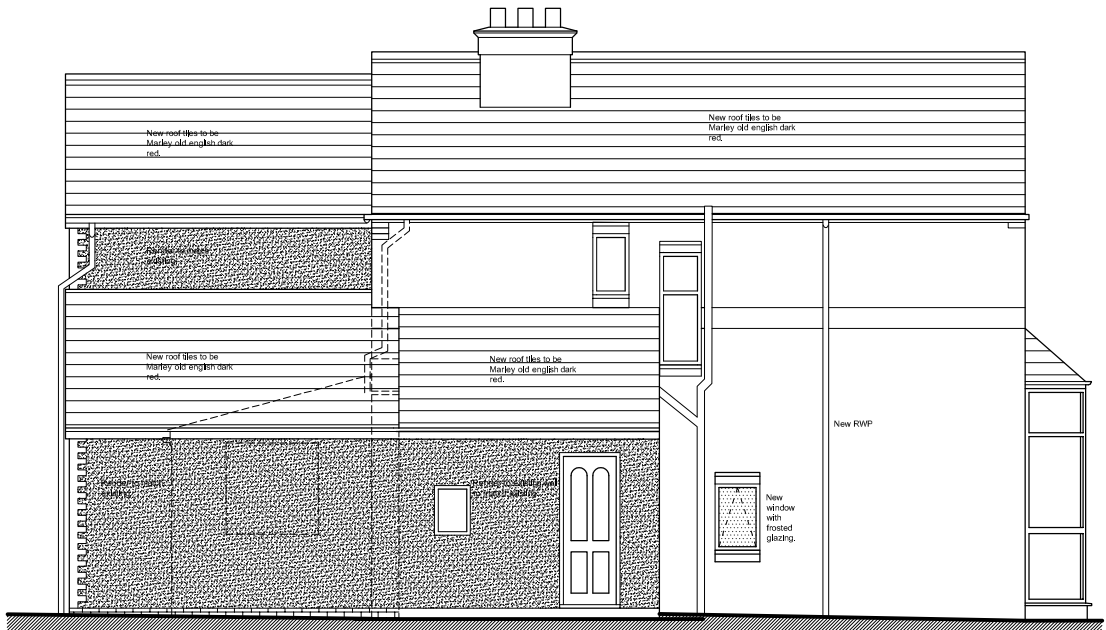

PROPOSED SIDE ELEVATION 1

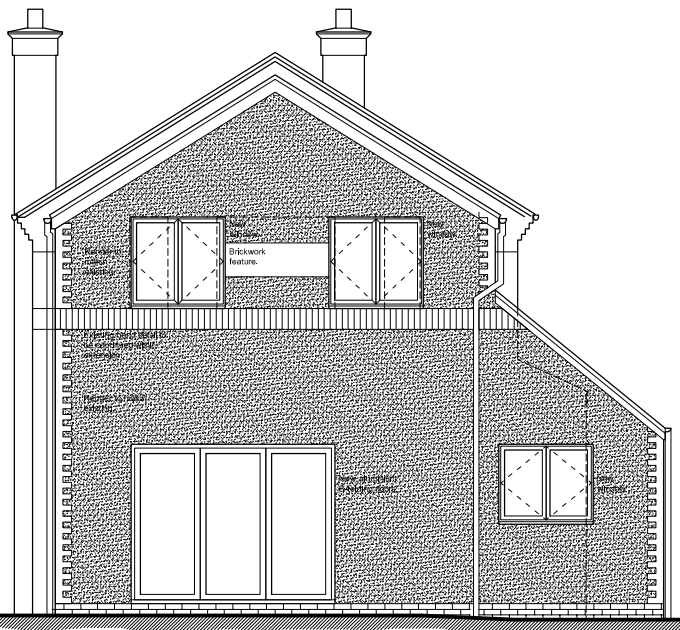

PROPOSED REAR ELEVATION

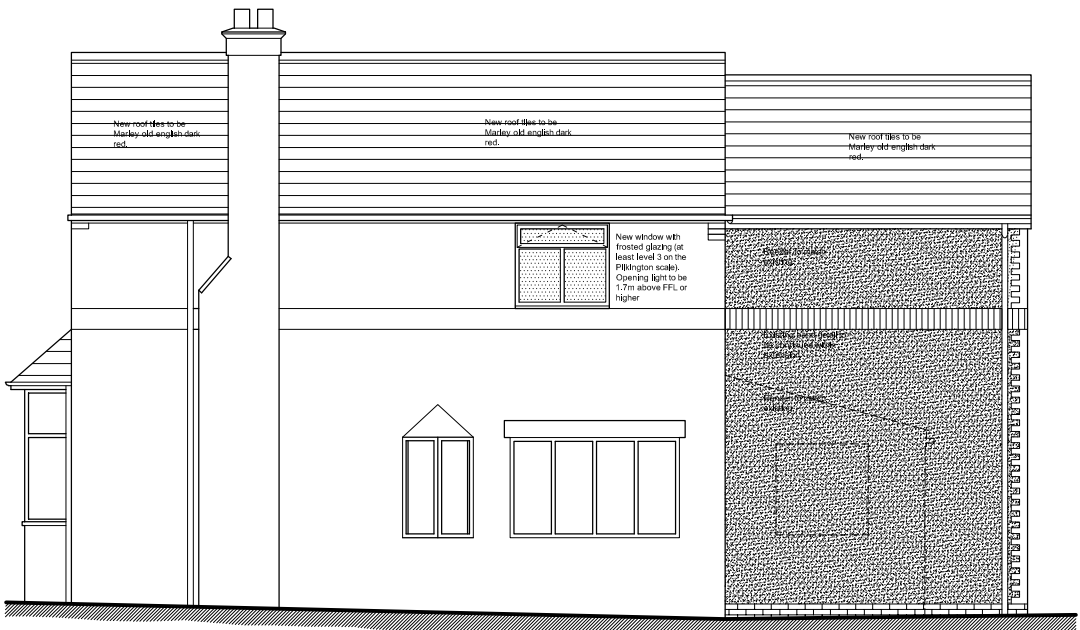

PROPOSED SIDE ELEVATION 2

This drawing is copyright and may not be reproduced in whole or part without written authority. Do not scale off this drawing.

REVISIONS
Rev A - 29-06-23
Feature brickwork details added.
Rev B - 11-10-23
Bedroom window style & note revised regarding visual requirements, Render added to porch, Bi-Folding door reduced to 122mm, Material schedule added indicating new roof tiles throughout.

THIS DRAWING IS FOR PLANNING PERMISSION ONLY.

SCHEDULE OF MATERIALS
WALLS TO BE RENDER TO MATCH EXISTING
FEATURE / LOW LEVEL BRICKWORK TO MATCH EXISTING.
EXISTING & NEW ROOF TO BE MARLEY OLD ENGLISH DARK RED.
ARTSTONE HEADS, CILLS AND COPINGS
EXTENSION UPVC WINDOWS TO BE WHITE TO MATCH EXISTING.
BI-PARTY ALUMINIUM EXTERNAL DOOR TO BE CONFIRMED.
GUTTERS & R/W P'S TO BE PLASTIC TO MATCH EXISTING.

PROJECT		
PROPOSED REAR EXTENSION AT 75 HIGHTOWN ROAD CLECKHEATON BD19 5JP		
CLIENT		
MR & MRS M KAYE		
TITLE		
PROPOSED ELEVATIONS		
JOB NO	DRAWING NO	REVISION
1088	201	B
DATE	SCALE	DRAWN
JUNE 2023	1:100@A3	J.N.K
CAD FILE REFERENCE		