


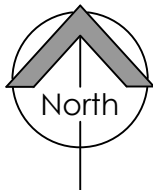

TREE SPECIFICATION

|     |                                 |
|-----|---------------------------------|
| Ac  | Acer campestre                  |
| AcE | Acer campestre 'Elsrijk'        |
| Bp  | Betula pendula                  |
| BpF | Betula pendula 'Fastigiata'     |
| Ms  | Malus sylvestris                |
| Pa  | Prunus avium                    |
| PaP | Prunus avium 'Plena'            |
| PsA | Prunus subhirtella 'Autumnalis' |
| Pxy | Prunus x yedoensis              |
| Qr  | Quercus robur                   |
| Sar | Sorbus aria                     |
| Sa  | Sorbus aucuparia                |
| SaA | Sorbus aucuparia 'Asplenifolia' |
| Sv  | Sorbus vilmorinii               |



LANDSCAPING KEY

- New tree
- Fruit Trees
- Scrub land
- Grass - EM10 - Tussock meadow mixture
- Grass - EG22 - Strong lawn mixture
- Grass - EL1 - Flowering mixture
- Grass - EM3 - Special general purpose meadow mixture
- Native Species Hedge
- Highway
- Shared surface
- Footpath
- 1800mm high timber fence
- Retaining structure up to 1m
- Retaining structure between 1m - 2m
- Retaining structure over 2m

DETAIL 2



KEY PLAN - NTS

All site dimensions shall be verified by the contractor on site prior to work commencing

Do not scale from this drawing  
Only work to written dimensions

This drawing is the property of Ellis Healey Architecture and copyright is reserved by them. The drawing is not to be copied or disclosed by or to any unauthorised persons without the prior written consent of Ellis Healey Architecture.

NOTES

PLANNING

PROJECT: PROPOSED DEVELOPMENT, LAND OFF ROSLYN AVENUE, NETHERTON

TITLE: PROPOSED LANDSCAPING DETAIL PLAN 2

DRAWING NO: 2249 PL 112

BY/CHECKED: NG / DPE DATE: NOV 2023

SCALE @A3: 1:500

Town Works, Globe Road, Leeds, LS11 9SG  
Tel: 0113 3652000 Email: info@ellishealey.com