


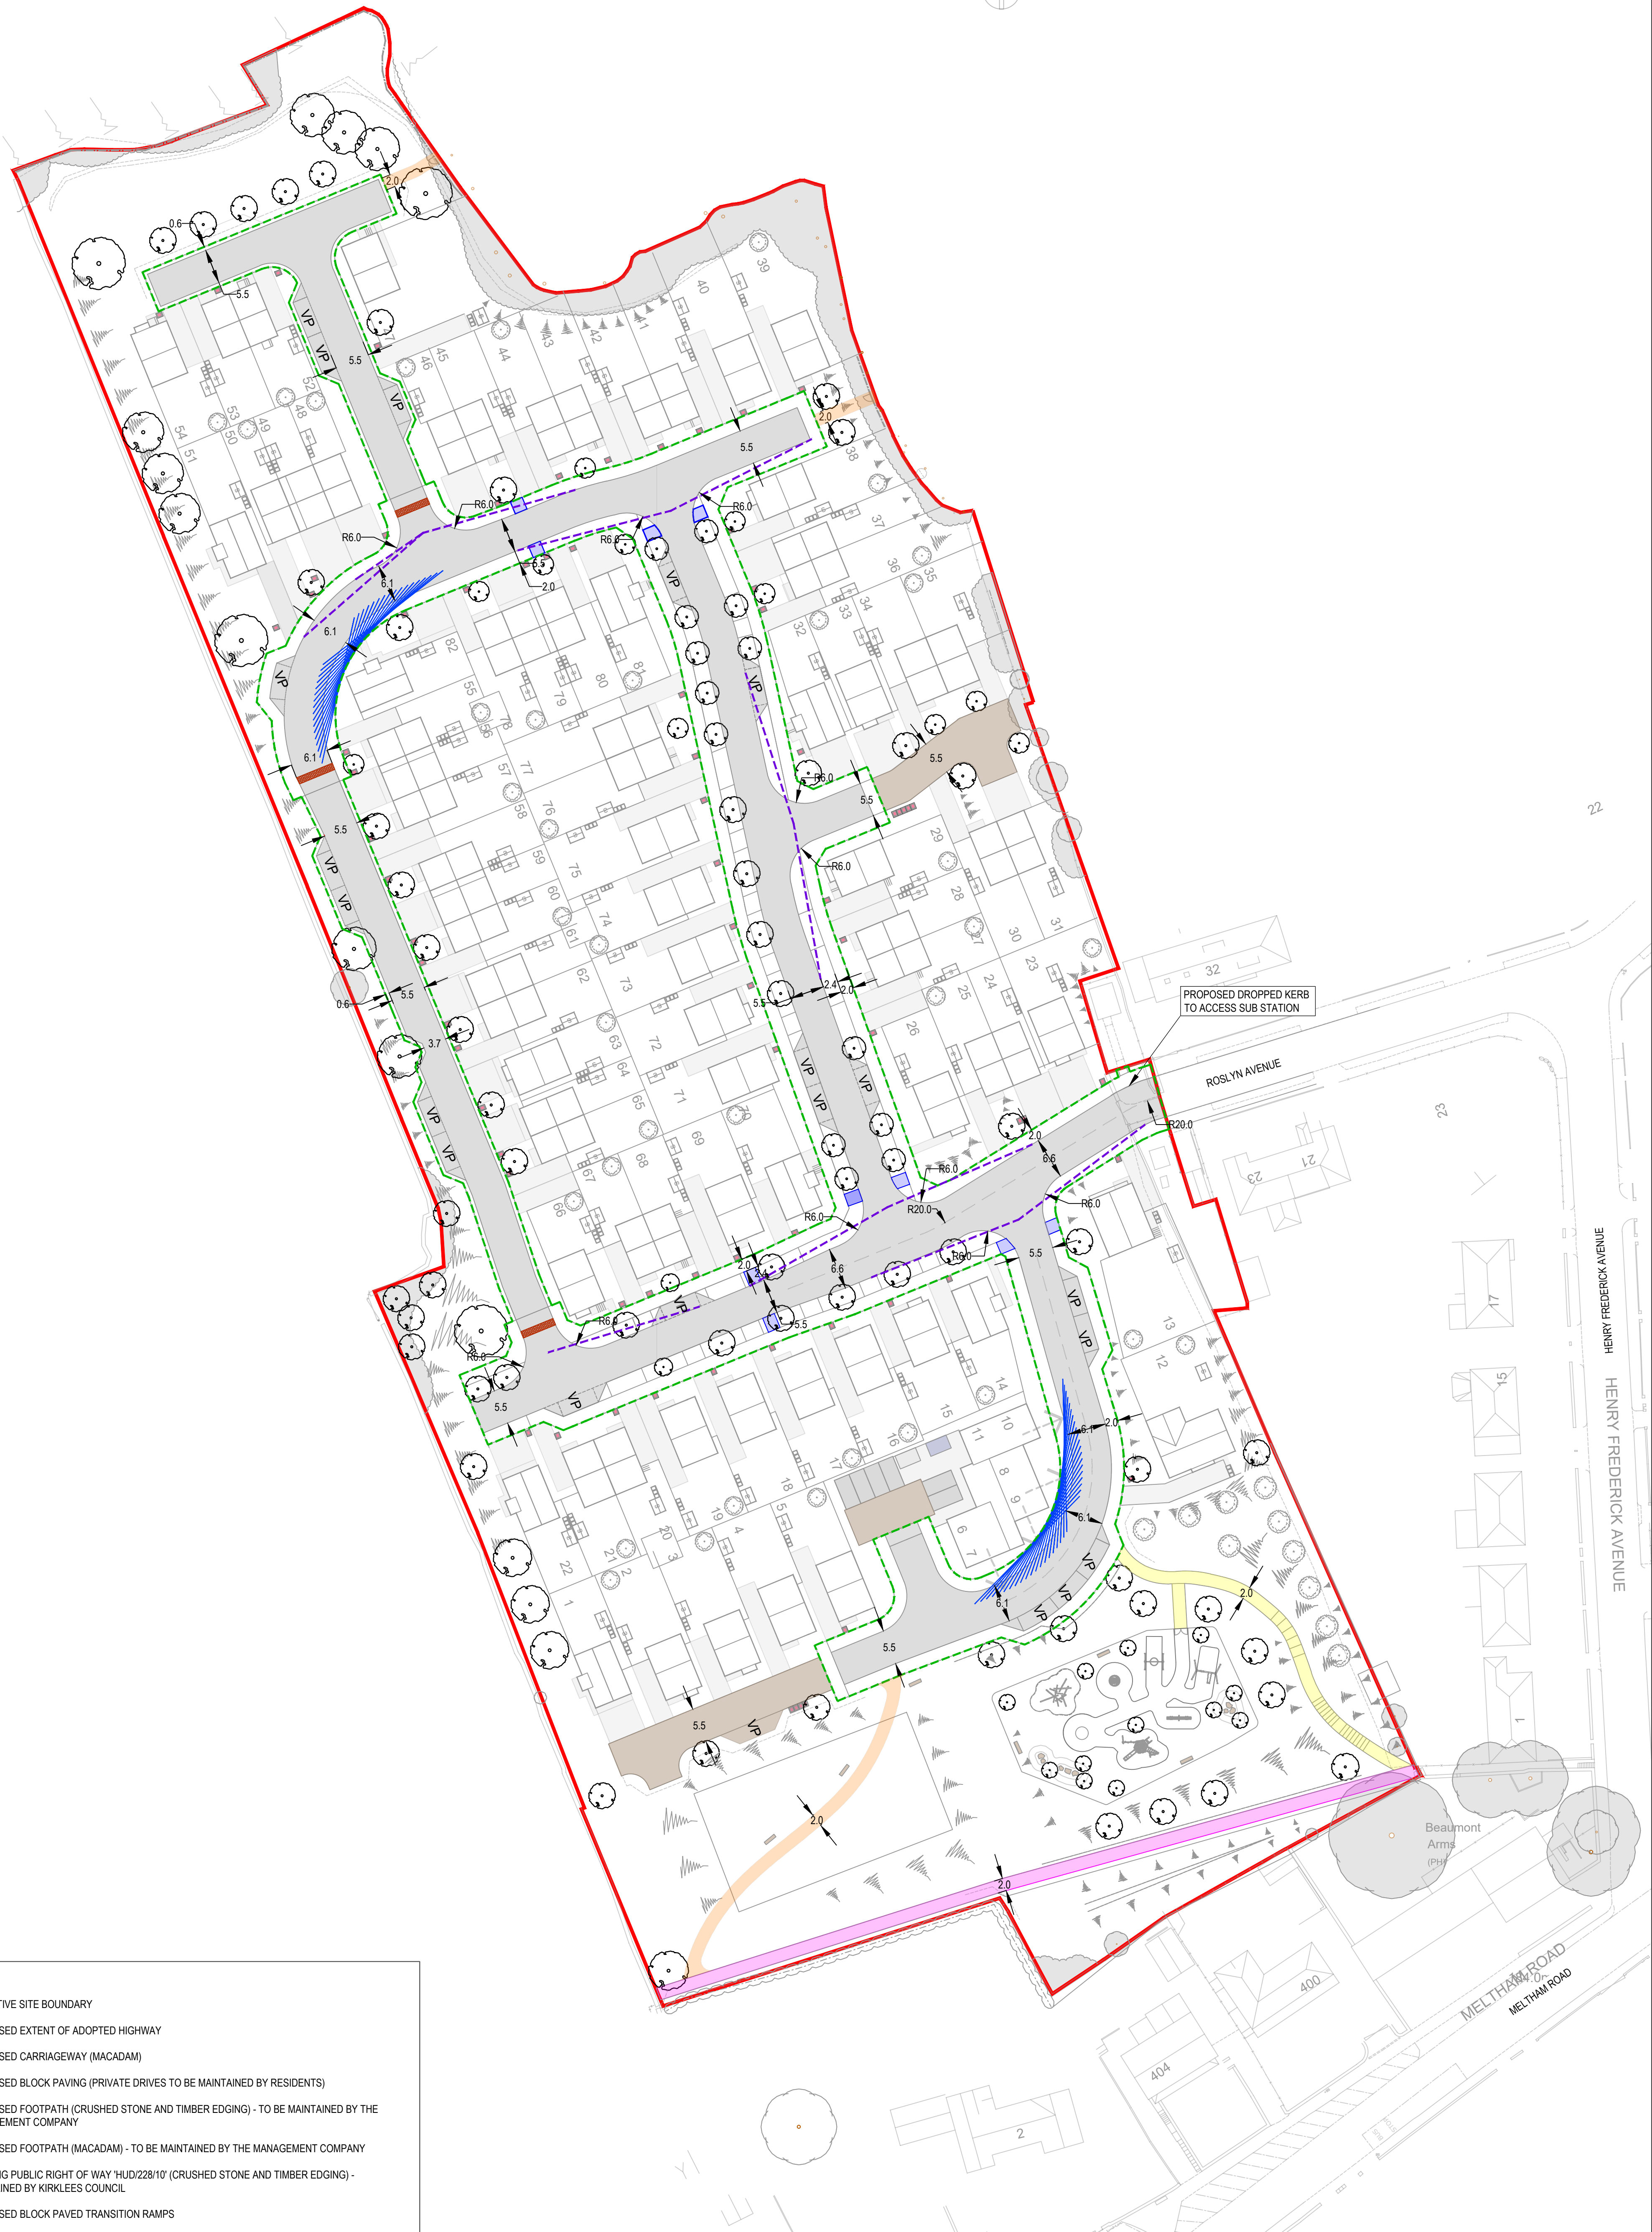

DO NOT SCALE



- KEY:
- INDICATIVE SITE BOUNDARY
 - PROPOSED EXTENT OF ADOPTED HIGHWAY
 - PROPOSED CARRIAGEWAY (MACADAM)
 - PROPOSED BLOCK PAVING (PRIVATE DRIVES TO BE MAINTAINED BY RESIDENTS)
 - PROPOSED FOOTPATH (CRUSHED STONE AND TIMBER EDGING) - TO BE MAINTAINED BY THE MANAGEMENT COMPANY
 - PROPOSED FOOTPATH (MACADAM) - TO BE MAINTAINED BY THE MANAGEMENT COMPANY
 - EXISTING PUBLIC RIGHT OF WAY 'HUD/228/10' (CRUSHED STONE AND TIMBER EDGING) - MAINTAINED BY KIRKLEES COUNCIL
 - PROPOSED BLOCK PAVED TRANSITION RAMPS
 - PROPOSED PEDESTRIAN CROSSING POINTS
 - PROPOSED VISITOR PARKING BAY
 - JUNCTION VISIBILITY SPLAYS (2.4m x 25m)
 - FORWARD VISIBILITY SPLAYS (25m)
- NOTES
1. PROPOSED SITE LAYOUT BASED ON ELLIS HEALEY DRAWING NO. 2246 PL 105D

						PROJECT	CLIENT			
-	18/03/24	RP	AMENDED KEY & VISITOR PARKING	PMO	PMO	NETHERTON, HUDDERSFIELD	KCS DEVELOPMENT LTD			
-	01/03/24	RP	INITIAL ISSUE	PMO	PMO					
REV	DATE	BY	DESCRIPTION	CHK	APP	DRAWING TITLE	CHECKED	APPROVED	DRG No.	
STATUS	PRELIMINARY					PROPOSED HIGHWAY SITE LAYOUT	PMO	PMO	23046/IN/20	
							DRAWN BY:	SCALE @ A1	DATE	REV.
							RP	1:500	MARCH 2024	A