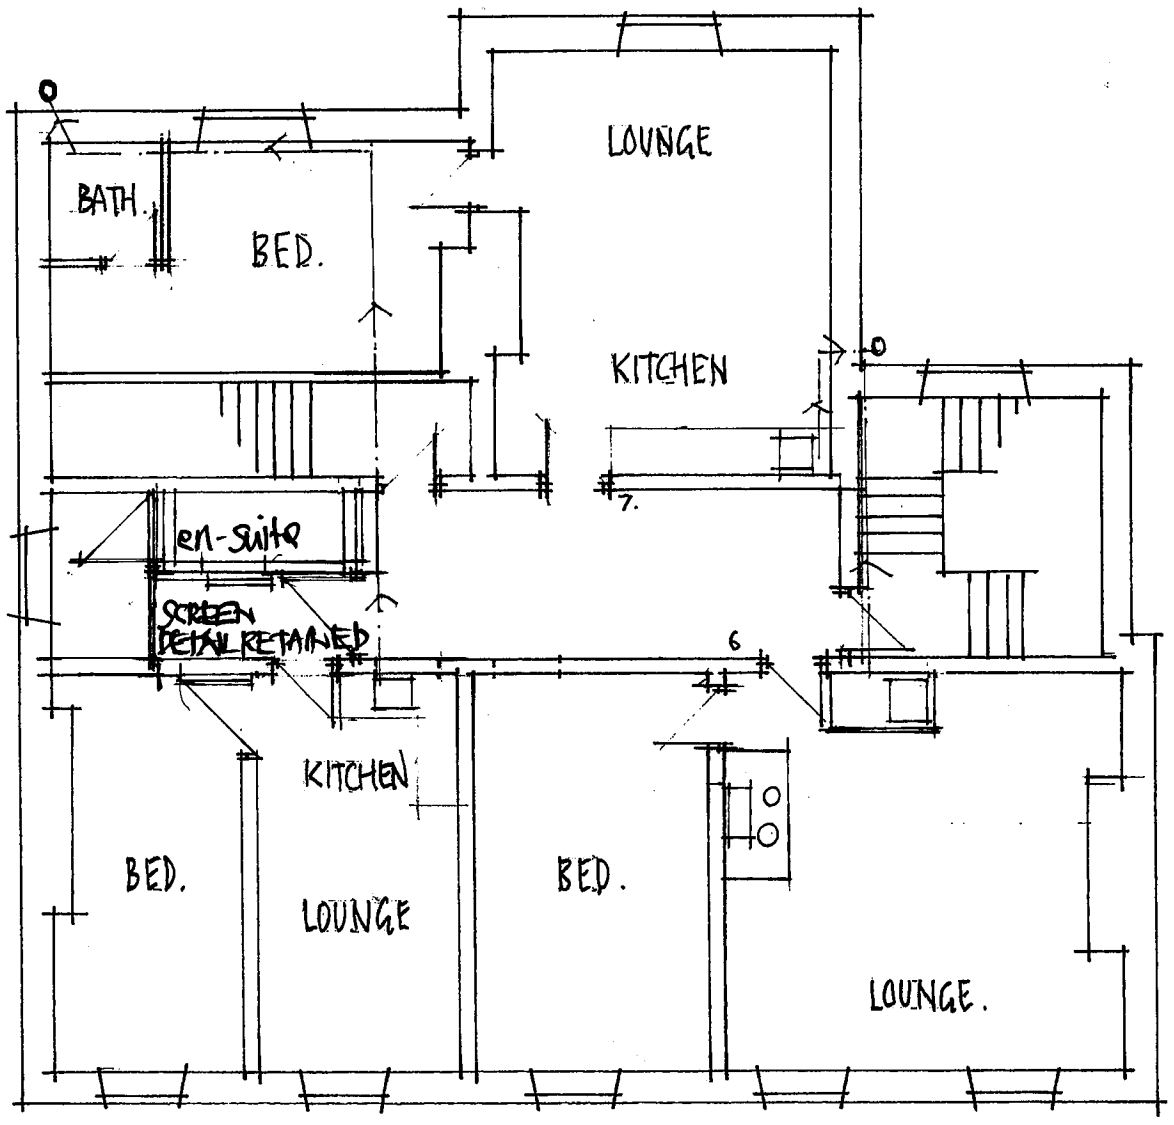

PROPOSED SECOND FLOOR

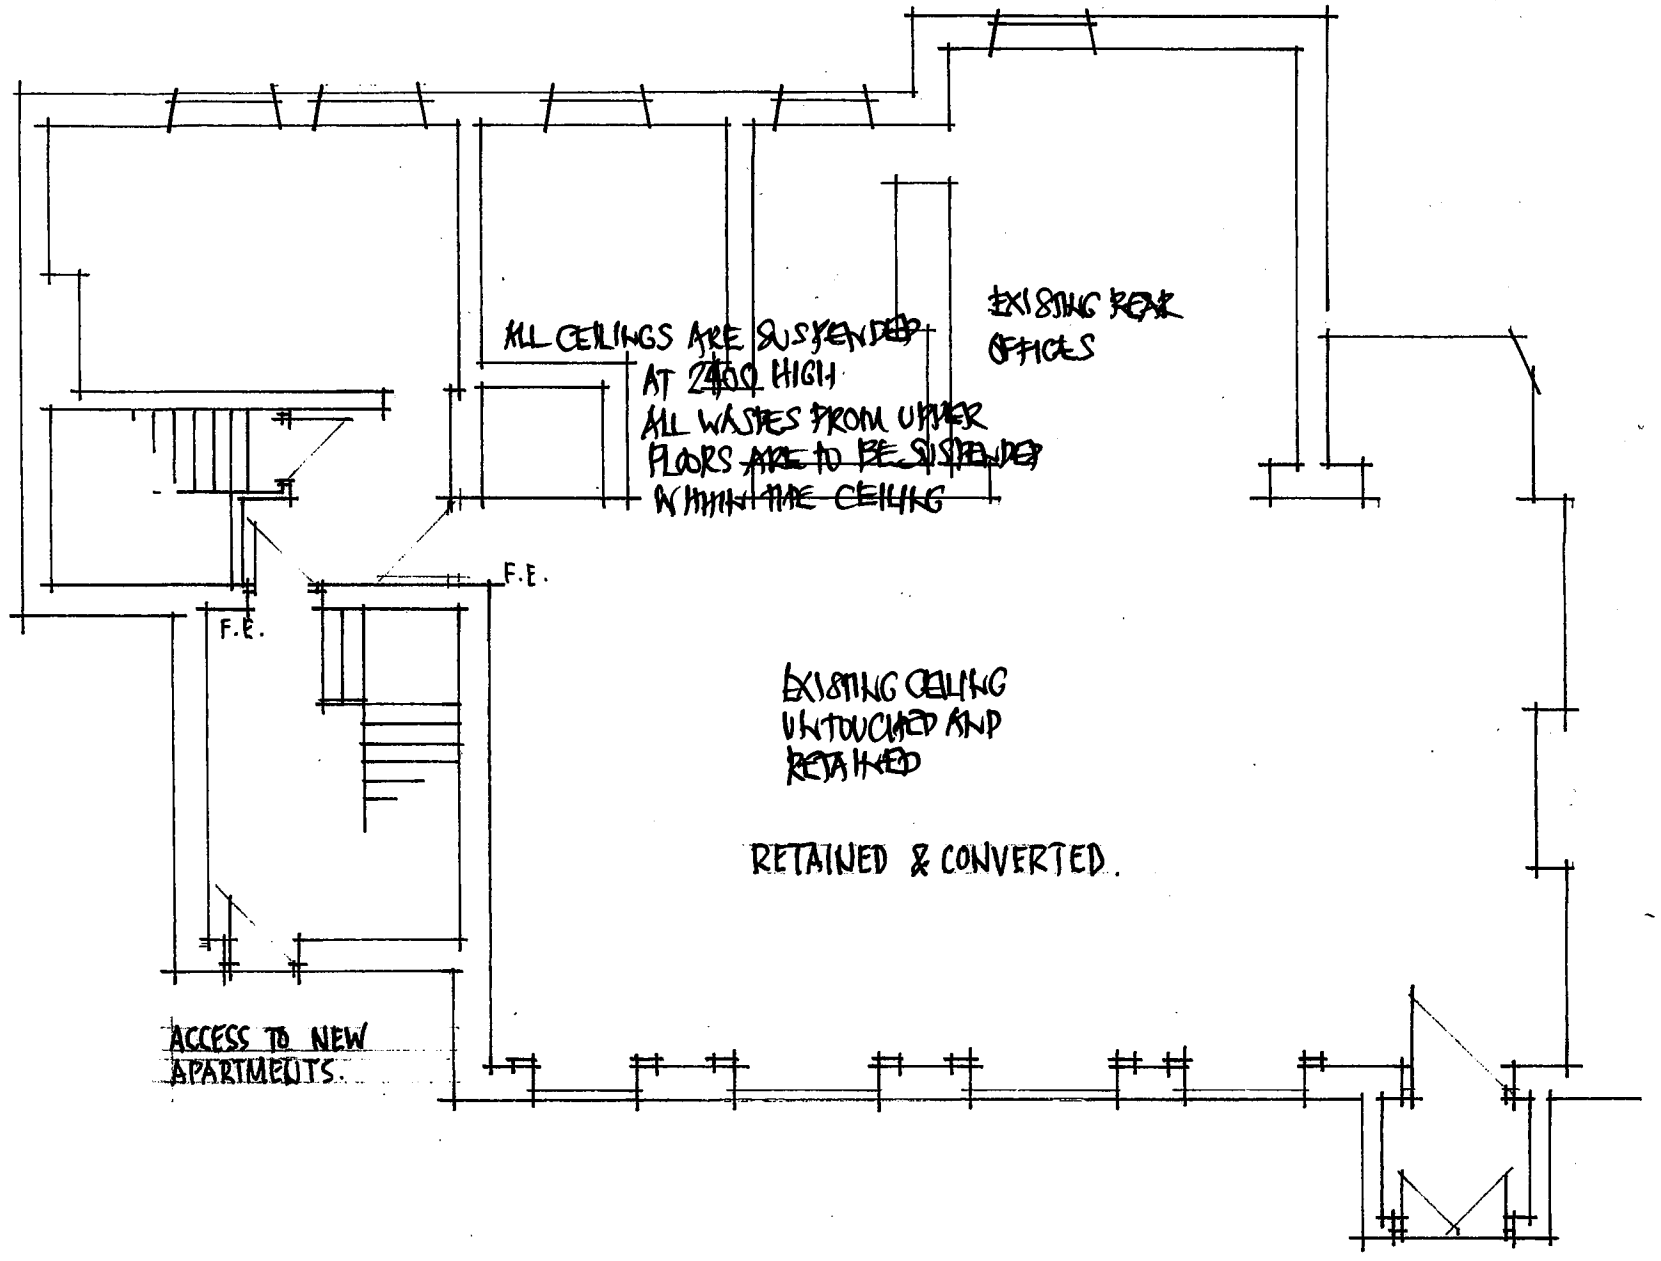

PROPOSED GROUND FLOOR

RBS HUDDERSFIELD - MARKET PL., HUDDERSFIELD.

1:100 NOV.'23. JMF.