






EXISTING FRONT ELEVATION

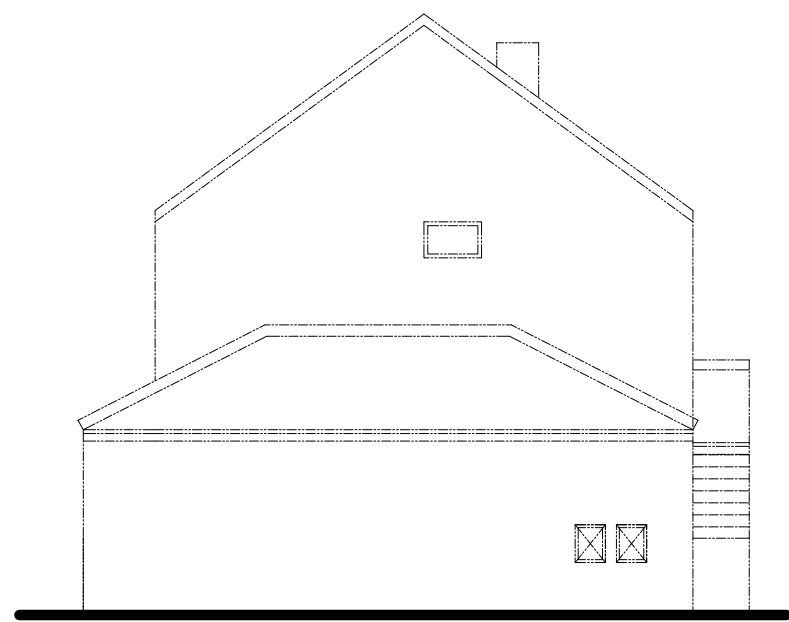


EXISTING SIDE ELEVATION

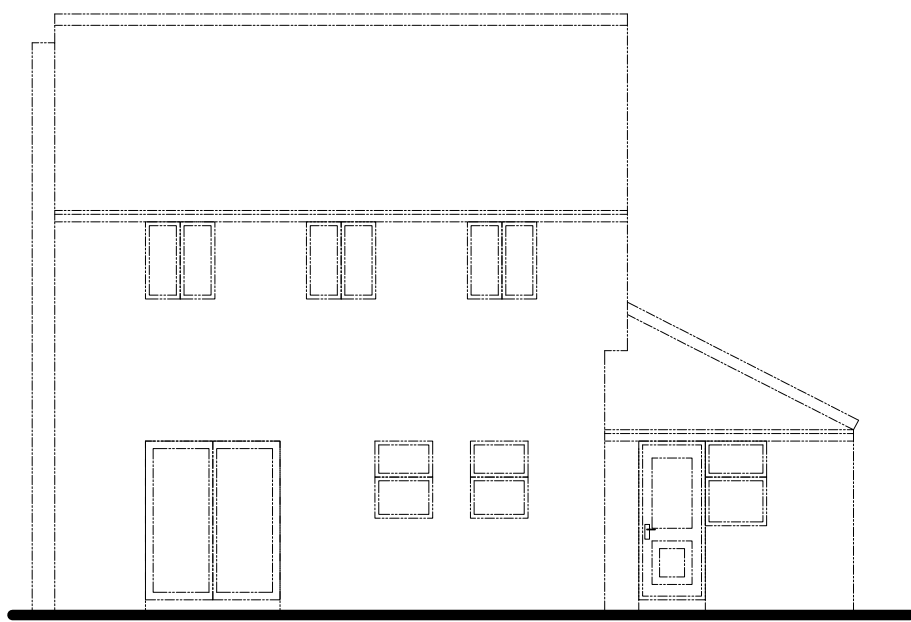


EXISTING REAR ELEVATION

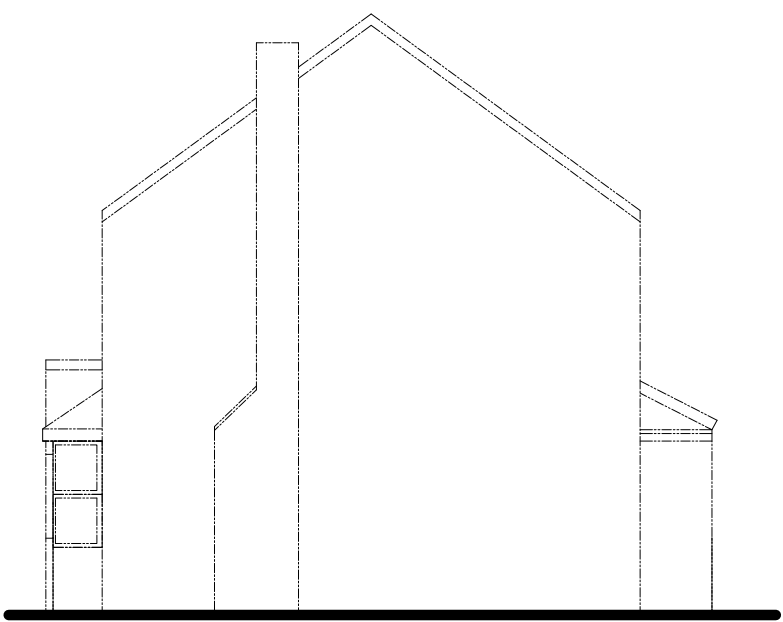

EXISTING SIDE ELEVATION

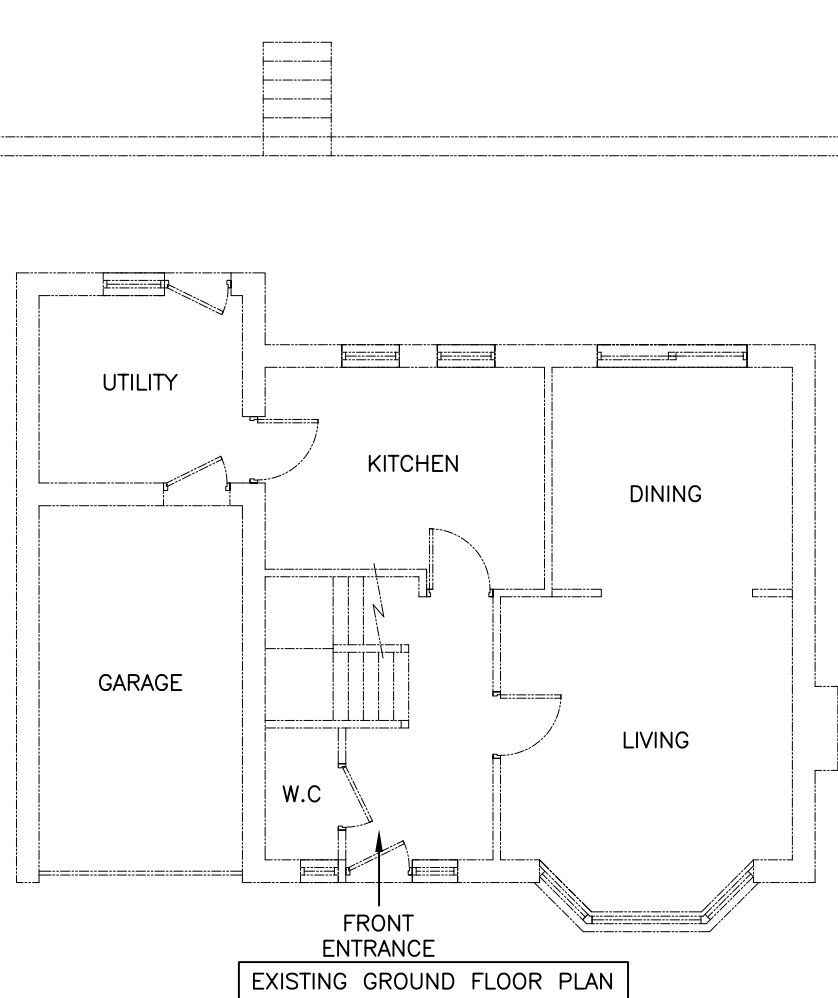


EXISTING GROUND FLOOR PLAN

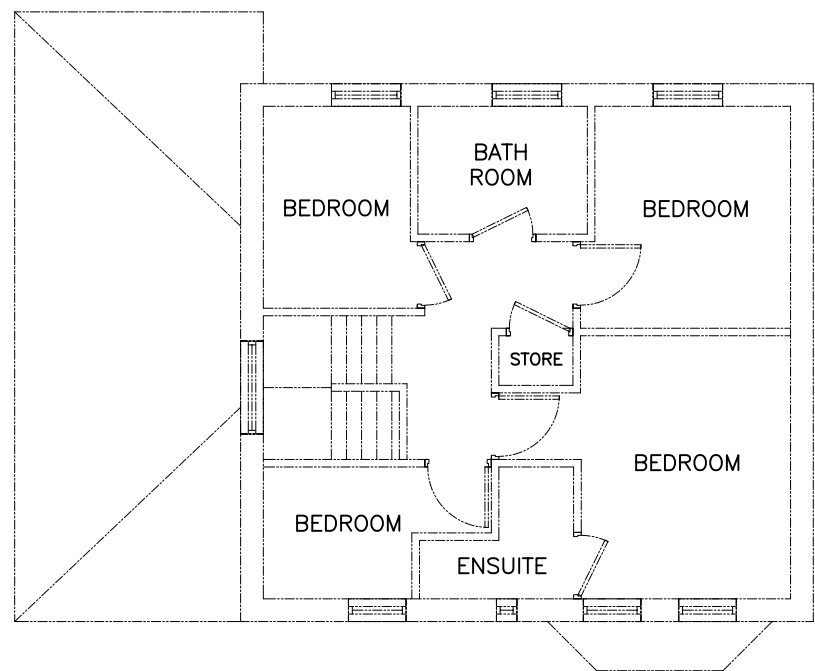


EXISTING FIRST FLOOR PLAN




PROPOSED FRONT ELEVATION

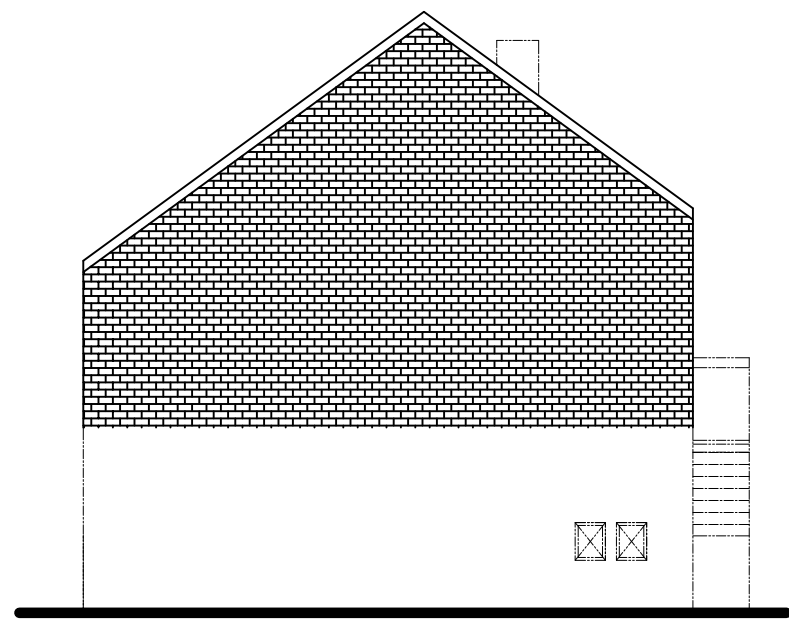


PROPOSED SIDE ELEVATION

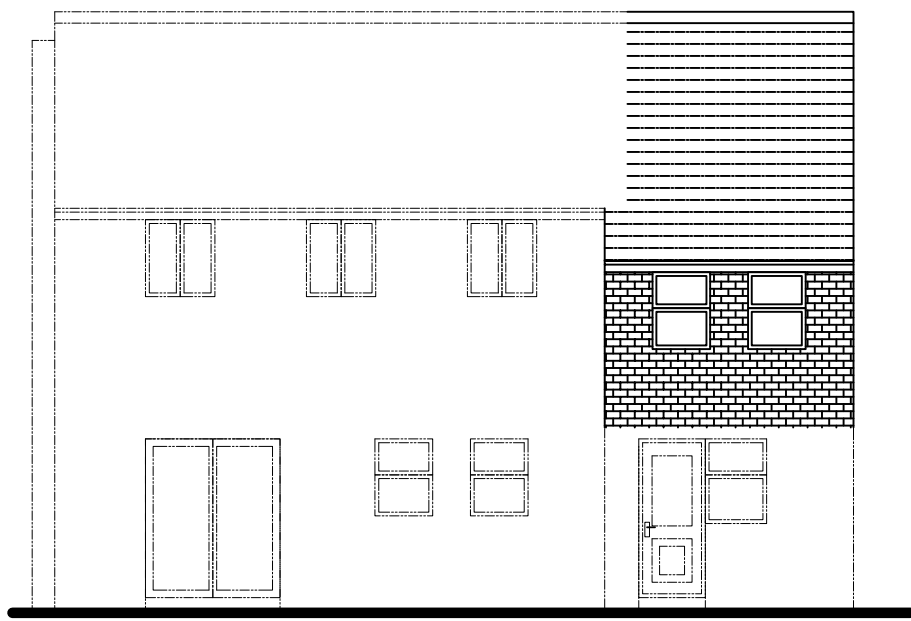


PROPOSED REAR ELEVATION

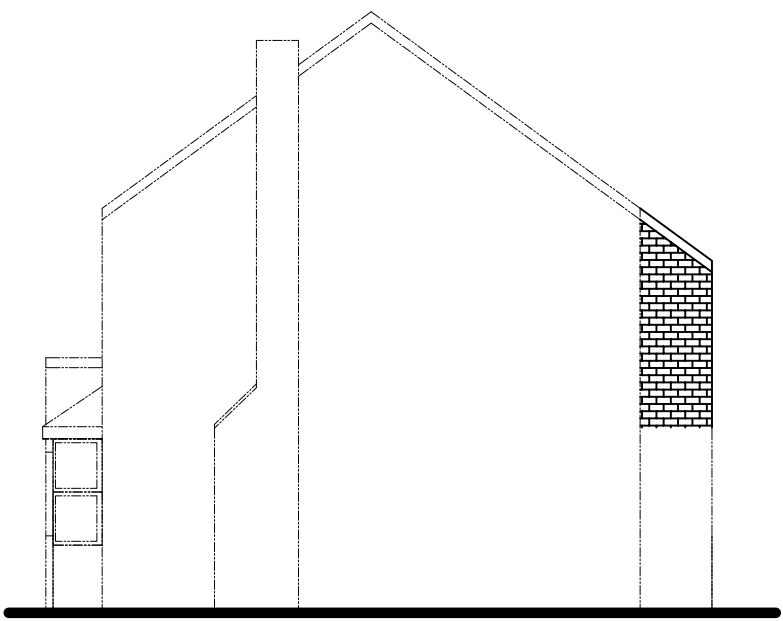

PROPOSED SIDE ELEVATION

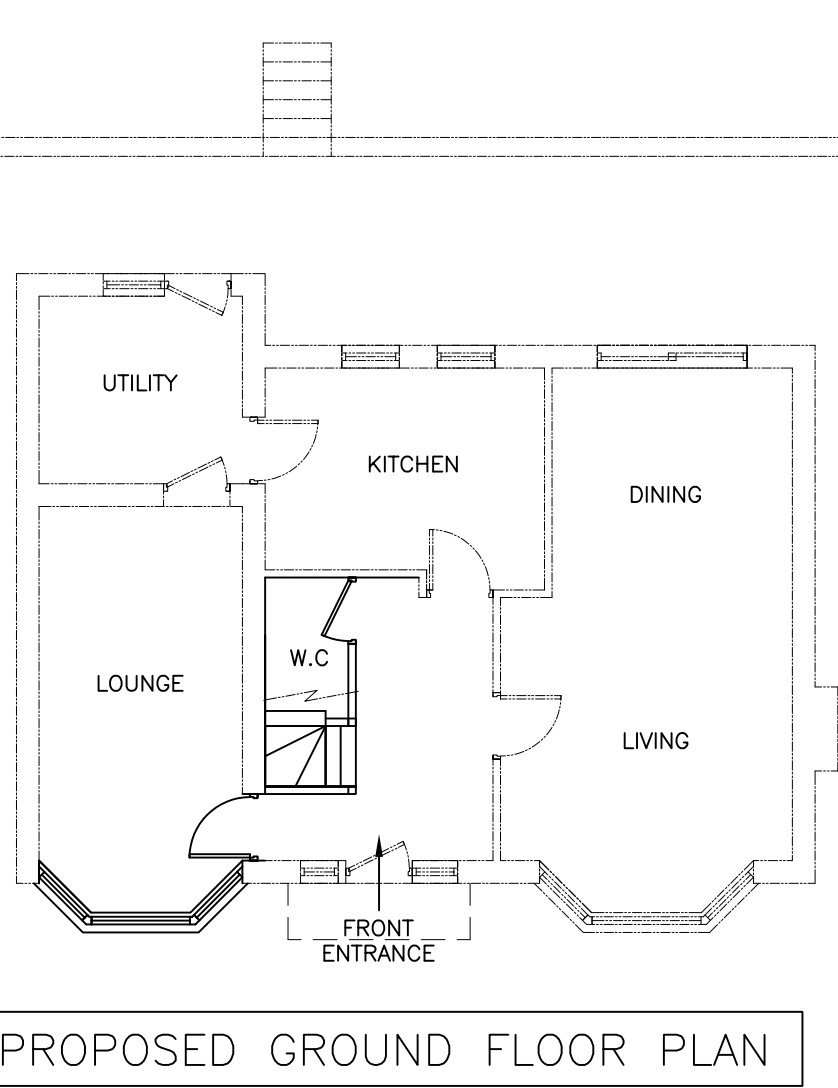

PROPOSED GROUND FLOOR PLAN

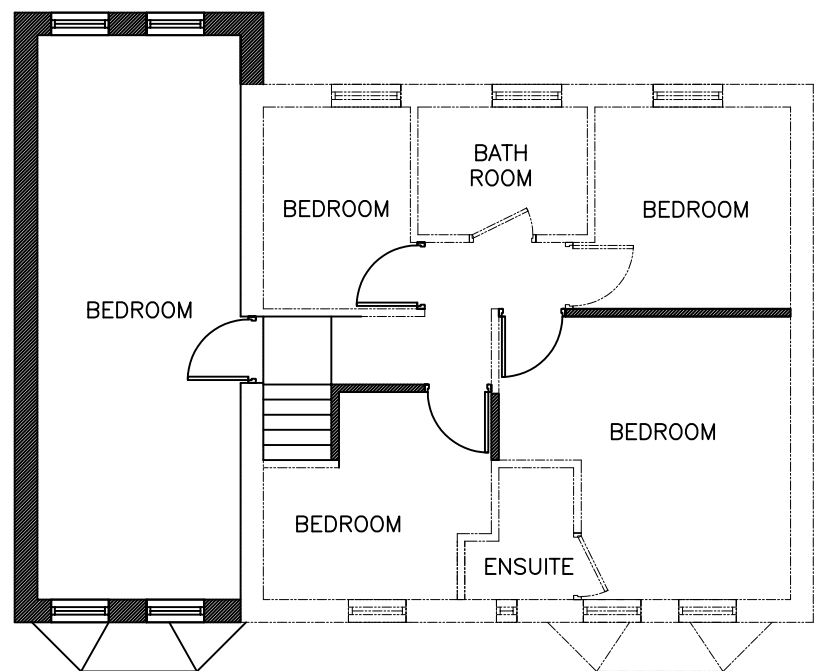

PROPOSED FIRST FLOOR PLAN

E X I S T I N G

P R O P O S E D

Note;

ALL WORK TO BE CARRIED OUT IN ACCORDANCE WITH THE CURRENT BUILDING REGULATIONS & CODES OF PRACTICE.
ALL DIMENSIONS TO BE CHECKED ON SITE. DO NOT SCALE FROM THIS DRAWING.
ALL WORKS UNDERTAKEN TO THE SATISFACTION OF BUILDING CONTROL INSPECTORS.

P L A N N I N G

Rev:	Revision Note:	Date:
Client:	MR S. D. S. NASAR	
Project:	19 GREENACRES DRIVE, BATLEY, BIRSTALL, WF17 9RA.	
Title:	PROPOSED SIDE FIRST FLOOR EXTENSION	
Scale:	Date:	Drawing No:
1:100@A1	NOV 23	23223-1
		Revision:
		-

KMS CONSULTANTS & ASSOCIATES LTD
M - 07939 545 564 T - 0845 111 0945
E - kmsconsultants@gmail.com

© Copyright KMS Consultants & Associates Ltd