




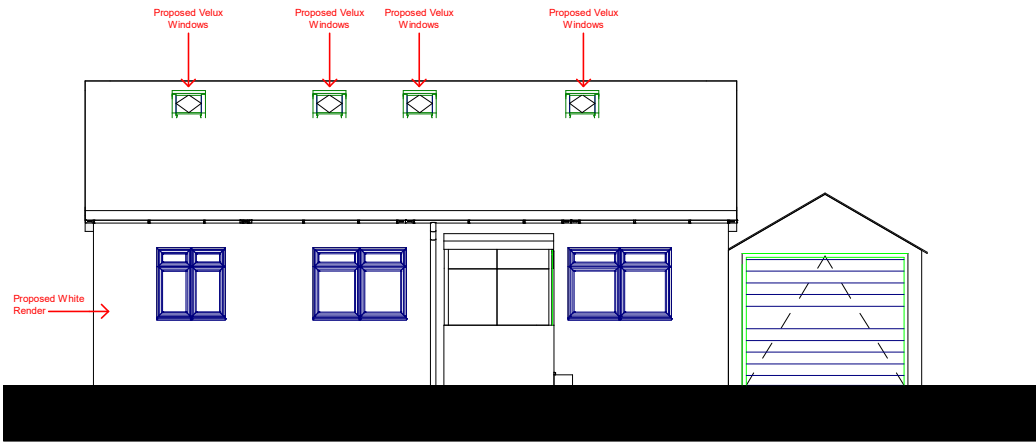


Proposed North Elevation (Front)

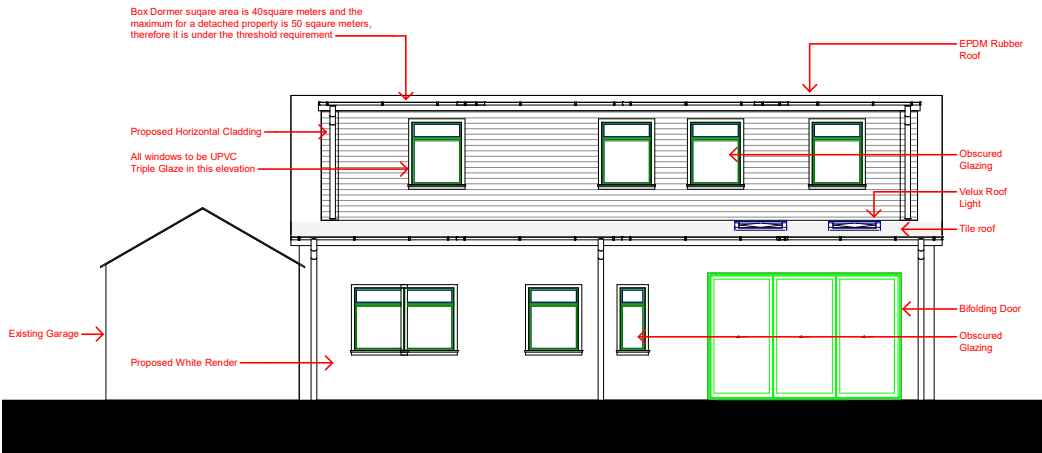

Proposed South Elevation (Rear)

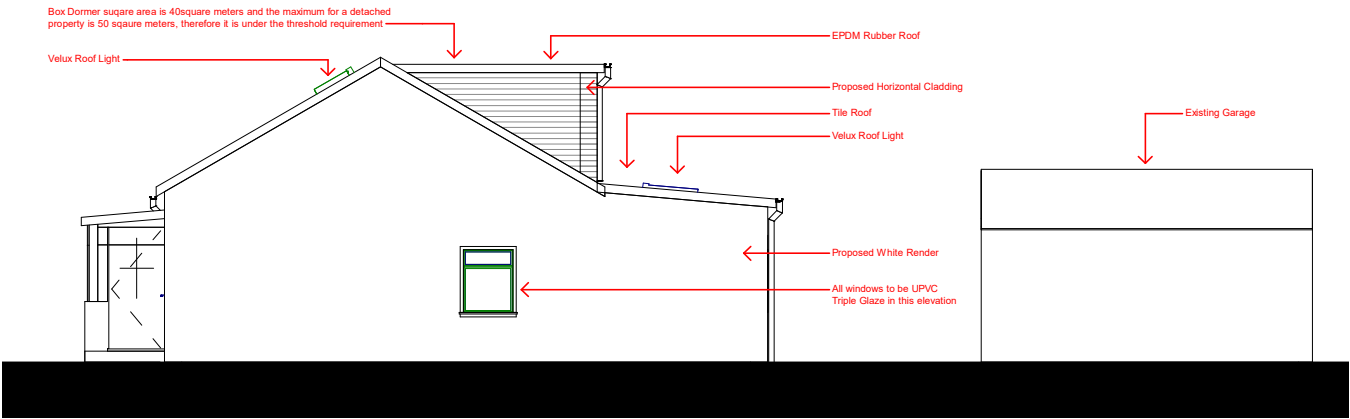

Proposed East Elevation (Right Side Elevation)

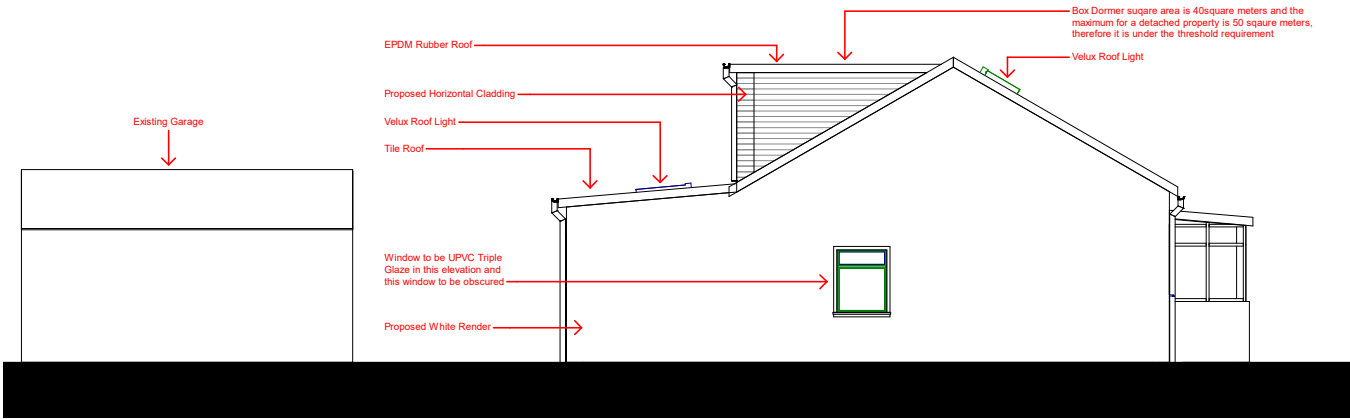

Proposed West Elevation (Left Side Elevation)

RAD

Consultant
Address
Address
Phone
Fax
e-mail

Proposed Elevations

Project number	
Date	
Drawn by	Author
Checked by	Checker

A3

Scale	1 : 100
-------	---------