
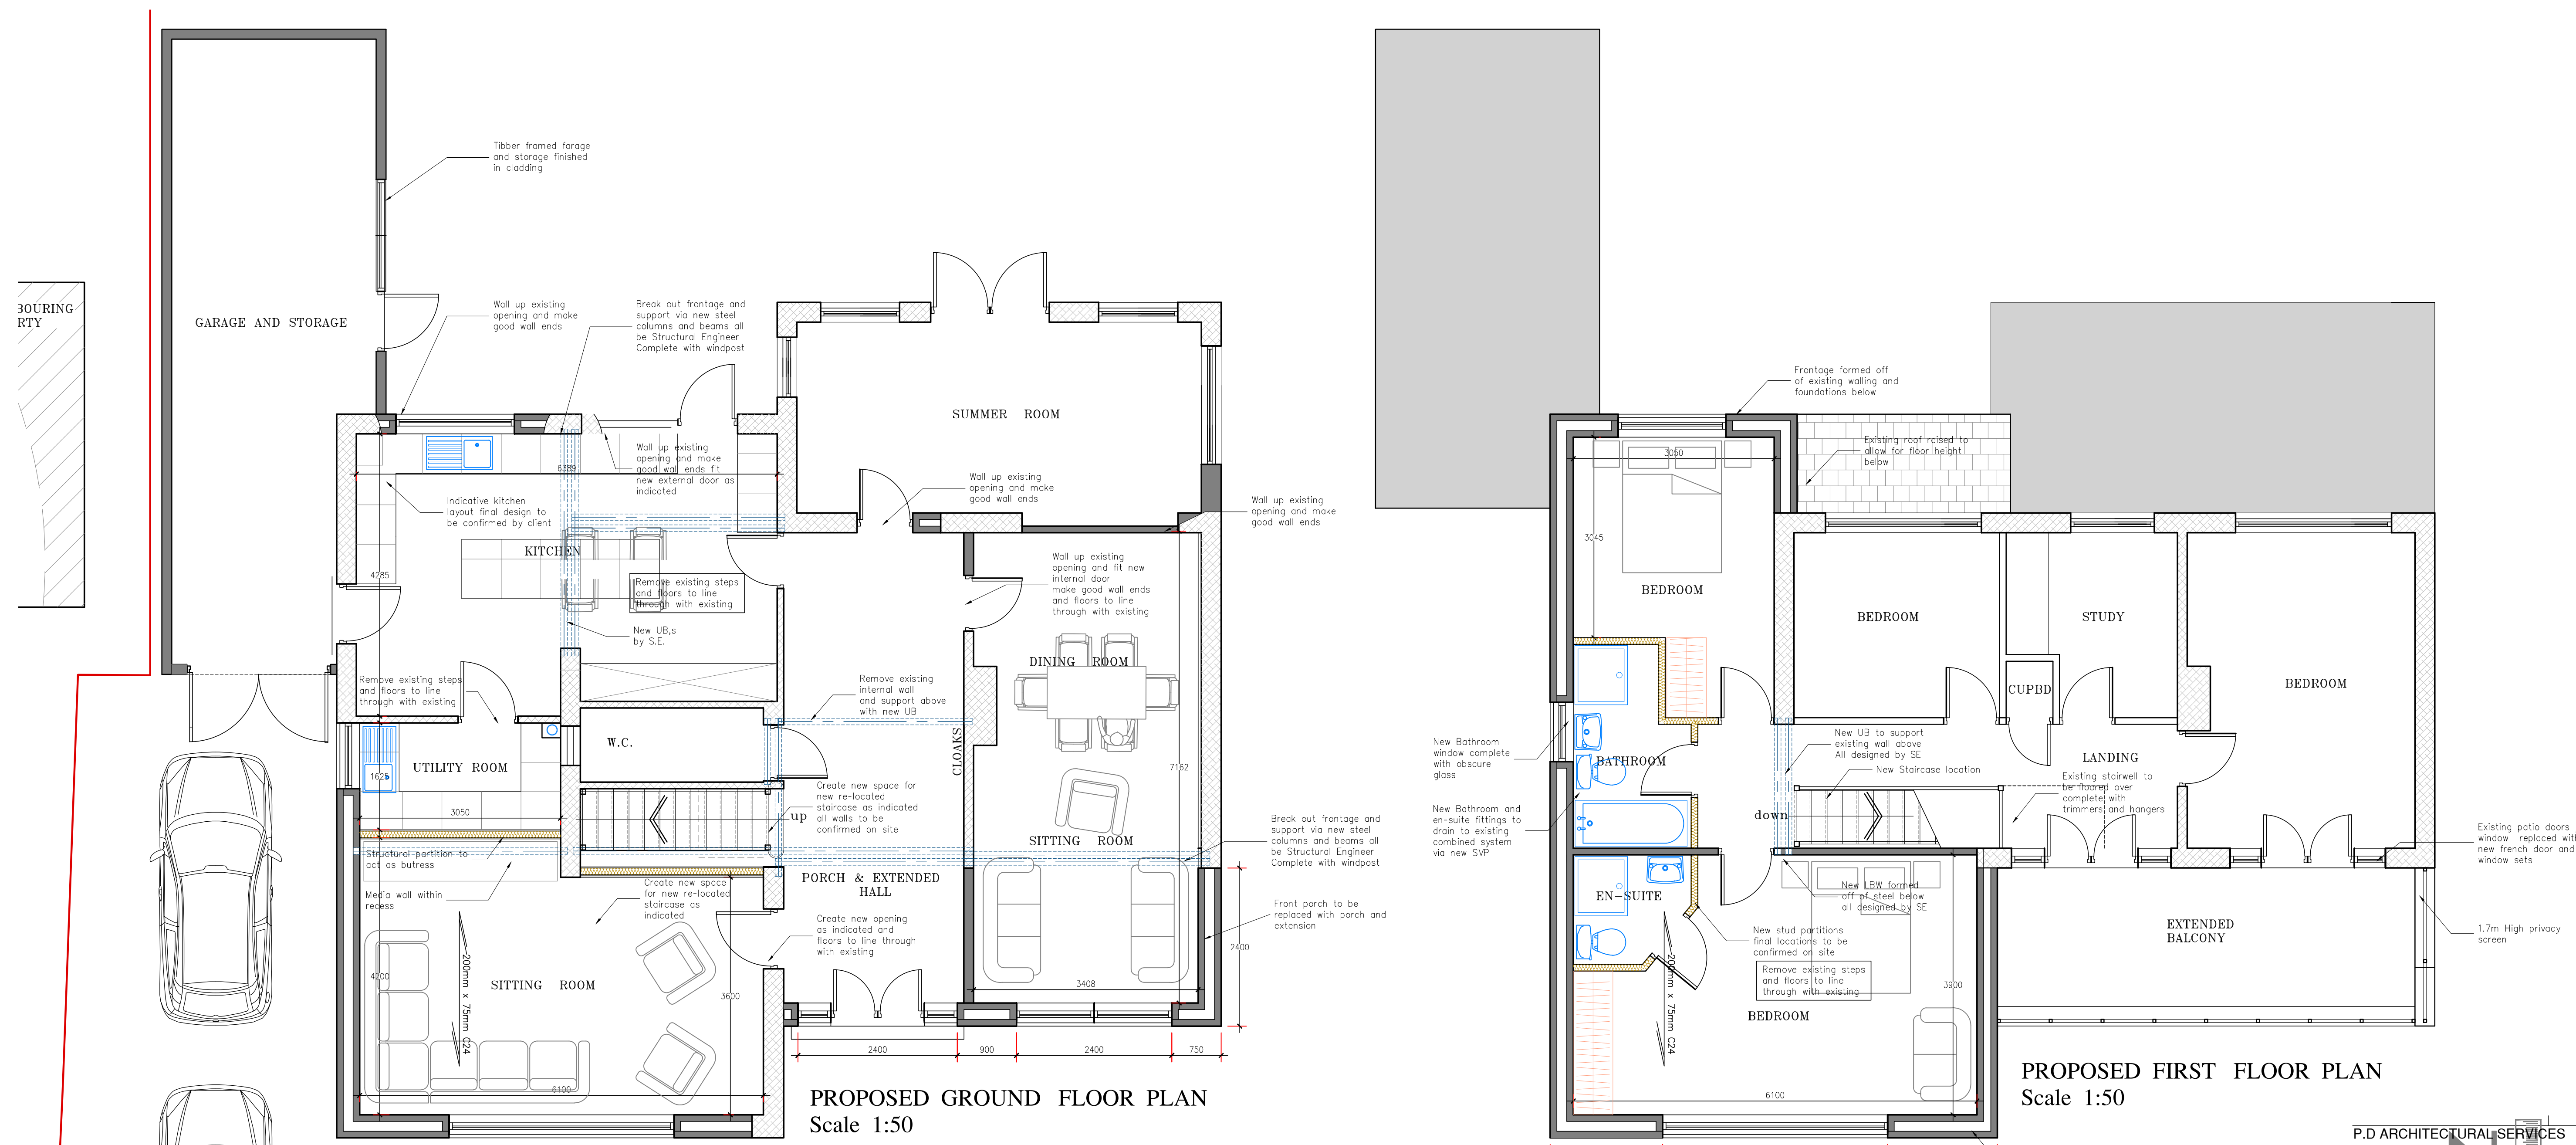


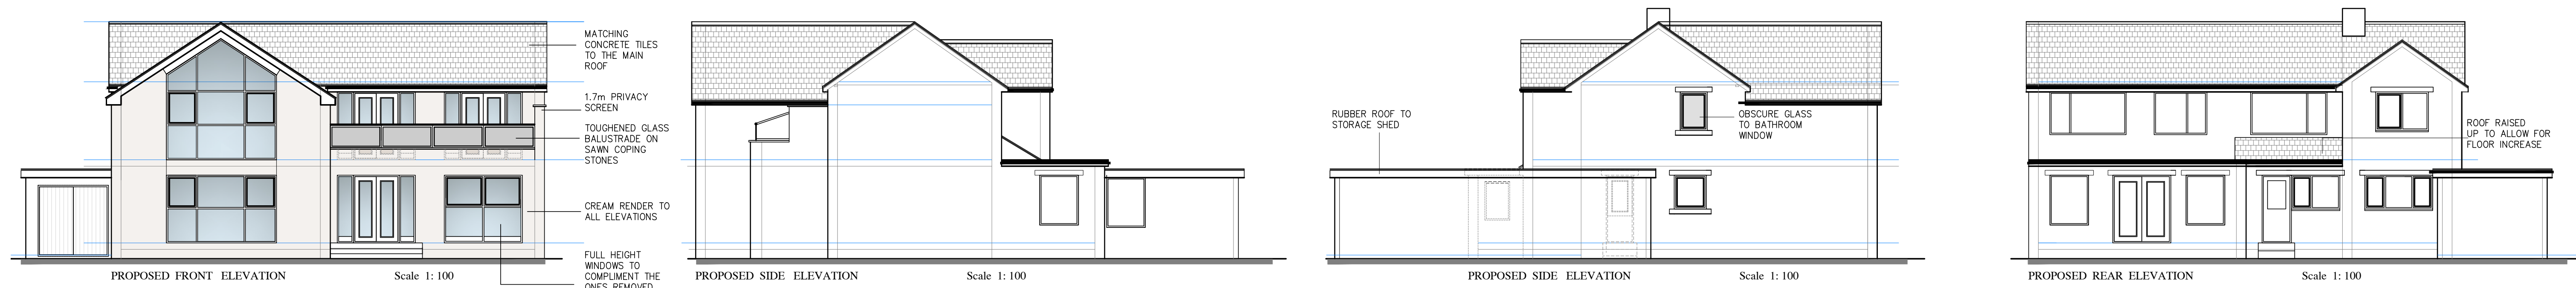

NOTES:

- CONTRACTORS AND SUB-CONTRACTORS MUST CHECK AND AGREE ALL DIMENSIONS BEFORE PREPARING SHOP DRAWINGS OR COMMENCING WORK ON SITE.
- CONTRACTORS ARE RESPONSIBLE FOR INFORMING THE DESIGNER OF ANY DISCREPANCY DISCOVERED ON THIS DRAWING OR BETWEEN THIS DRAWING AND ANY OTHER RELATED DOCUMENTS. WORK TO BE CARRIED OUT AS SHOWN ON THIS DRAWING.
- WRITTEN DIMENSIONS ONLY ARE TO BE USED FROM THIS DRAWING-IF ANY DOUBTS EXIST-ASK FOR CLARIFICATION.

THIS DRAWING AND THE COMMENTS AND NOTED THEREON ARE THE PROPERTY OF P.D ARCHITECTURAL SERVICES AND MAY BE USED OR REPRODUCED ONLY UNDER CONTRACT.

Note:
Details shown for Planning purposes only. Do not scale from this drawing. All dimensions to be taken on site prior to installation.

P.D ARCHITECTURAL SERVICES

Plans drawn for local authority approval

- Domestic Extensions
- Loft Conversions
- New garages / Conservatories
- New Homes

Tel: 07867784564

Free Consultation / Survey

Title: PROPOSED PLANS

Project: PROPOSED EXTENSIONS TO FRONT SIDE AND REAR AND ROOF AMENDMENT AT 37 FORGE LANE LIVERSEDGE WF15 7AU

Client: DR SHAHID HANIF

Scale: 1:50 & 1:100	Drawn: P.M.	Rev
Date: SEPT 23	23-117-001.	A