




High performance built up felt roof

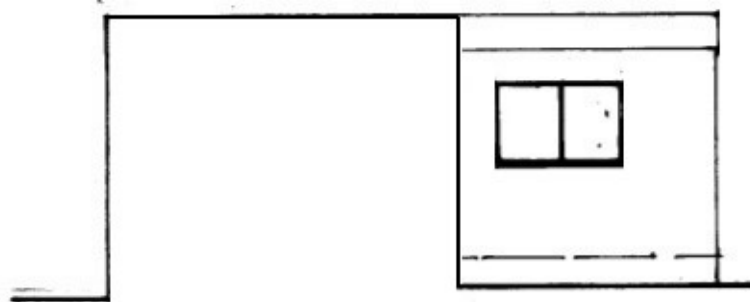


East Elevation

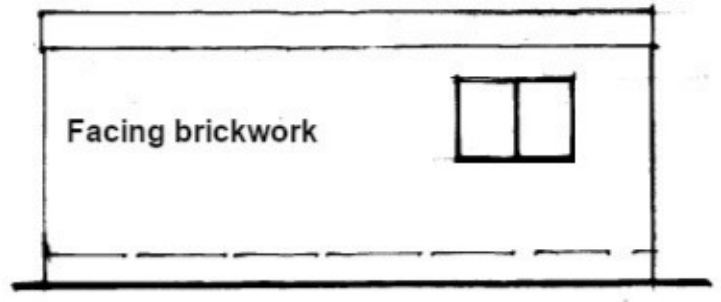

West Elevation

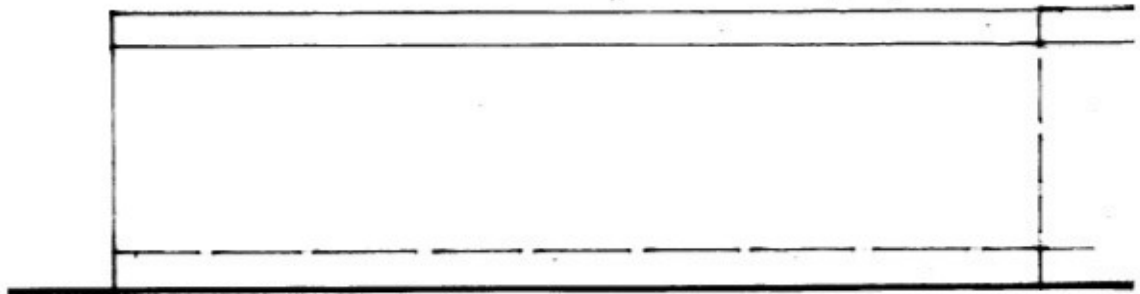

South Elevation

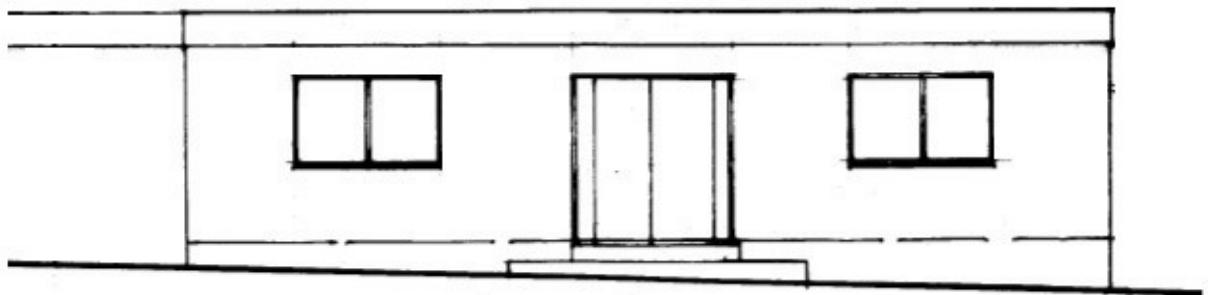

North Elevation

Existing

Games Room

Proposed Games Room

Plans and Elevations
Scale 1:100