


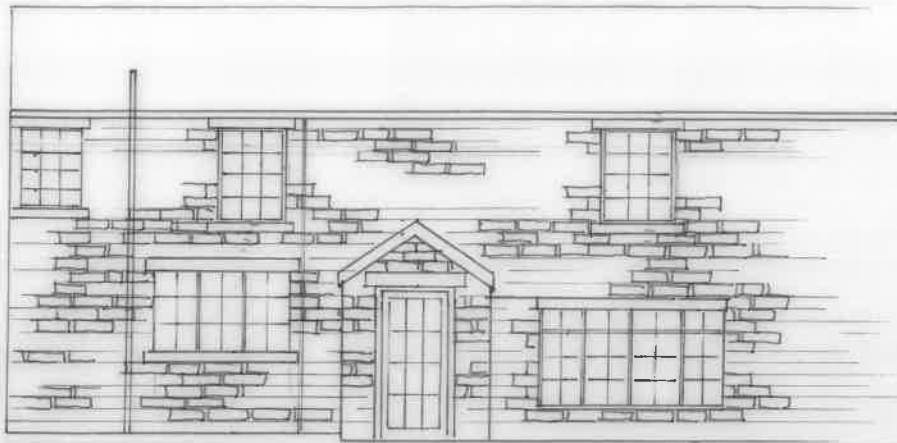


Existing Front



Ultraframe Ultra 380
slate grey tiles
Cream woodgrain UPVC frames
A rated glass units
Coursed stone walling

Proposed Front

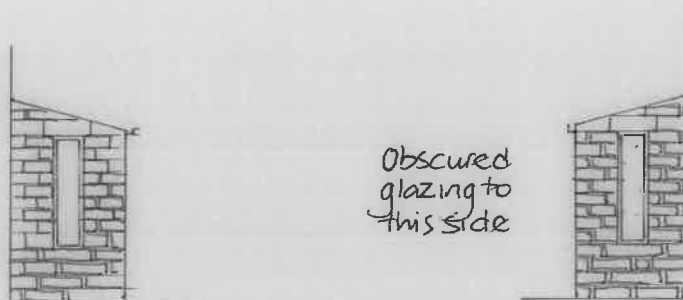

Obscured
glazing to
this side

Proposed Sides