



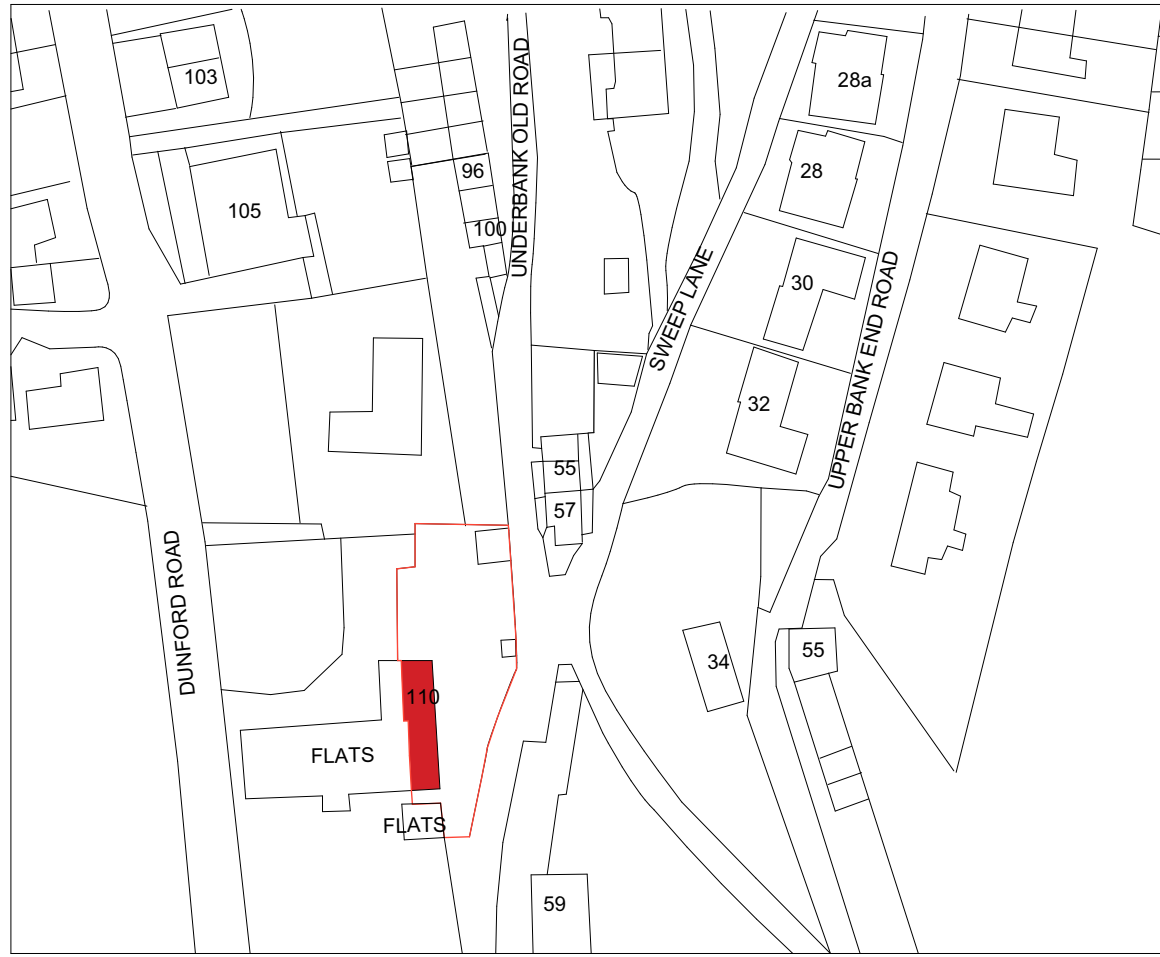

Scale Key
10m


LOCATION PLAN

1:1250

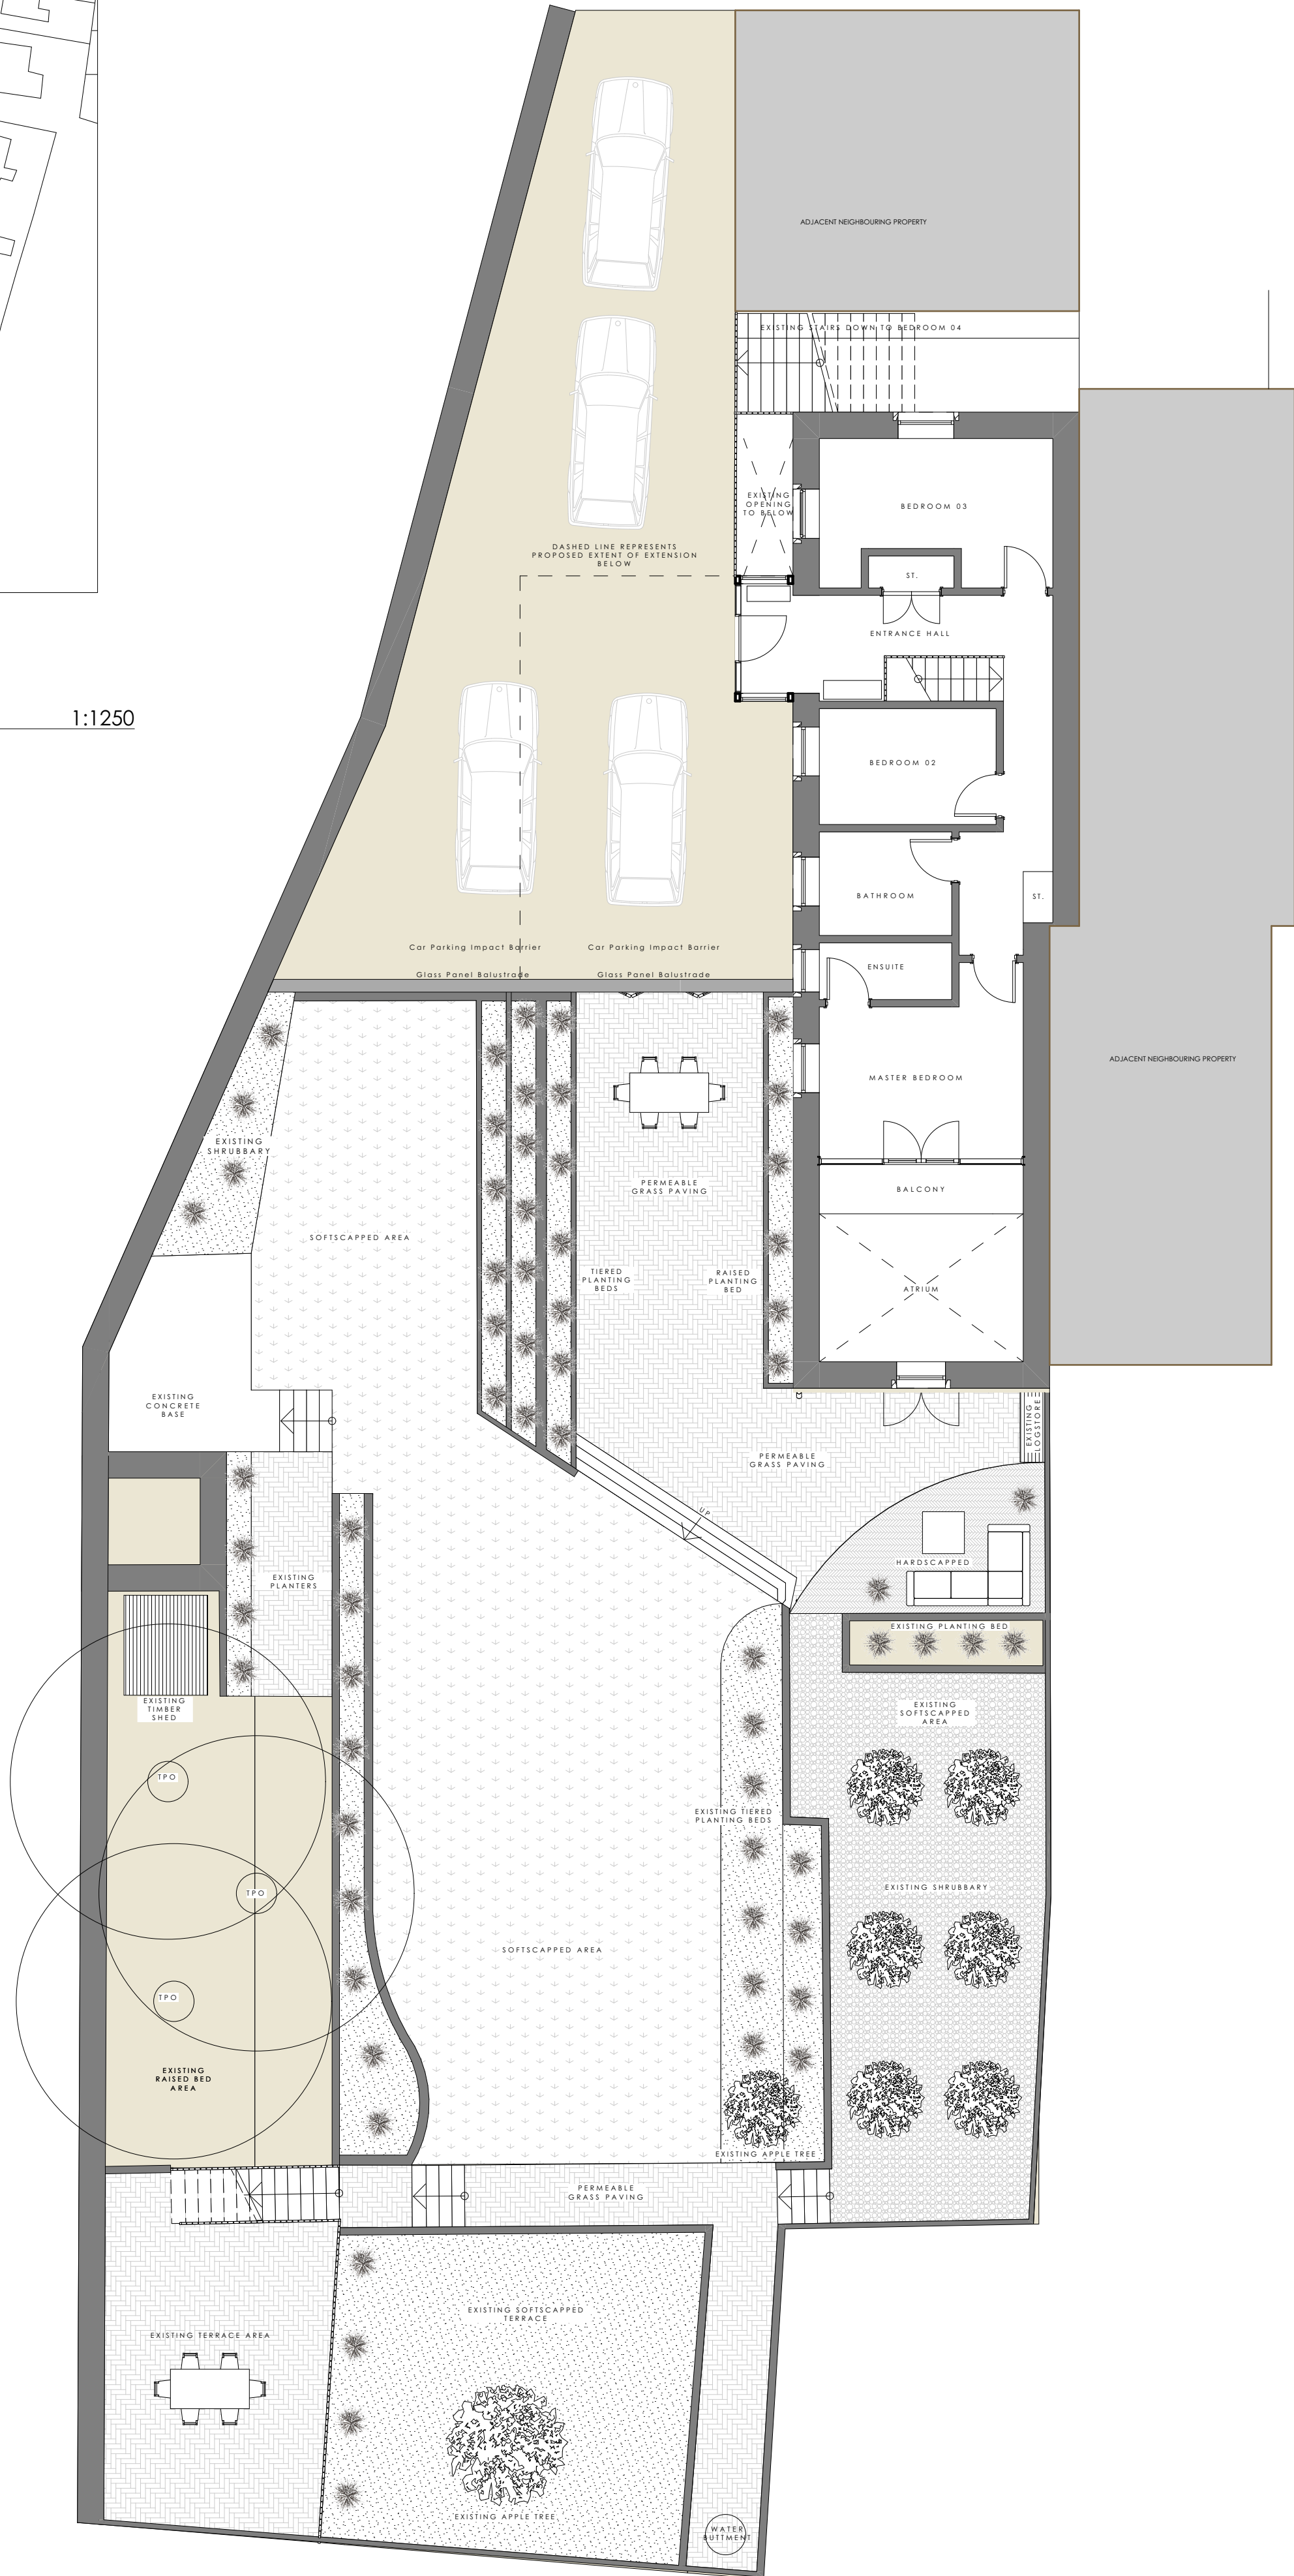

PROPOSED UPPER GROUND FLOOR

1:10000

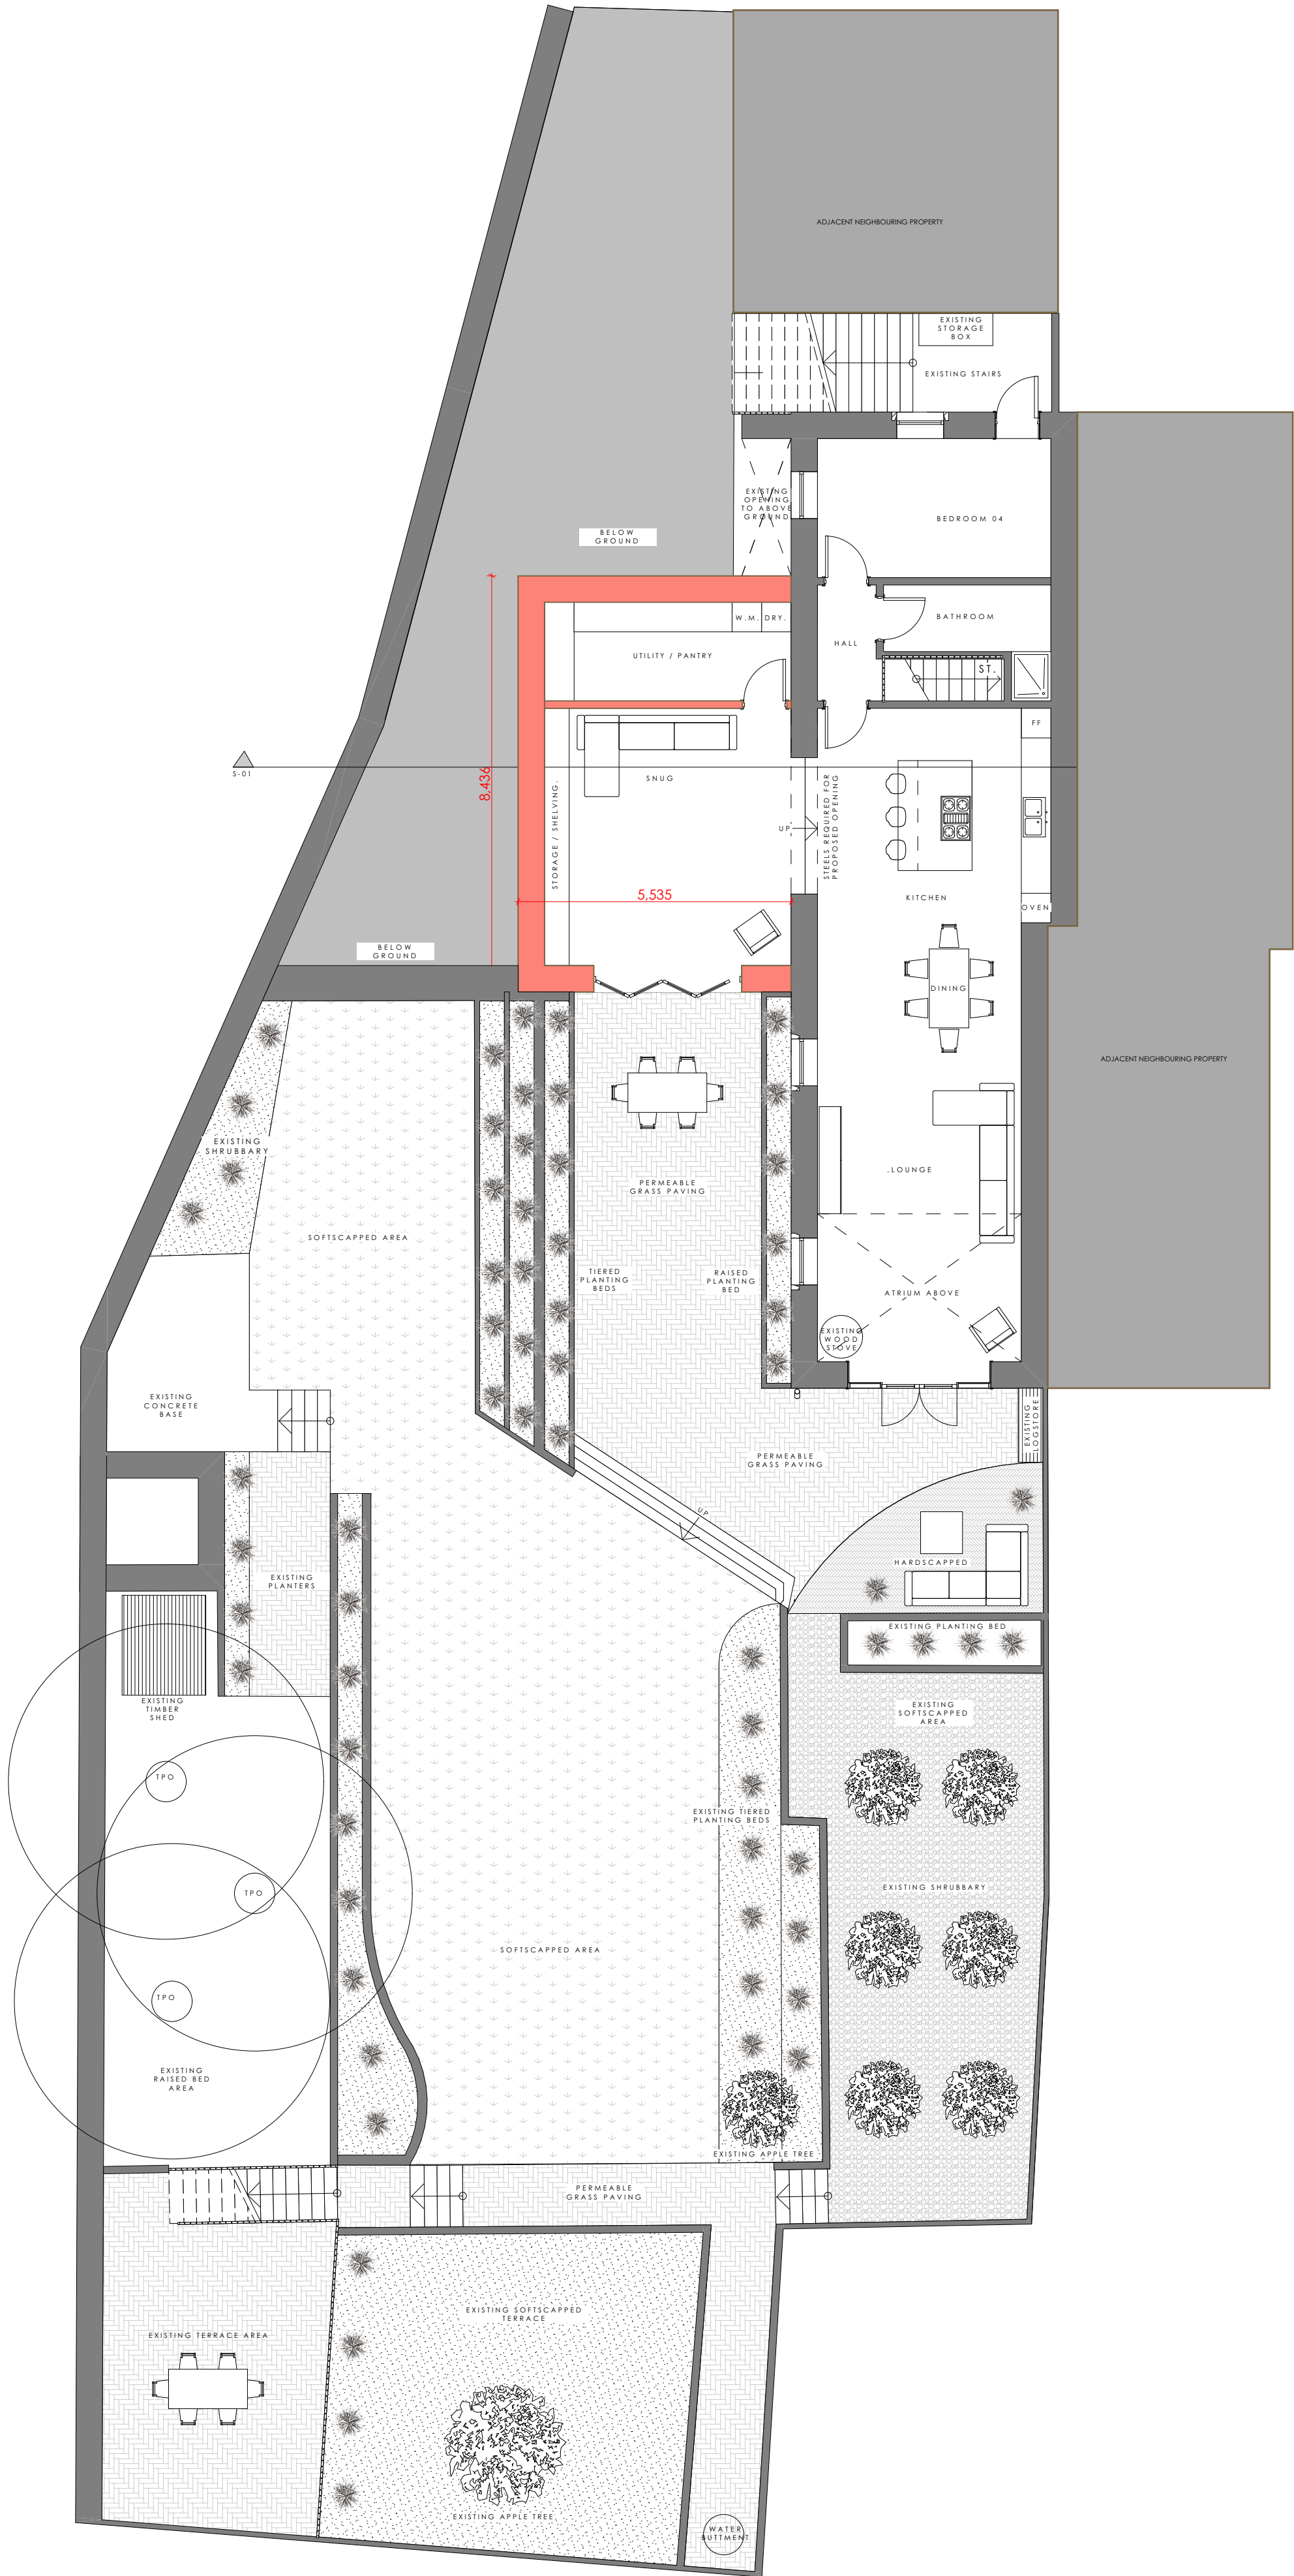

PROPOSED LOWER GROUND FLOOR

1:100

THIS DRAWING HAS BEEN PREPARED FROM
SURVEY INFORMATION SUPPLIED BY OTHERS AND IS FOR
INFORMATION PURPOSES ONLY. DO NOT SCALE FROM
DRAWING. USE FIGURED DIMENSIONS ONLY.

Key Plan

Revisions

Planning Submission JC 04/05/2023

Rev Description Drw Chk Date

Drawing Status: PLANNING

Client:
MR & MRS CATHCART.

Project:
110 UNDERBANK OLD ROAD,
HOLMFIRTH,
HD9 1AS

Drawing:
PROPOSED PLANS.
Project No: Drawing No: 02_03
Scale: Date: May 23 Drawn by: JC Checked by: —