




FRONT ELEVATION

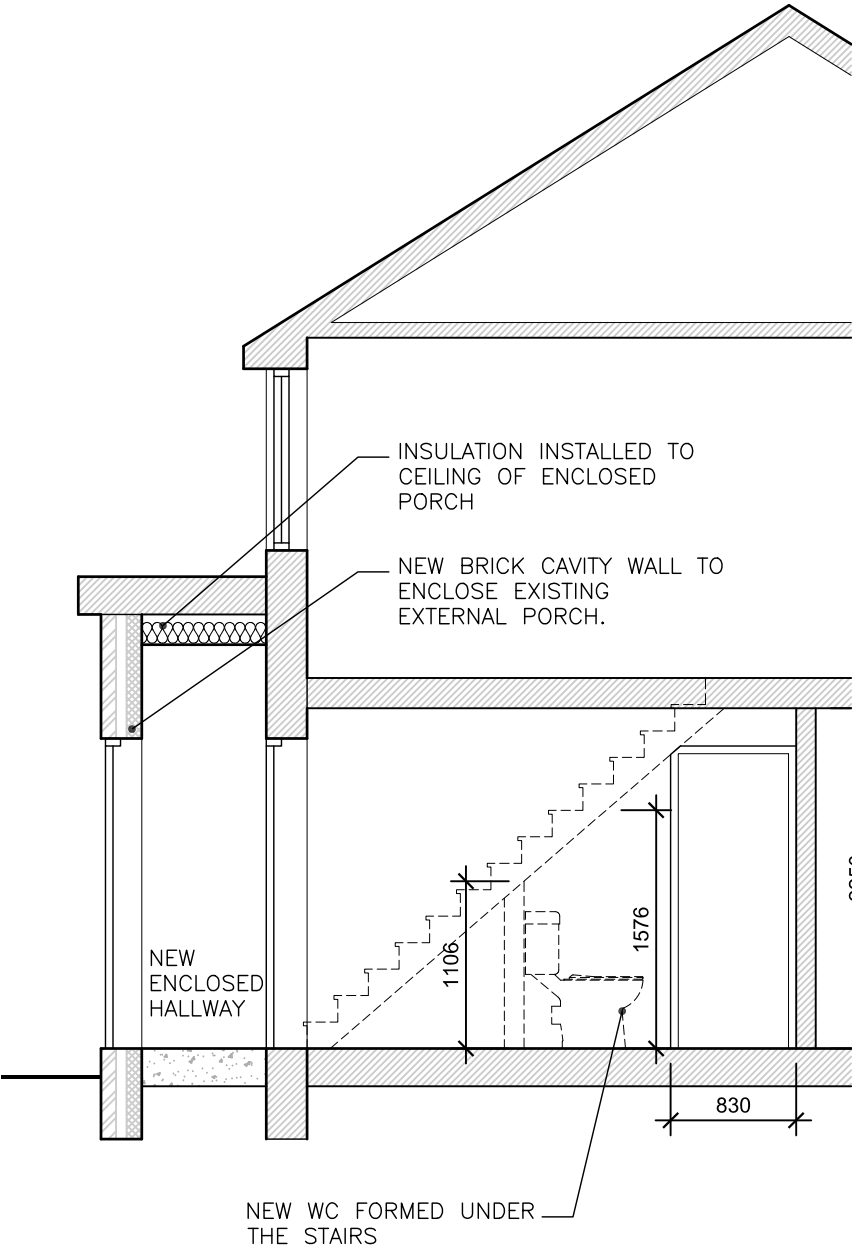

SECTION

Construction staff and operatives must ensure the principal contractor has provided thorough and accurate information on all health and safety aspects relating to the designs identified on this drawing including the review of: • Designers/contractors risk assessments • Method statements • Permit to work • Pre construction information The designers note that the following health and safety risks relating to this drawing have not been eliminated during the design process:						holmearchitecture 17 a Chapelgate · Scholes · Holmfirth · HD9 1SX matt@holmearchitecture.com www.holmearchitecture.com 07975977532 All dimensions to be verified on site, and the Architect informed of any discrepancy. All drawings and specifications should be read in conjunction with the H&S Plan This drawing is the Property of Holme Architecture Limited © DO NOT SCALE FROM THIS DRAWING	drawn by	checked by	date	scale @ A3	PROPOSED FRONT ELEVATION AND SECTION <table><tr><th>project number</th><th>drawing number</th><th>revision</th></tr><tr><td>086</td><td>310</td><td></td></tr></table>			project number	drawing number	revision	086	310	
	project number	drawing number	revision																
	086	310																	
							MC	MC	15.11.23	1:50									
						3 HOLMFIELD AVENUE, CLAYTON WEST													
						FRONT EXTENSION AND NEW WC													

cad reference: D:\02 Projects\086 Deans Kitchen Rejig\02 Design\300 Elevations\086_310 Proposed Elevations.dwg