


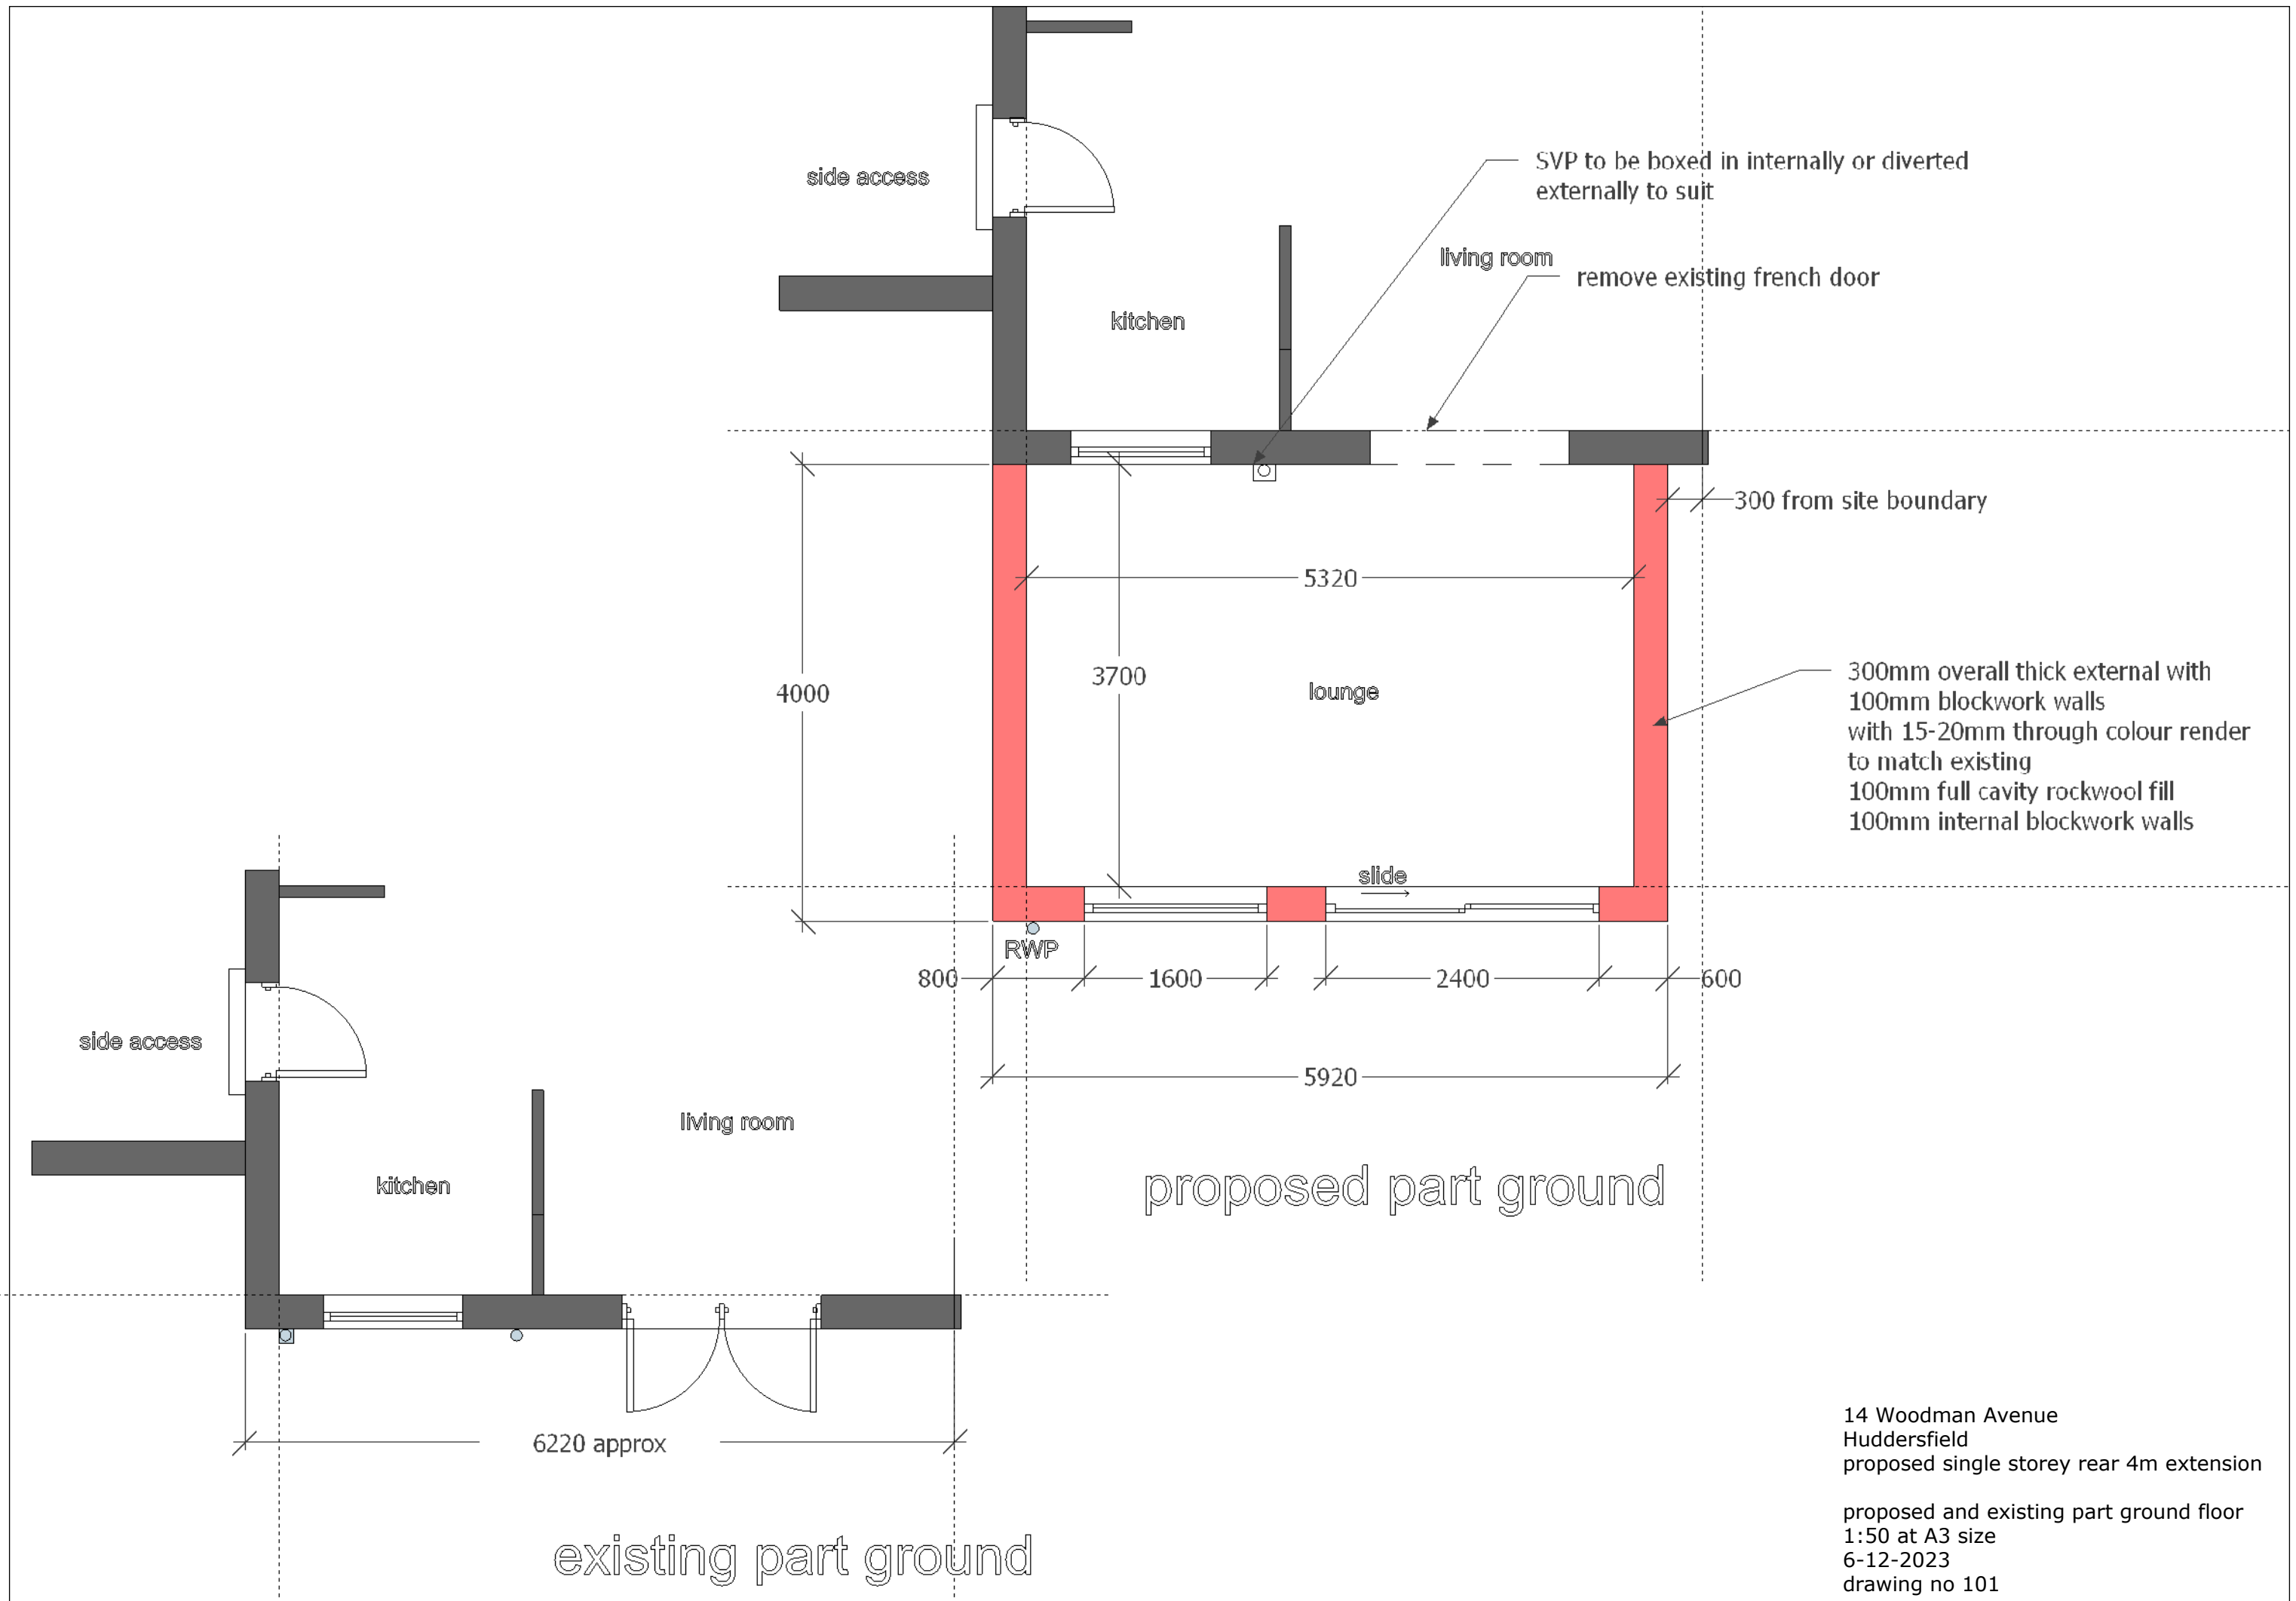

14 Woodman Avenue
Huddersfield
proposed single storey rear 4m extension

proposed and existing part ground floor
1:50 at A3 size
6-12-2023
drawing no 101