NOTE: ALL DIMENSIONS SHOWN ARE PROVISIONAL DIMENSIONS ONLY & SHOULD NOT BE READ AS EXACT MEASUREMENTS.
THESE MAY NEED TO BE ALTERED DUE TO SITE CONSTRAINTS/ INSPECTION
THE DRAWINGS AND DESIGN ARE THE COPYRIGHT OF LDL LTD & SHOULD NOT BE RE-PRODUCED WITHOUT PRIOR PERMISSION

LOCATION PLAN 1:1250

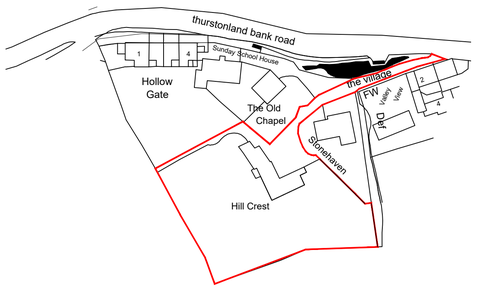

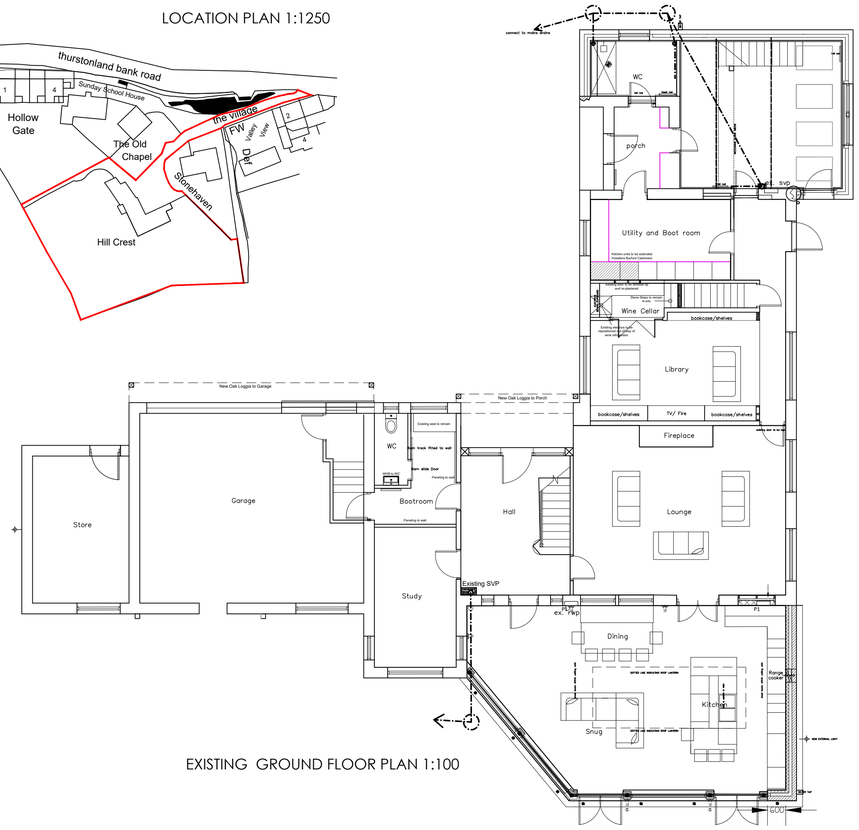

EXISTING GROUND FLOOR PLAN 1:100

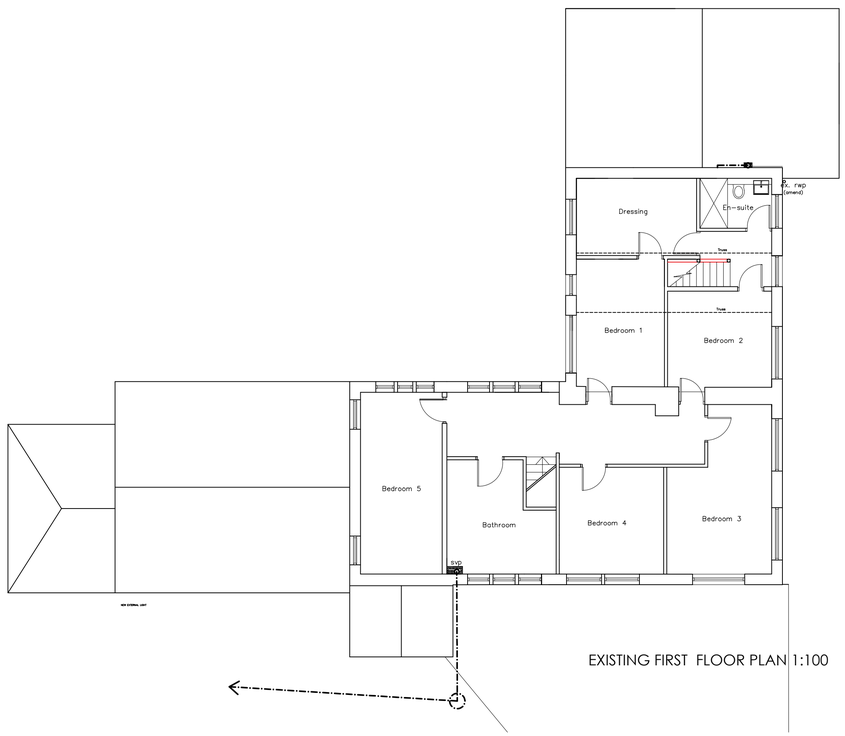

EXISTING FIRST FLOOR PLAN 1:100

SOUTH WEST ELEVATION 1:100

NORTH EAST ELEVATION 1:100

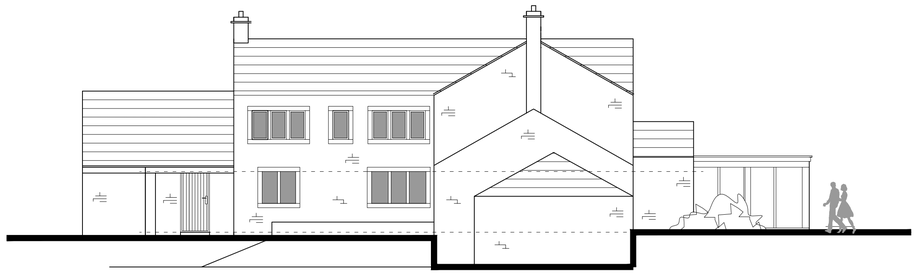

NORTH WEST ELEVATION 1:100

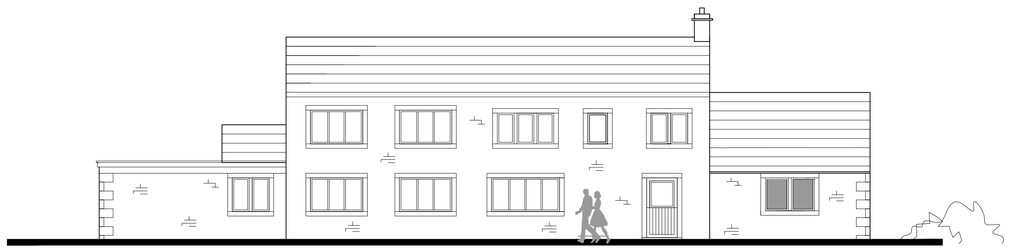

SOUTH EAST ELEVATION 1:100

DRAWING DESCRIPTION
PLANS & ELEVATIONS AS EXISTING

JOB TITLE
Hillcrest
the village
Thurstonland

CLIENT
MR AND MRS LANE

DRAWN BY	SCALE 1:100 @ A1	
DATE SEPT 2023	DRAWING NO. 2008-00-01	REVISION .
CHECKED		

L'ARCHE DEVELOPMENTS
L'Arche Developments (Yorkshire) Ltd
12 Manor Road
Farnley Tyas
HD4 6UL
mail@larchedevelopments.co.uk
Company Reg:01455364 VATReg: 141626355