




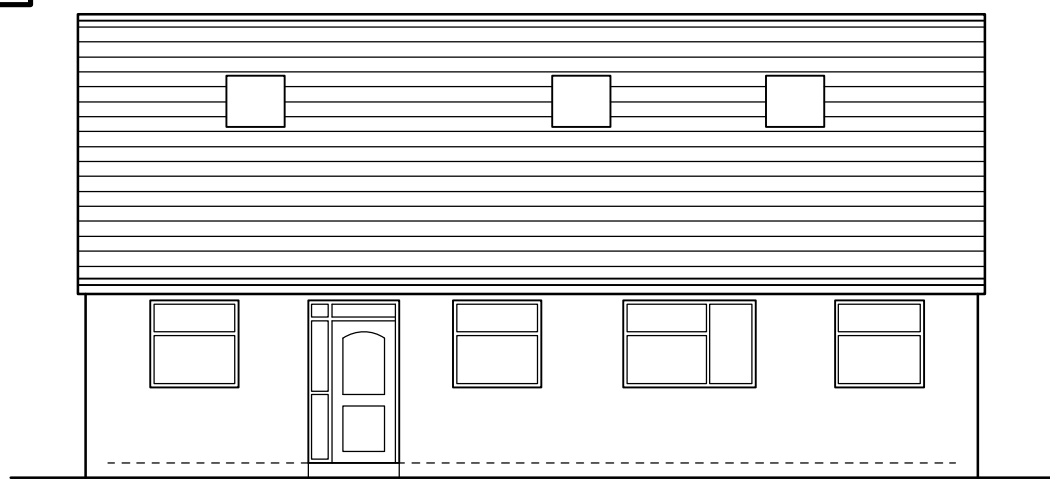


Existing front/west facing elevation (1:100)

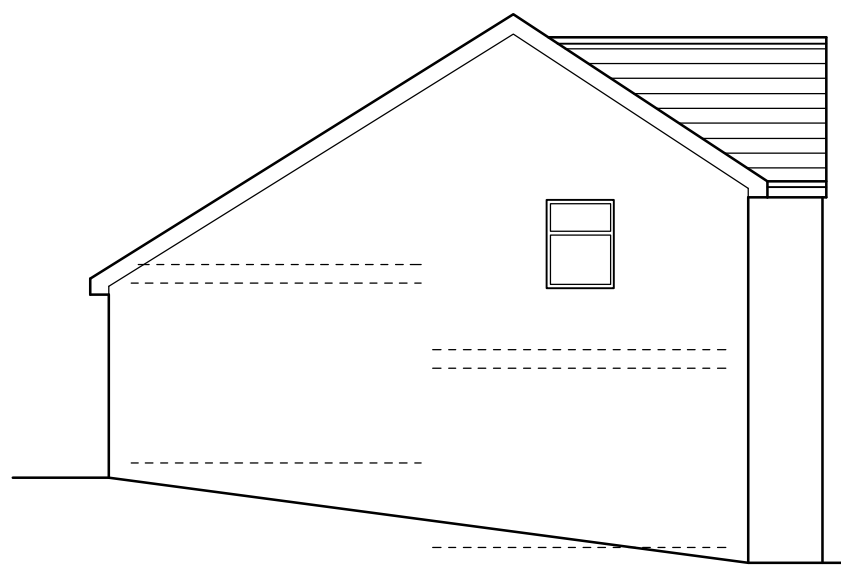


Existing side/south facing elevation (1:100)

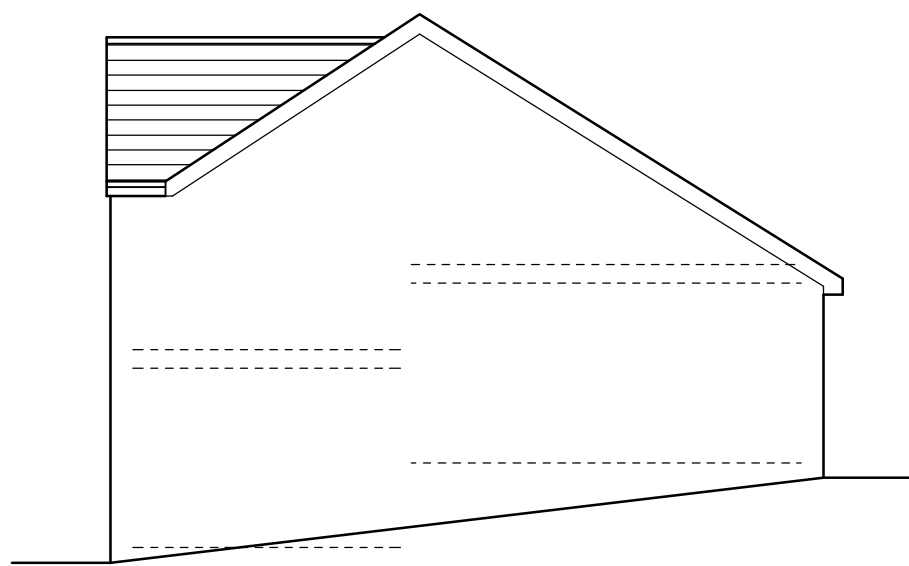


Existing side/north facing elevation (1:100)

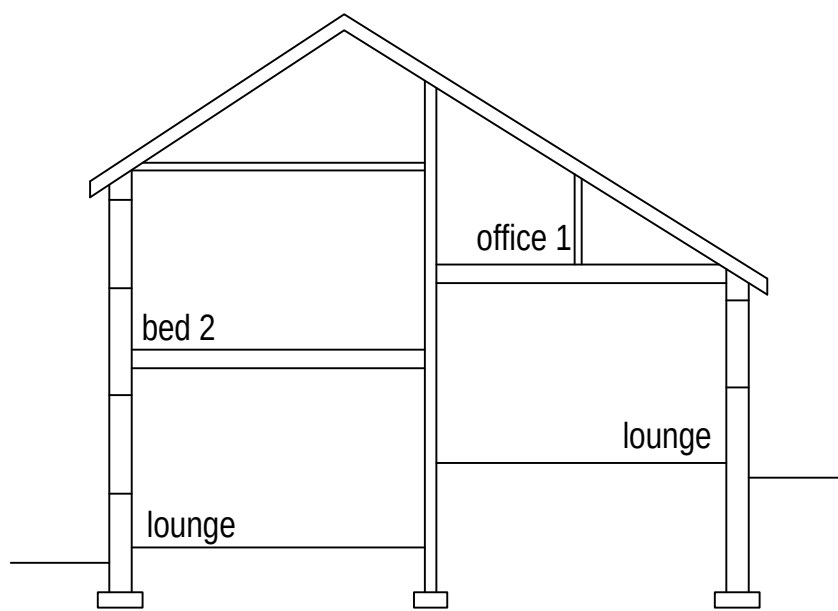


Existing cross section (1:100)

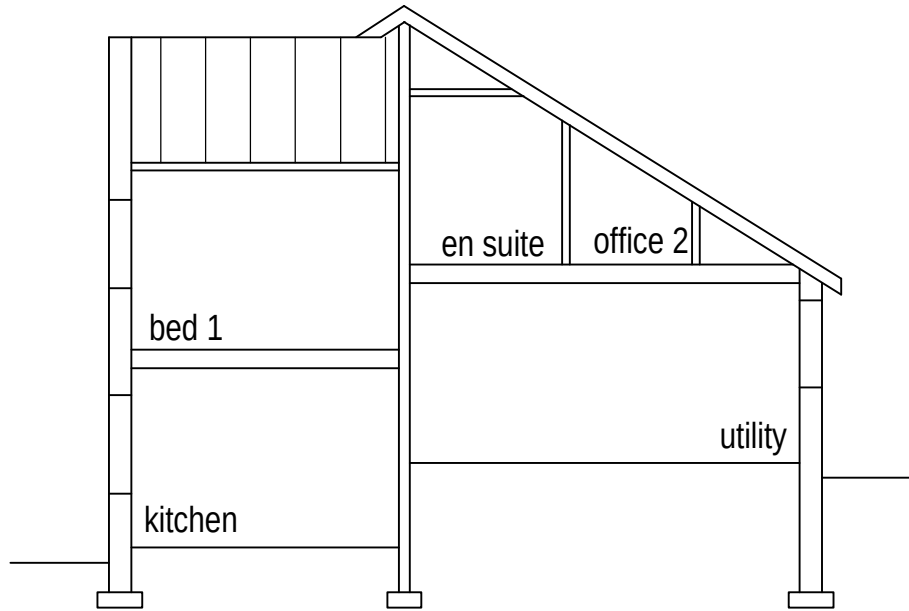


Existing cross section (1:100)

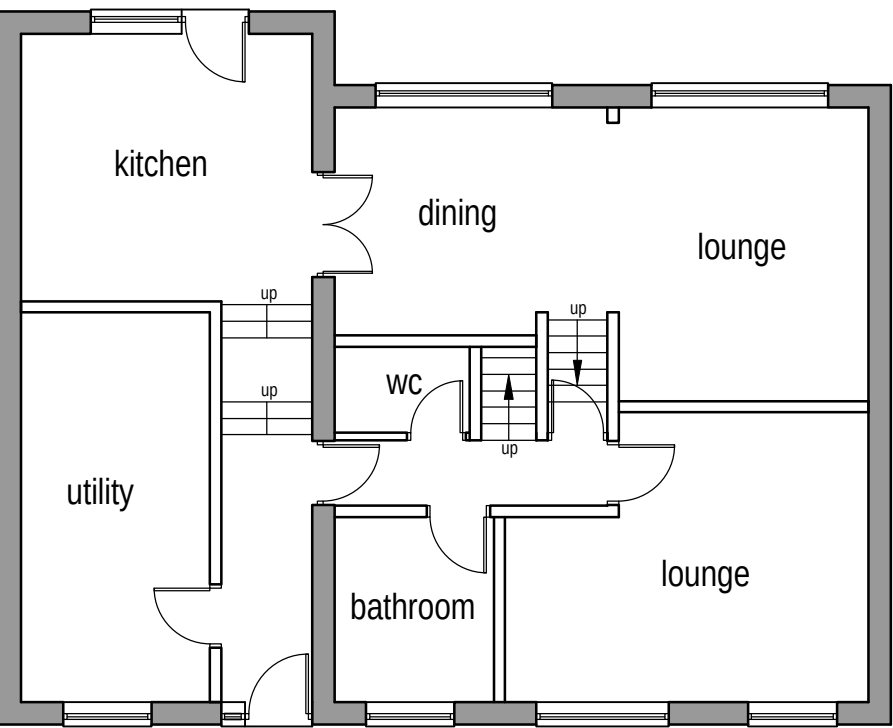


Existing ground floor layout (1:100)

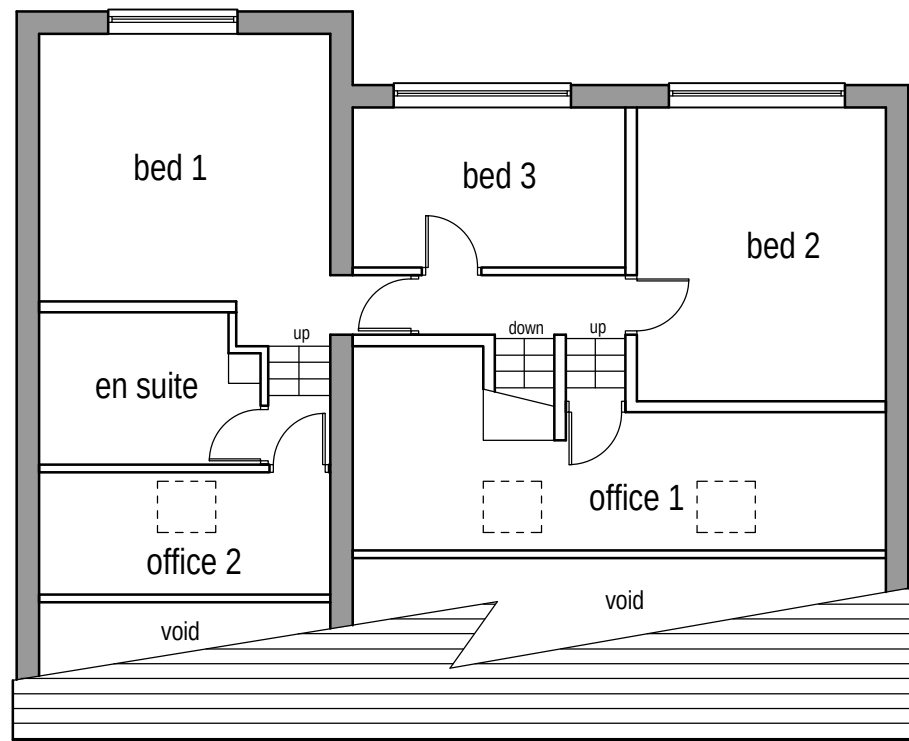


Existing first floor layout (1:100)

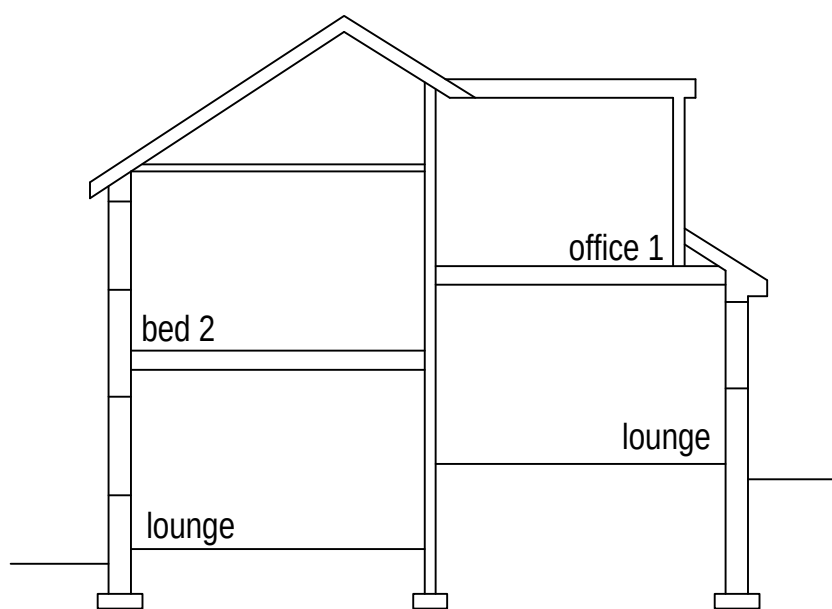


Proposed cross section (1:100)

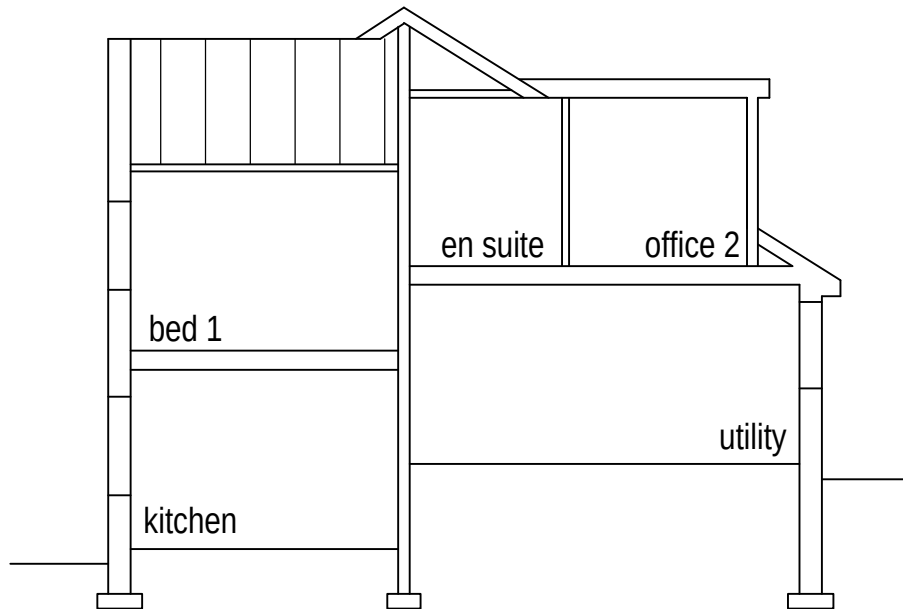


Proposed cross section (1:100)

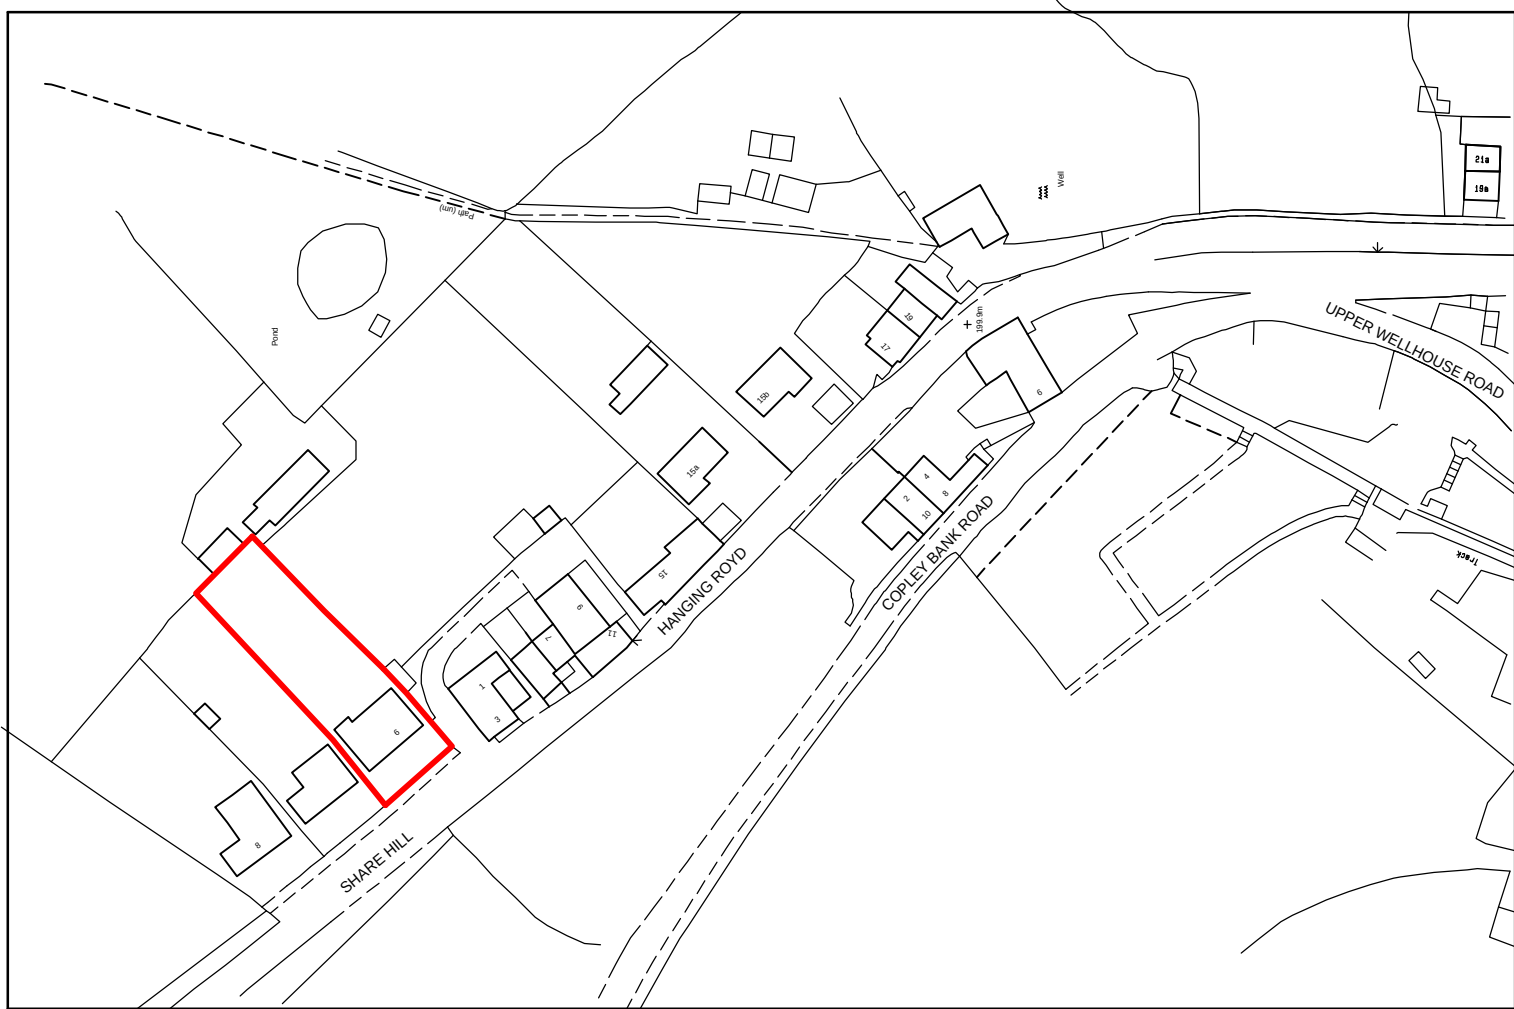


Location plan (1:1250)

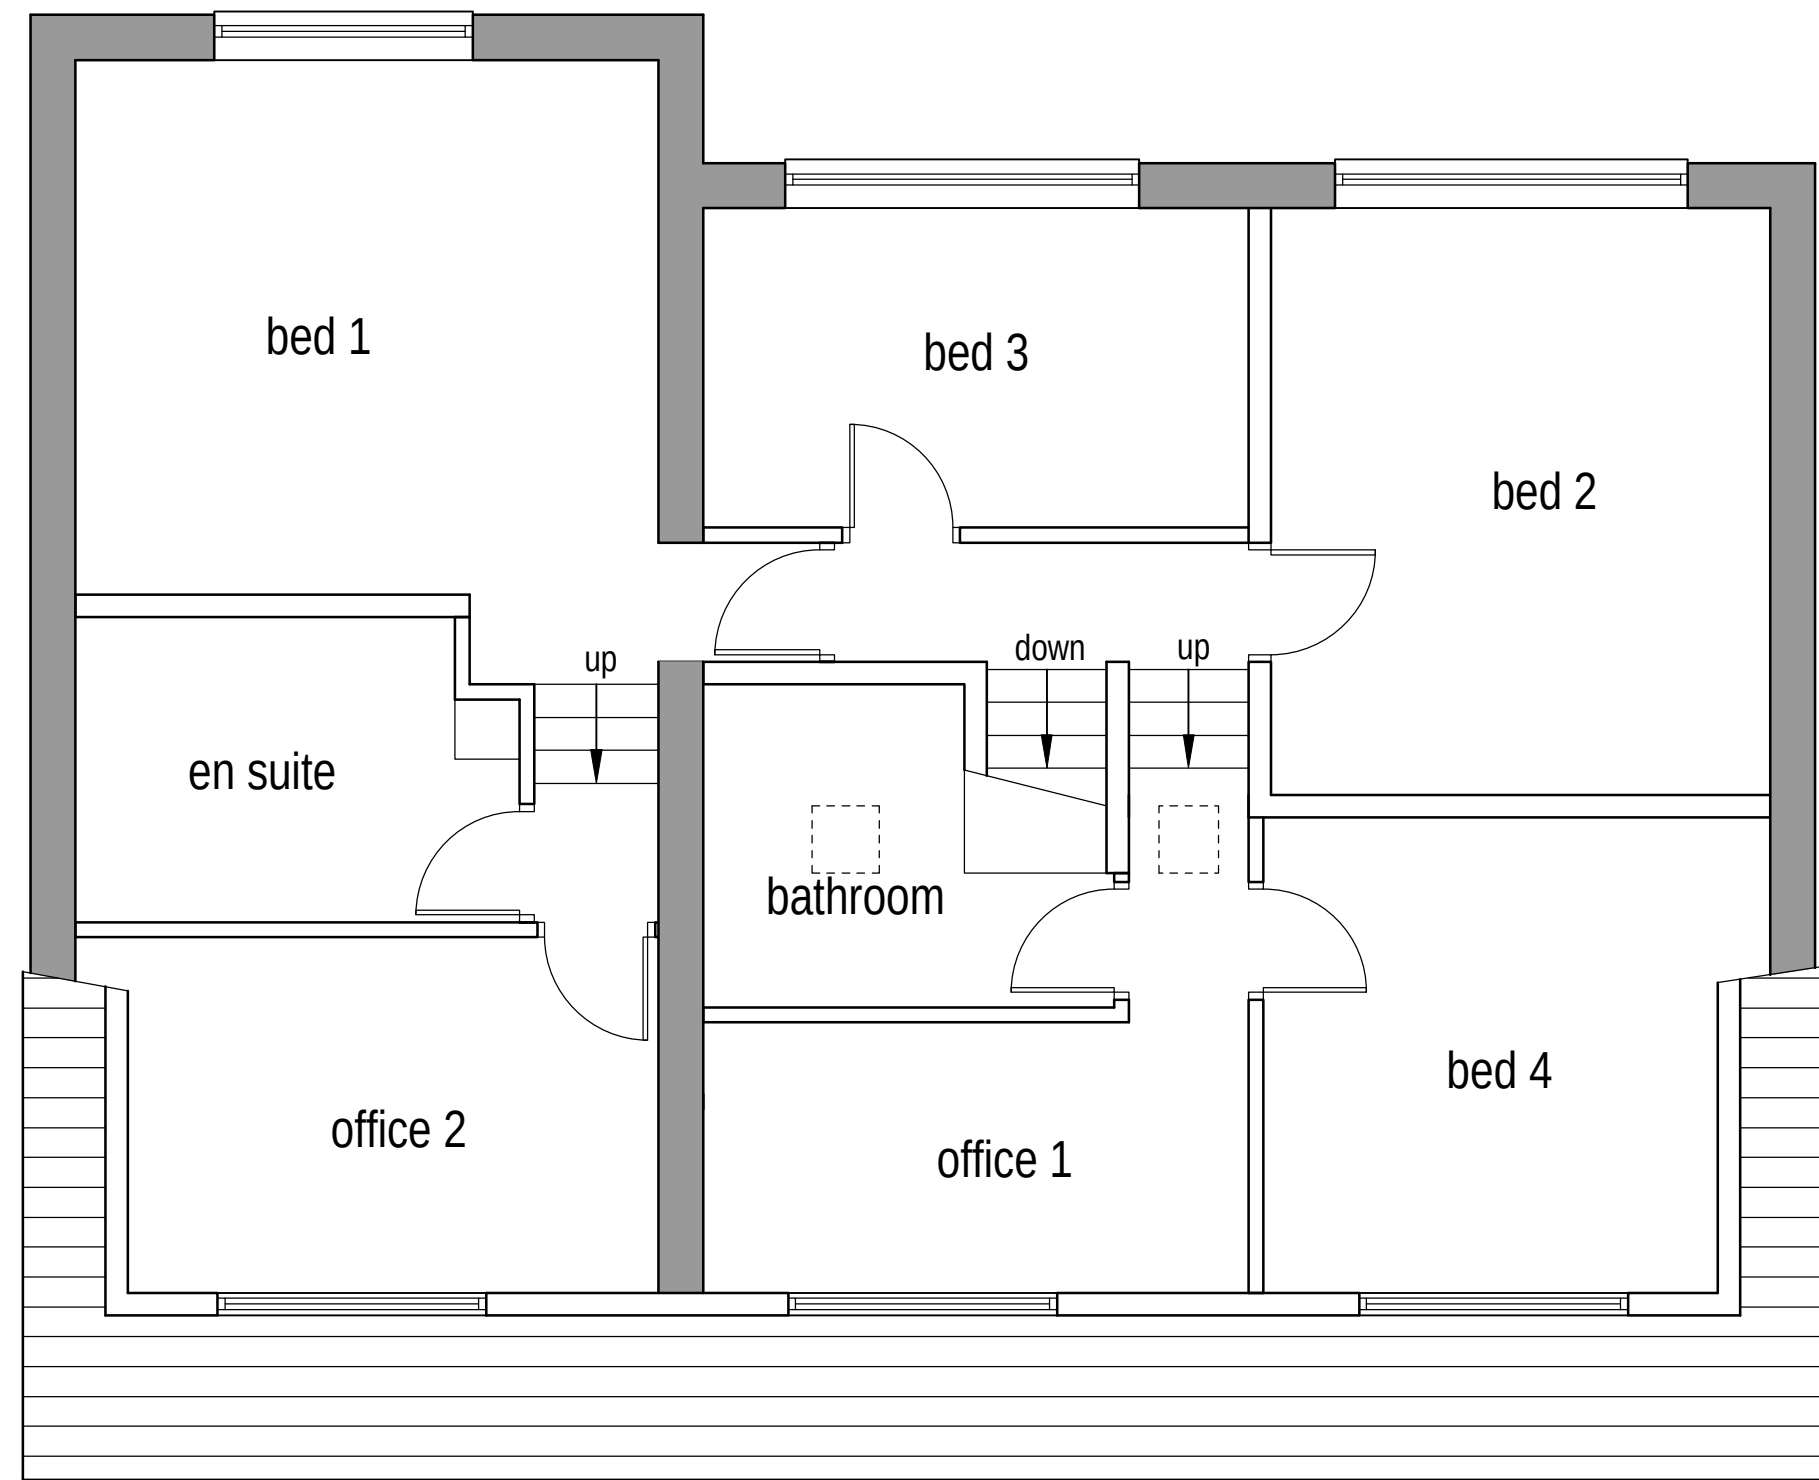


Proposed first floor layout (1:50)

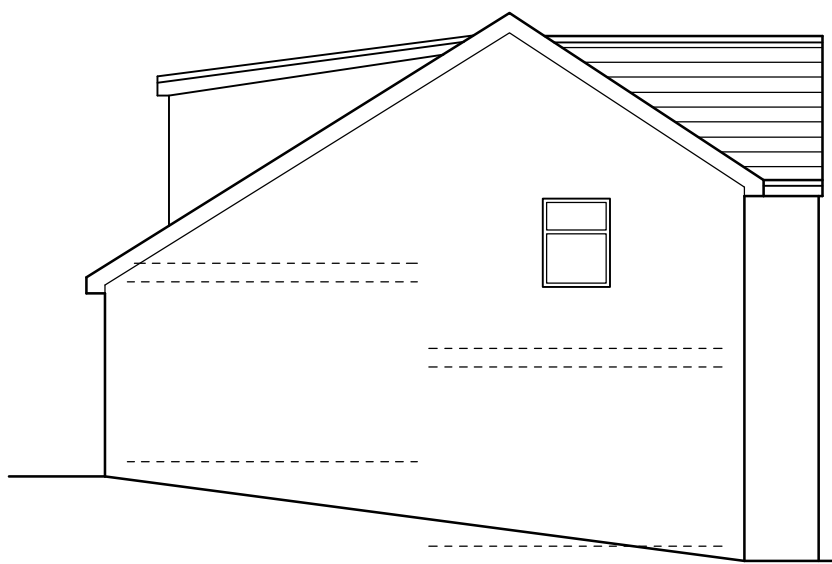


Proposed side/south facing elevation (1:100)

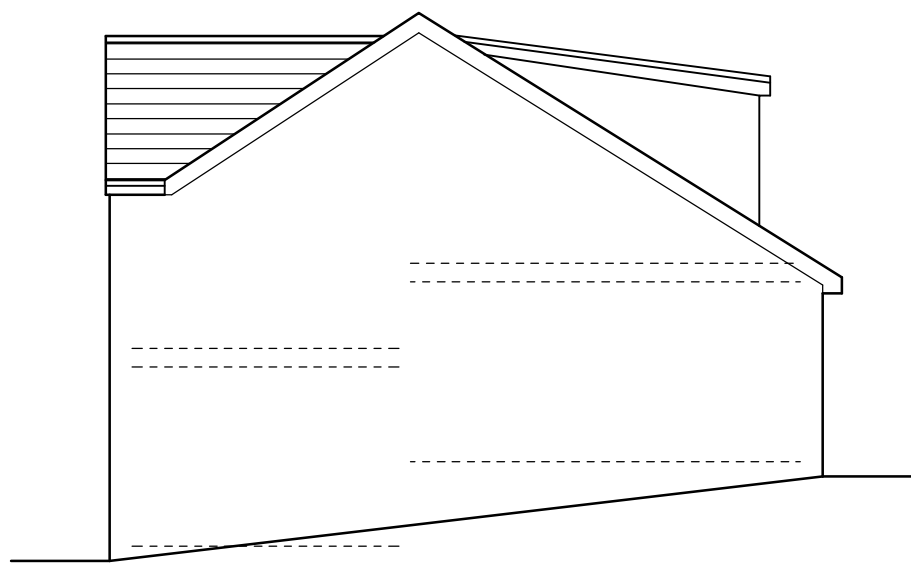

Proposed side/north facing elevation (1:100)

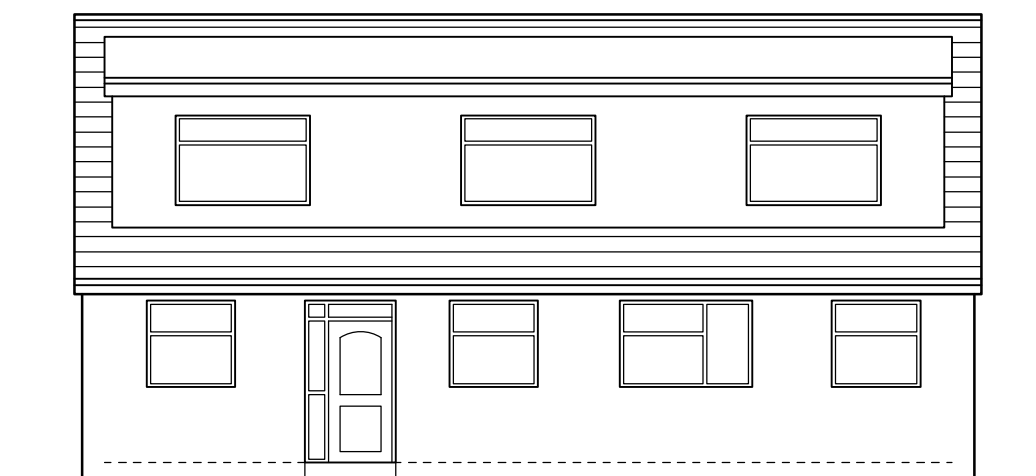

Proposed front/west facing elevation (1:100)

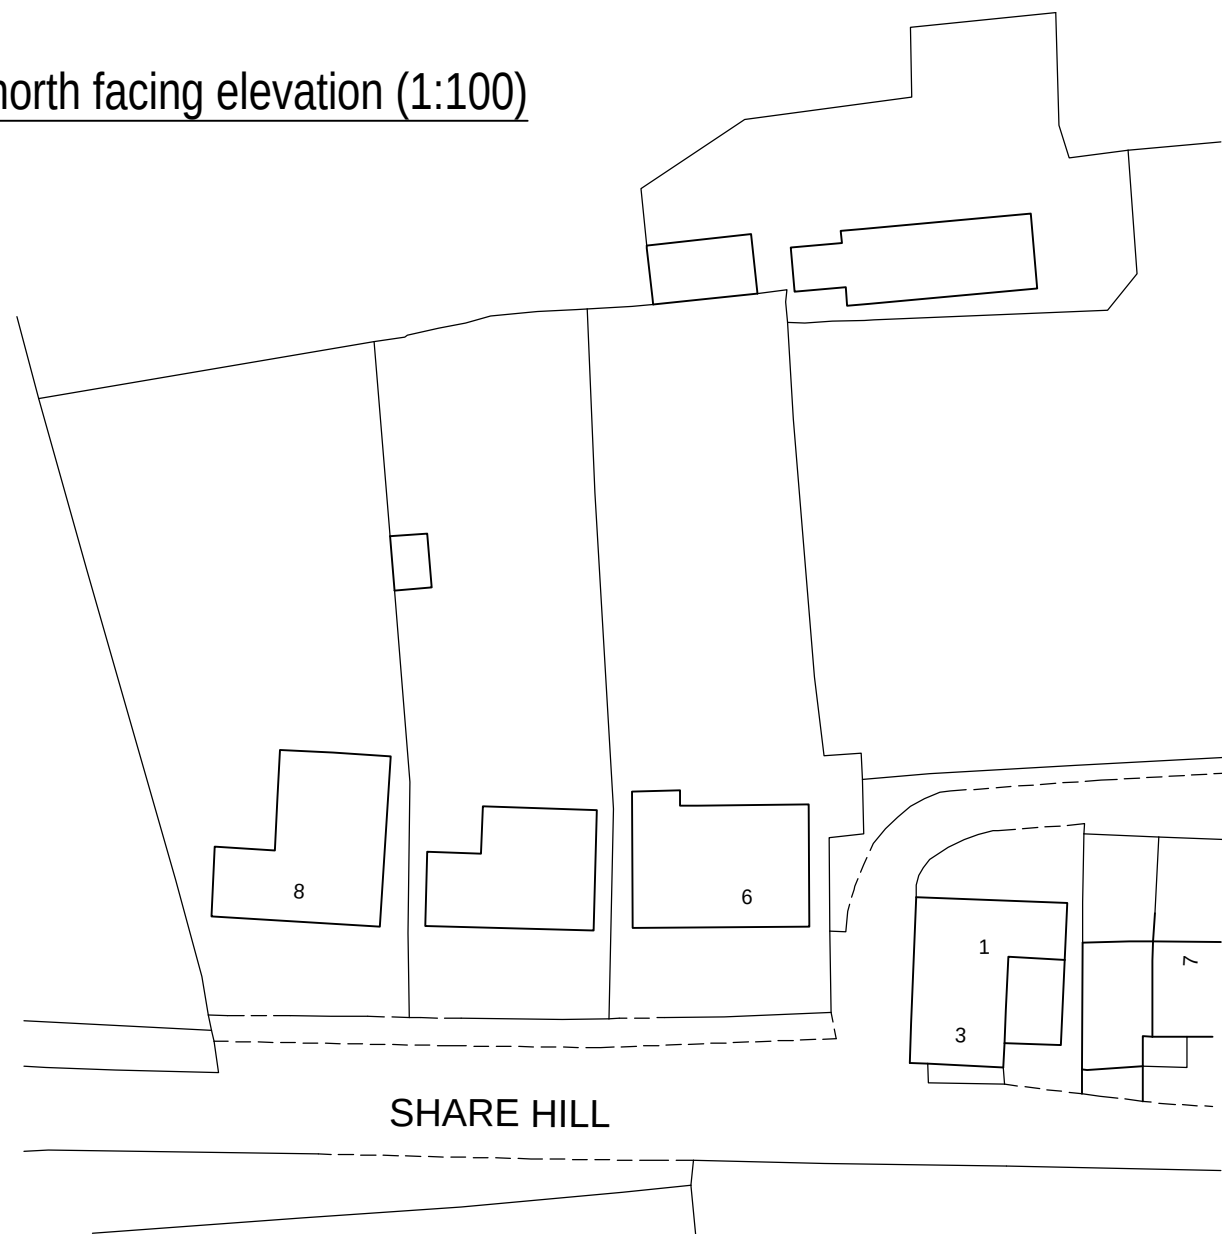

Block plan (1:500)



Colne Valley Design
8 Meadow Lane
Slaithwaite
Huddersfield HD7 5EX

Tel: 01484 842097
Mobile: 07867 803312
E-mail: mitchell@sbohomes.co.uk

Proprietor: S.A. Mitchell (A/CIOB)

Project
Proposed dormer extension.

For
Mr & Mrs J Posner.

Address
6 Share Hill
Golcar
HD7 4JQ.

Title
Planning Drawing.

Job No.
23 J 40.

Drawing number
01.

Date
Oct 2023.