



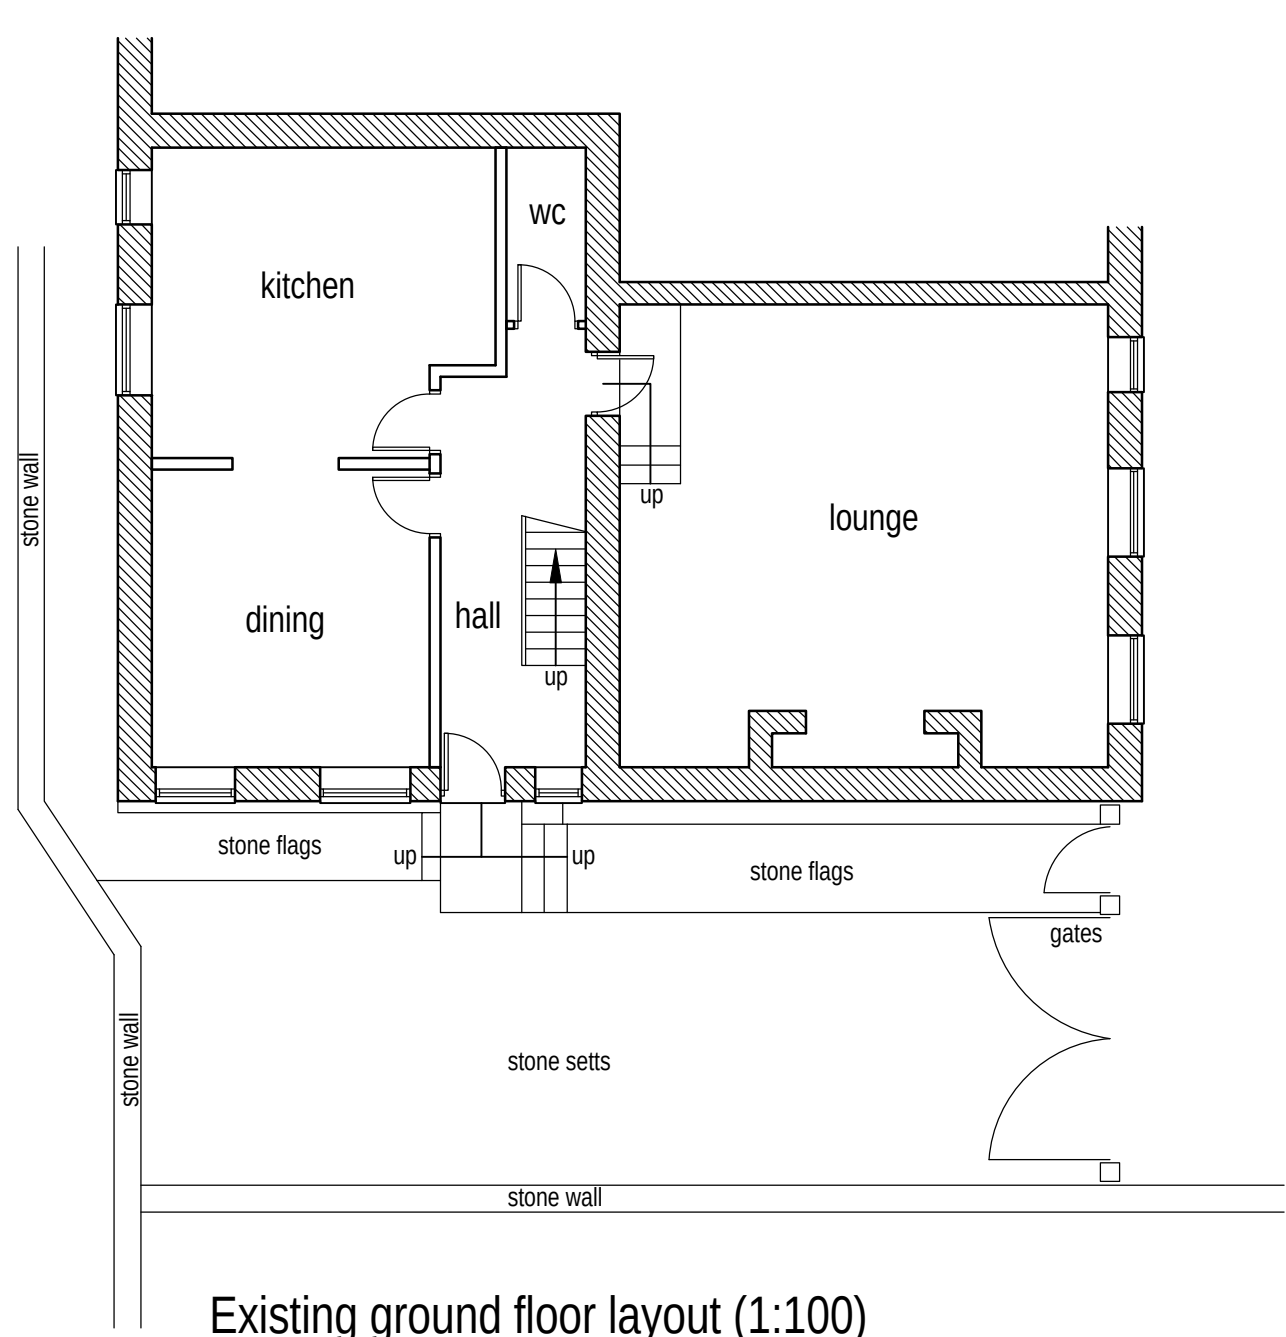


Existing ground floor layout (1:100)




Existing front/south facing elevation (1:100)

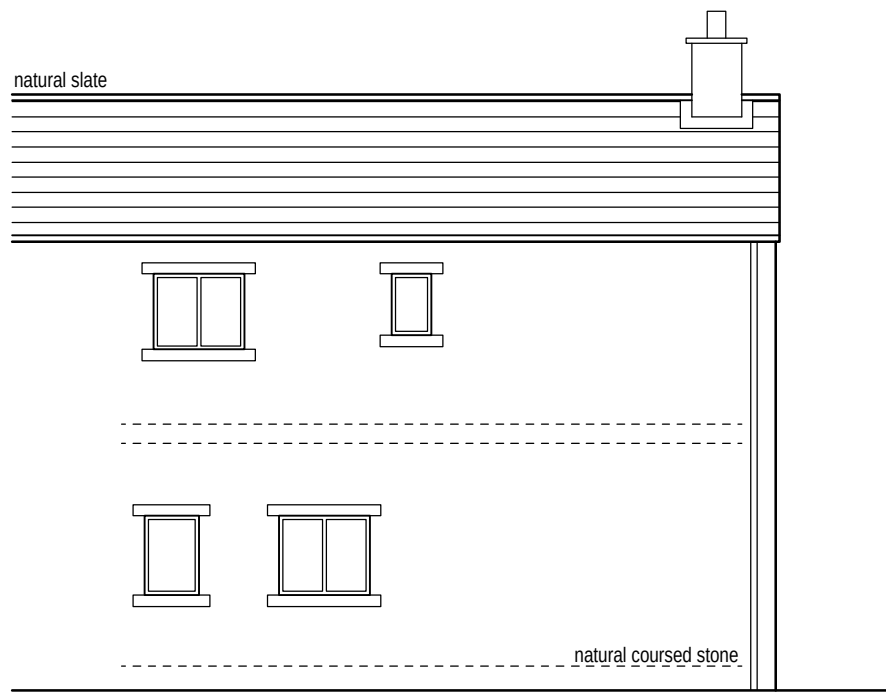

Existing side/west facing elevation (1:100)

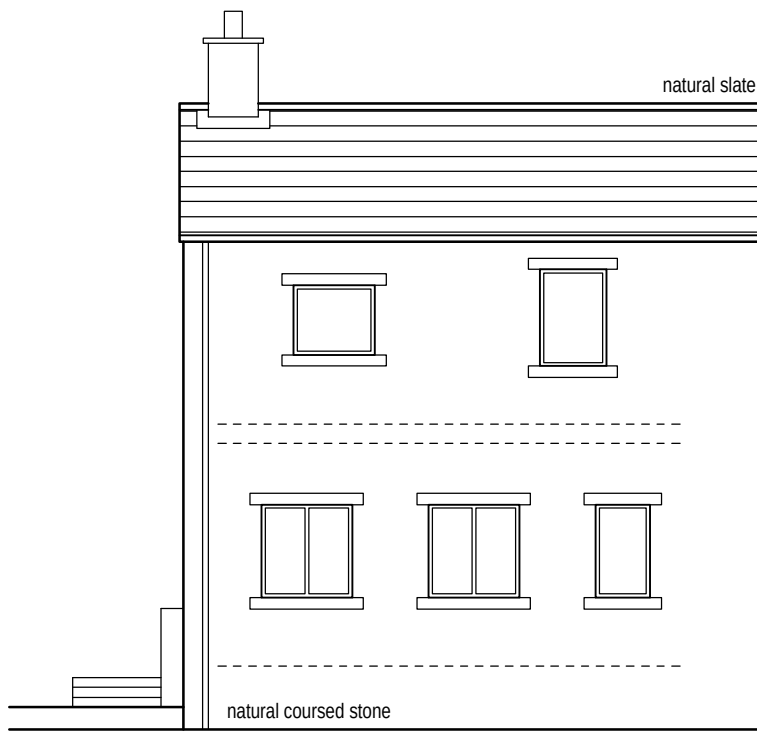


Existing side/east facing elevation (1:100)

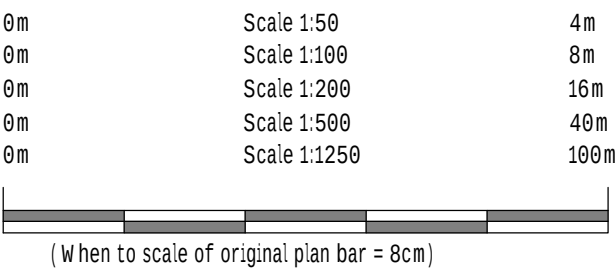


- Notes:
1. Setting out to be the responsibility of contractor.
 2. Contractor to pay particular attention to pitch of roof and headroom at stairs.
 3. Any discrepancies to be reported to Colne Valley Design.




Proposed front/south facing elevation (1:100)

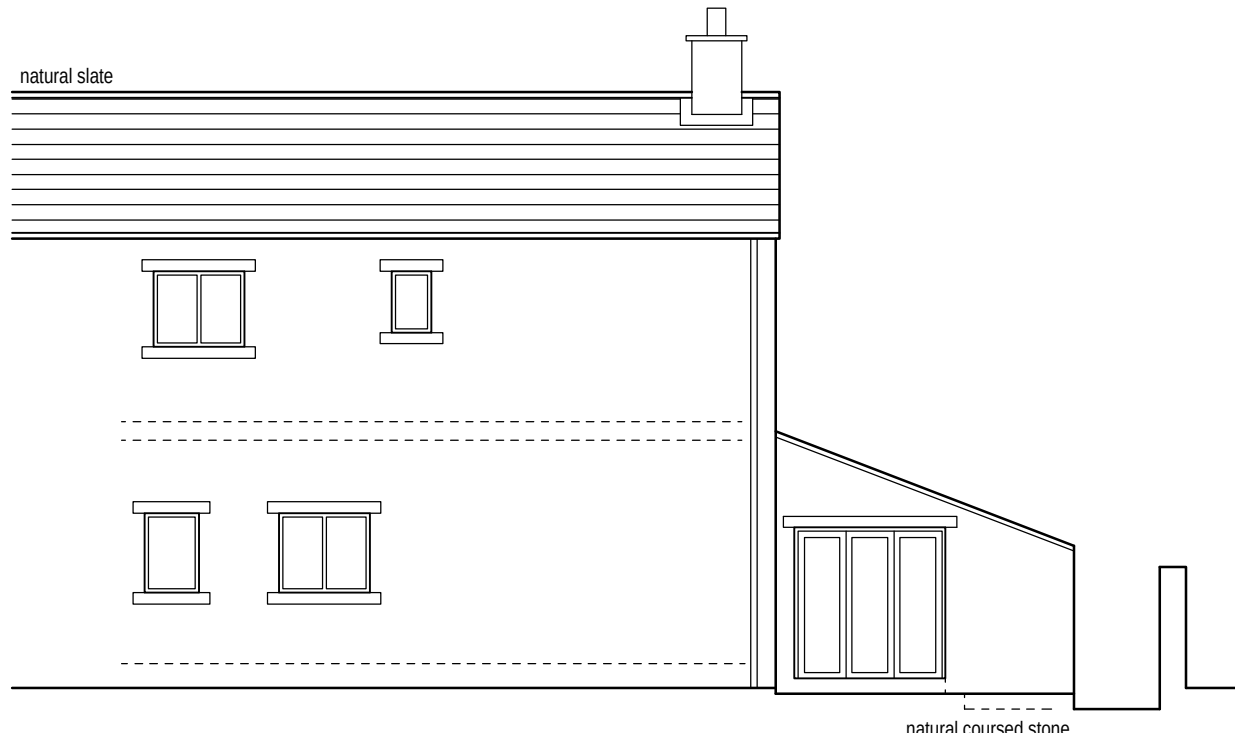


Proposed side/west facing elevation (1:100)

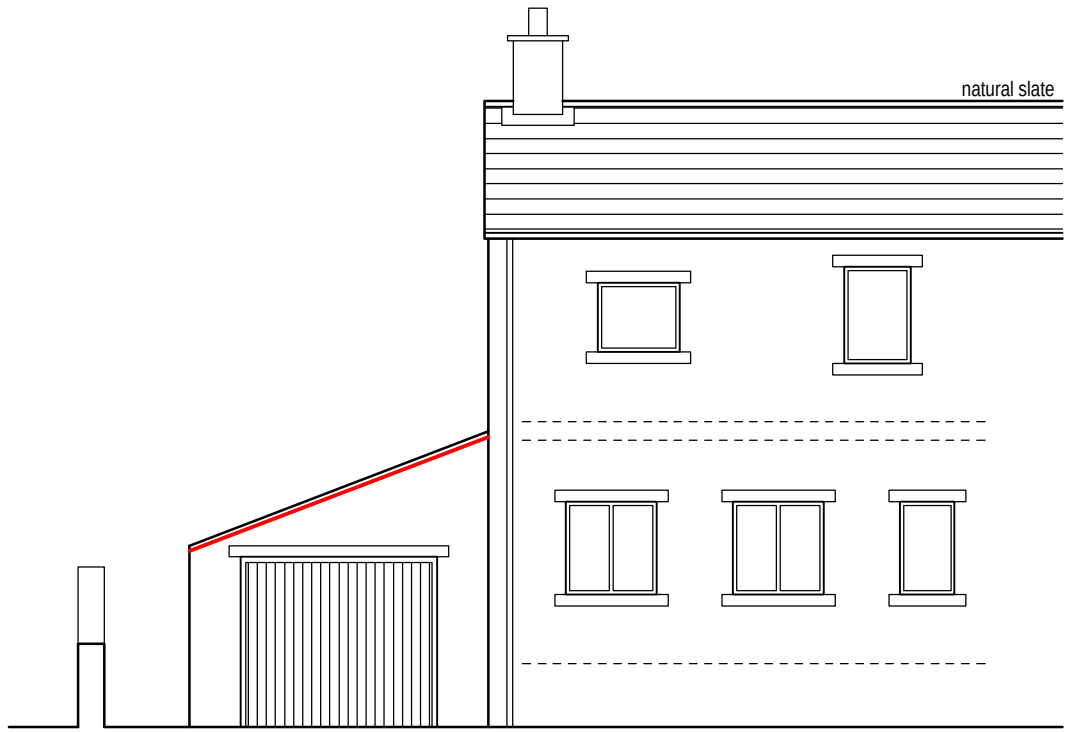

Proposed side/east facing elevation (1:100)

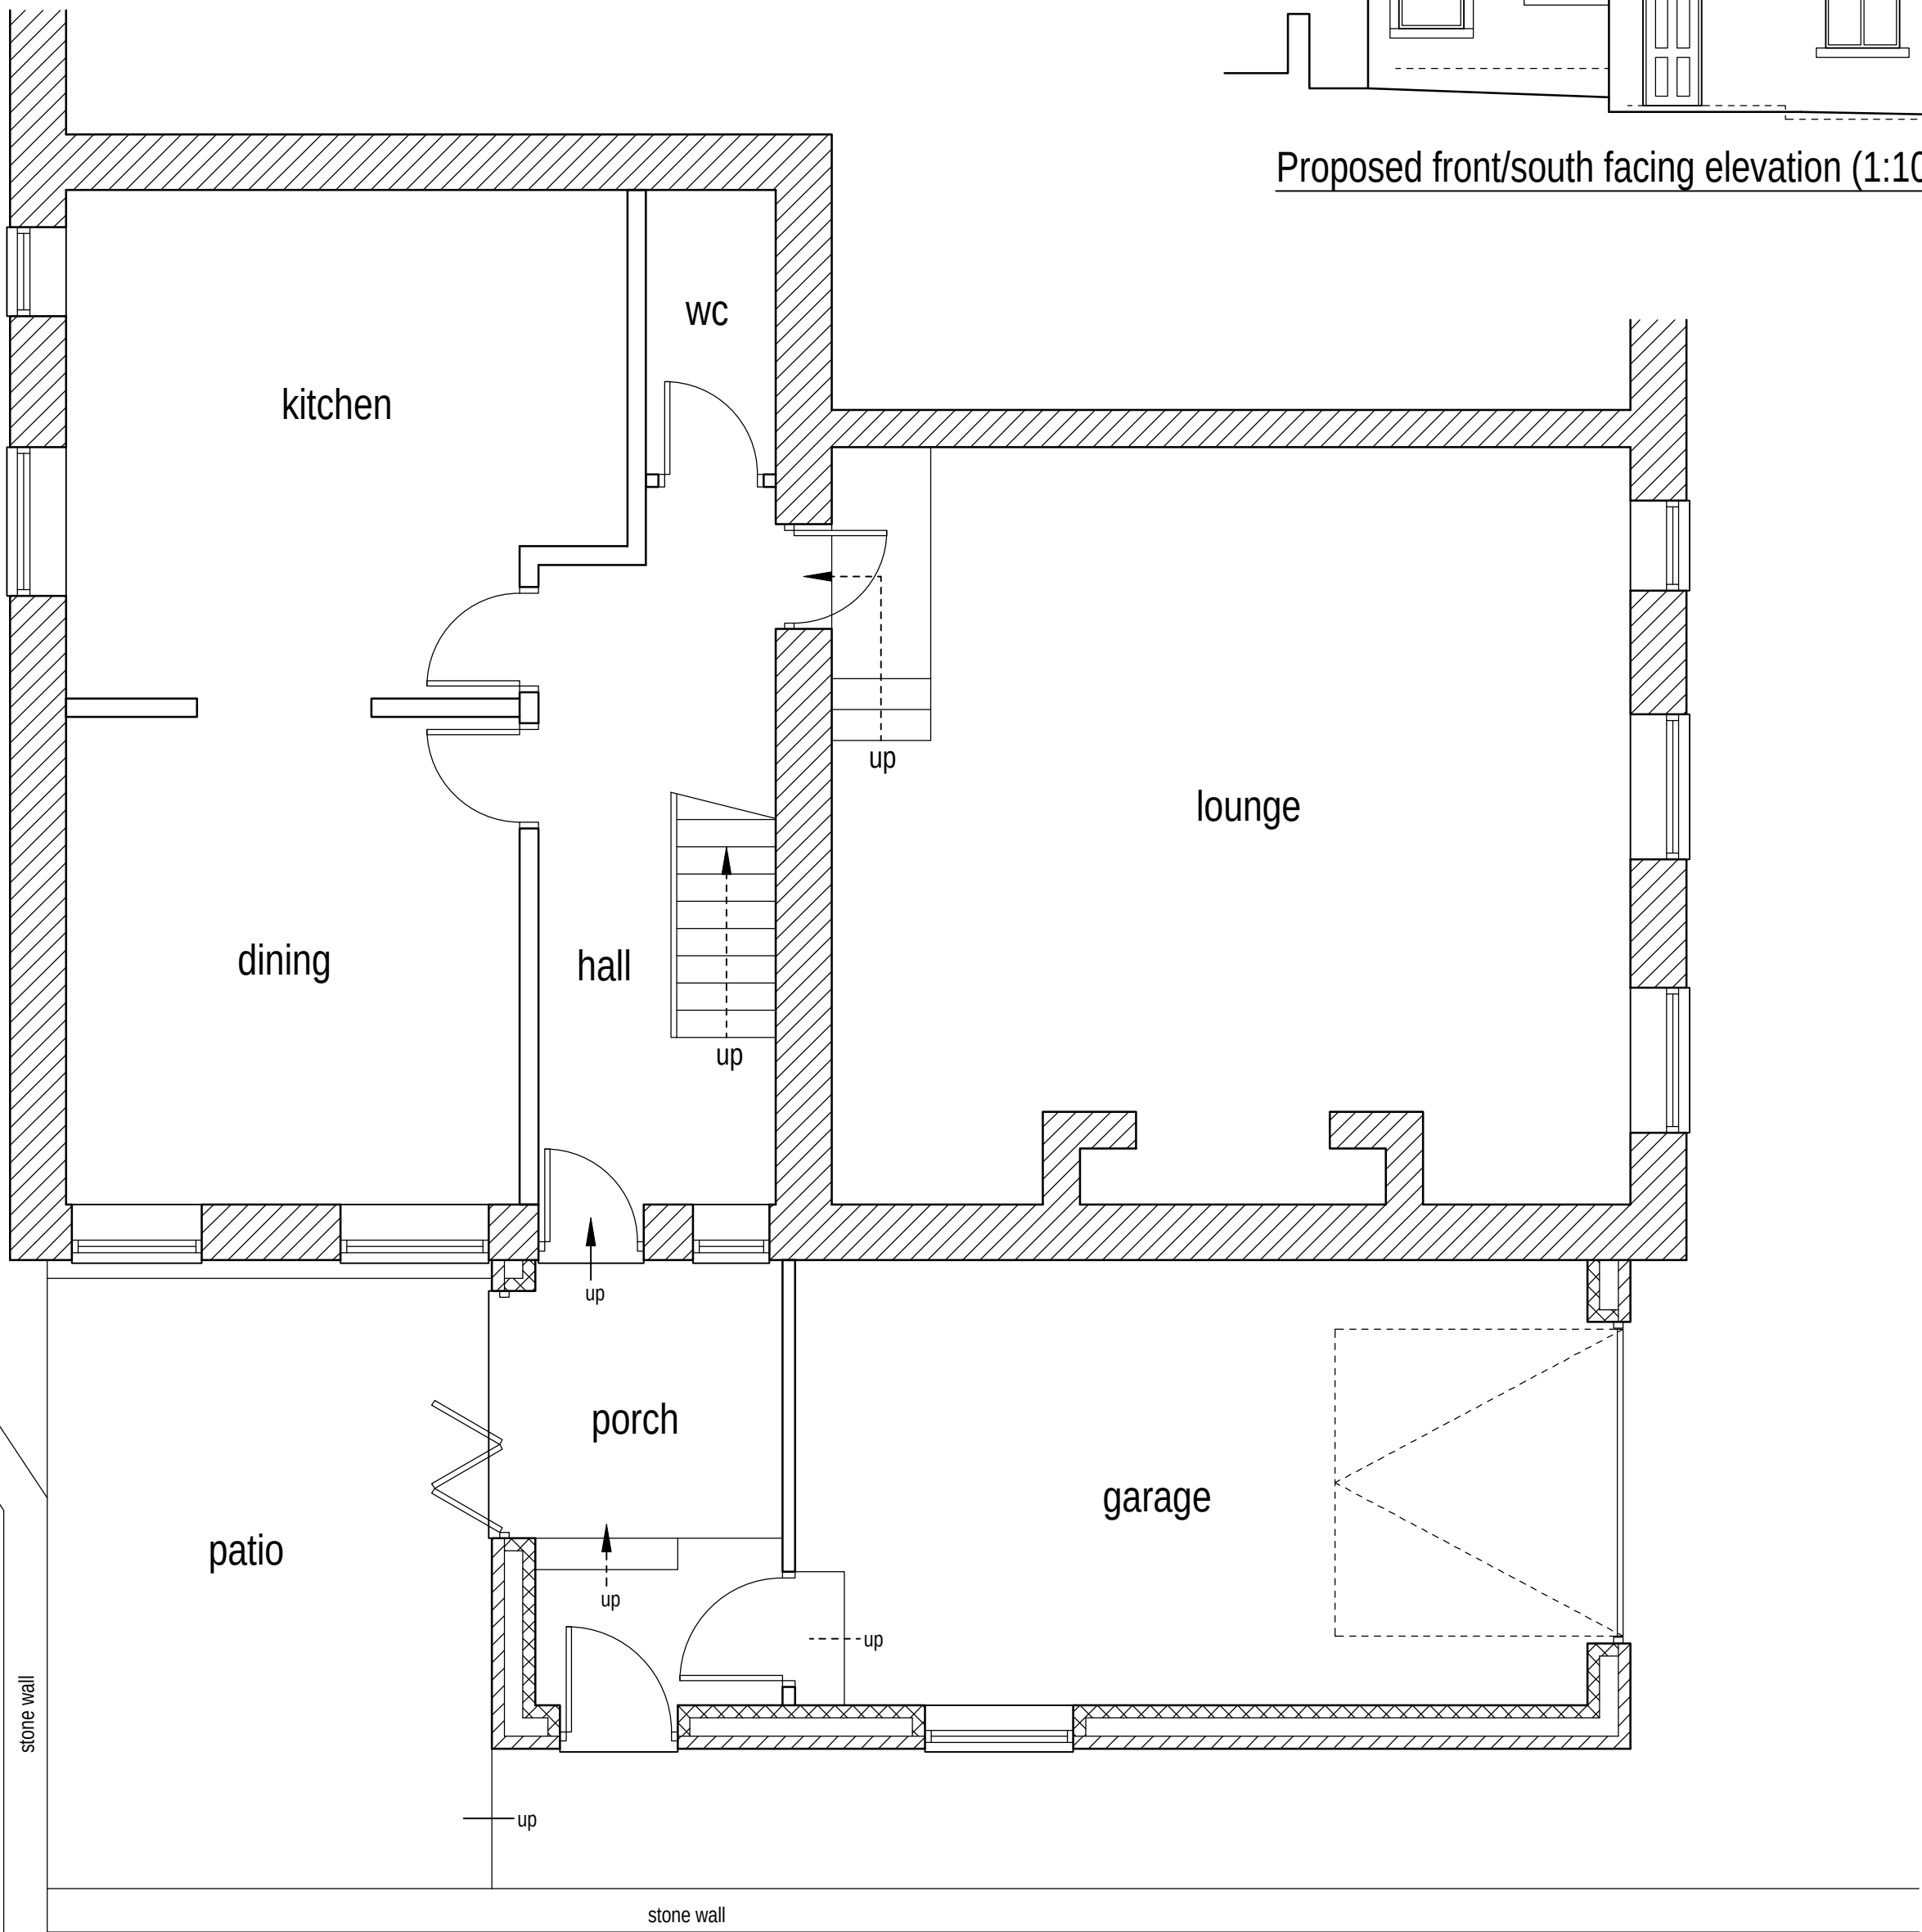

Proposed ground floor layout (1:50)

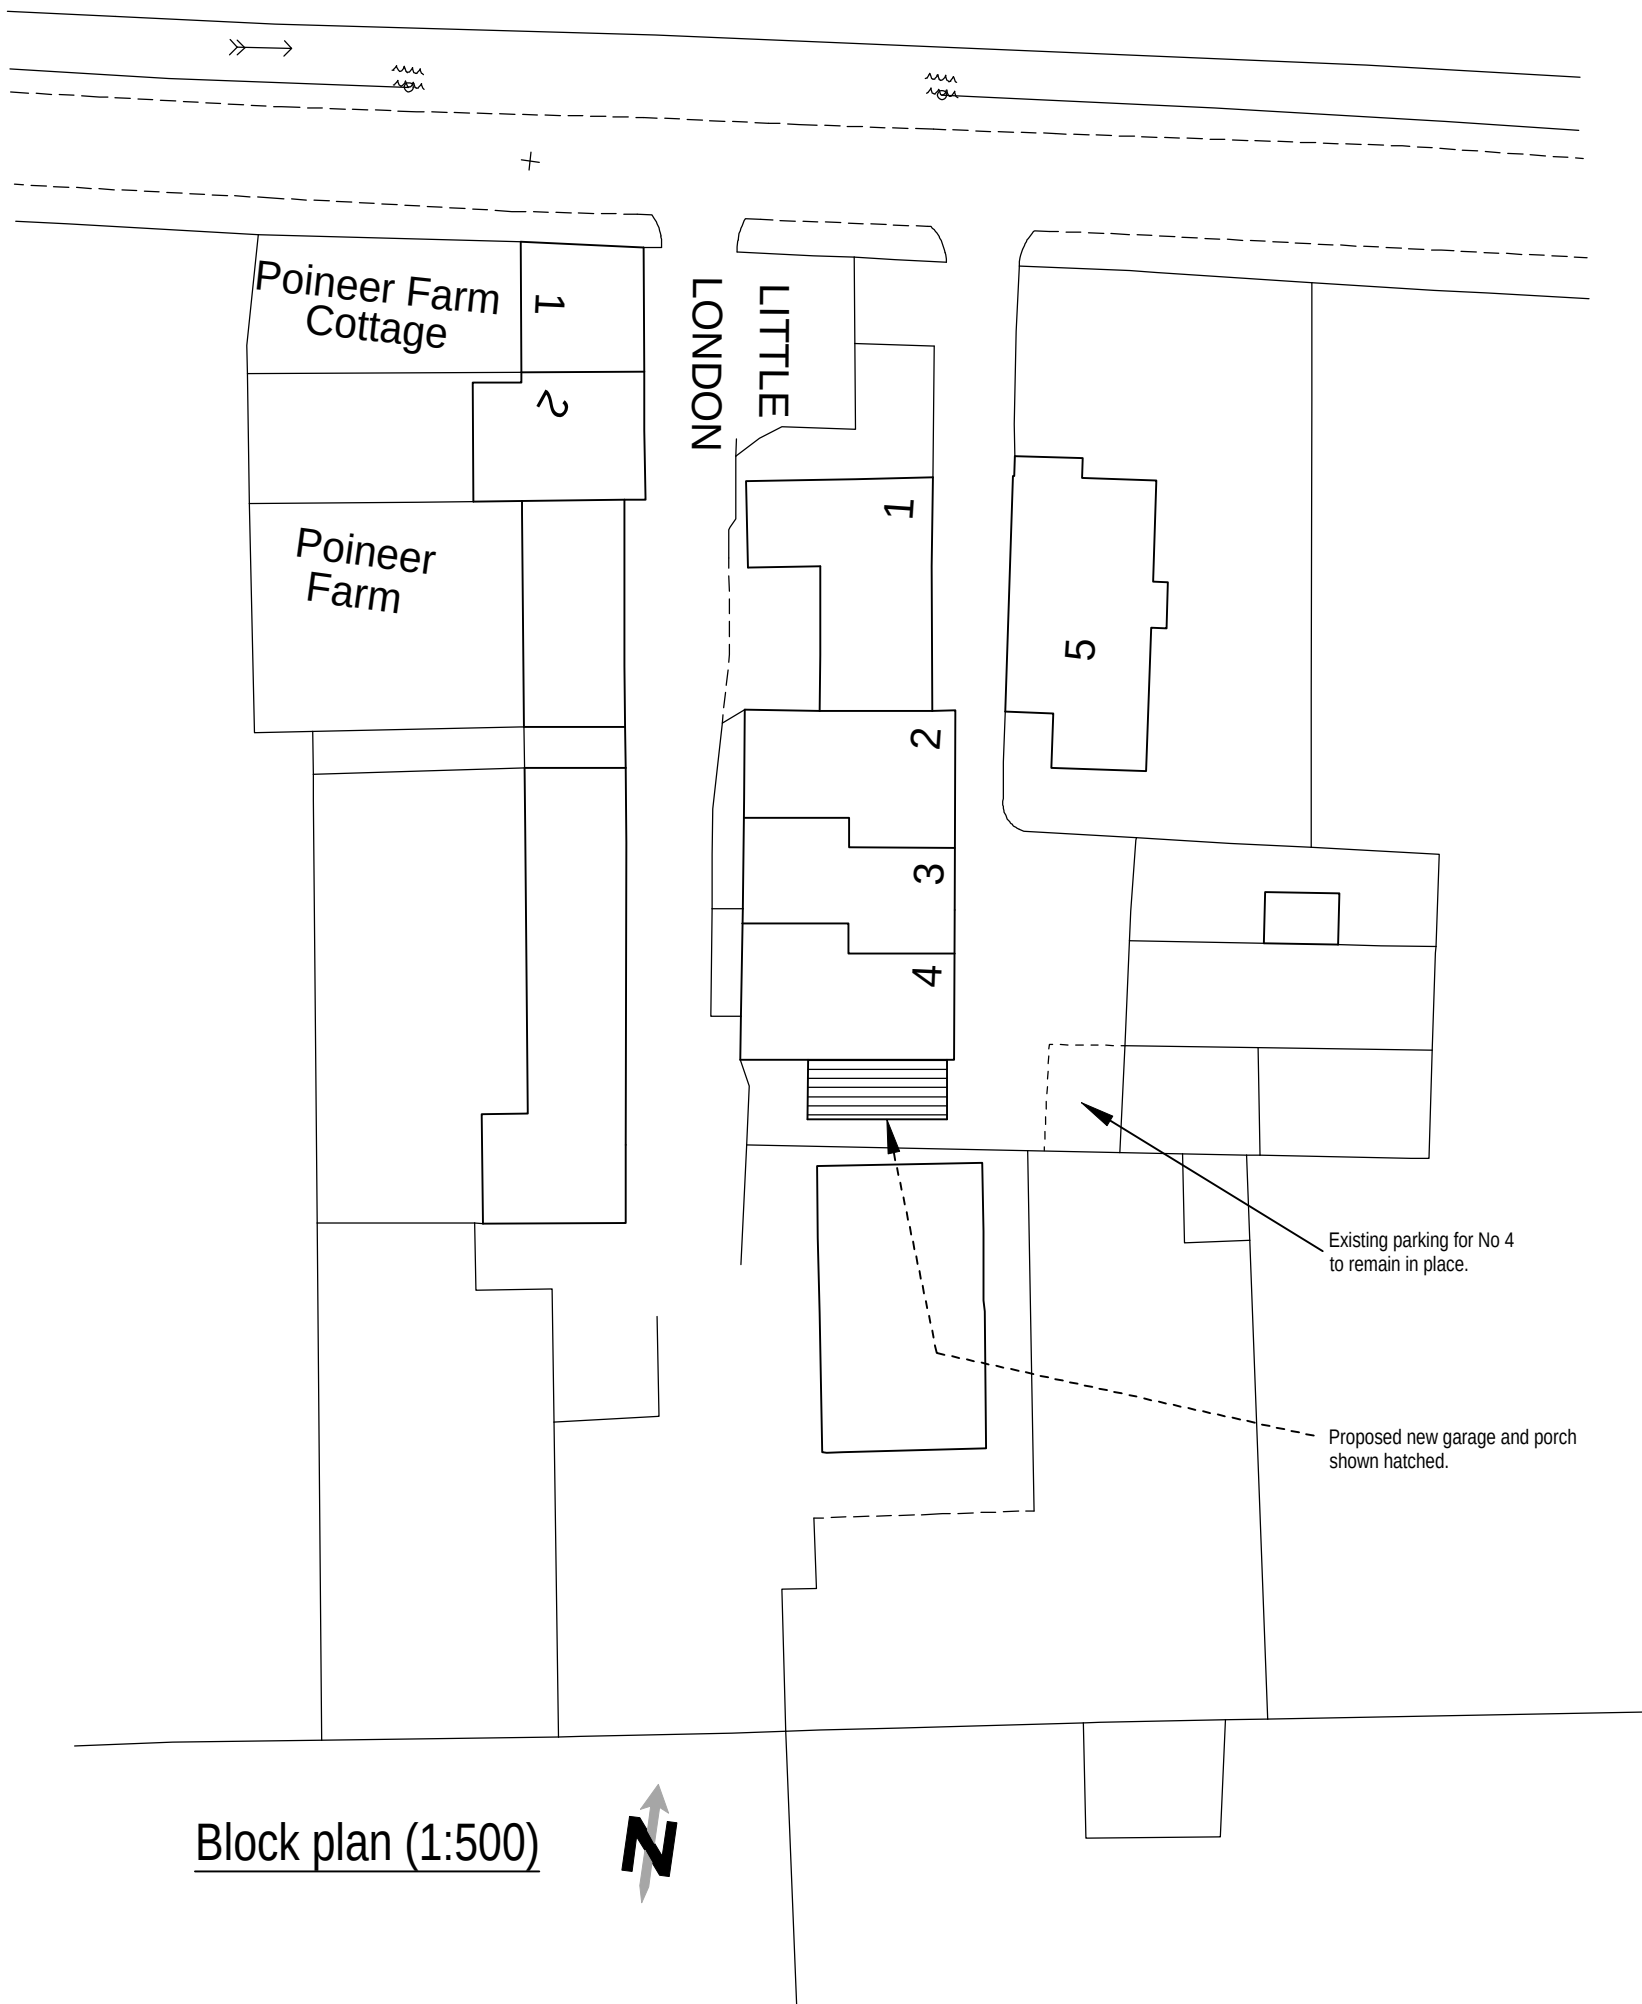

Block plan (1:500)

Rev A 05/01/2024 Existing parking indicated.



Colne Valley Design
8 Meadow Lane
Slaithwaite
Huddersfield HD7 5EX

Tel: 01484 842097
Mobile: 07867 803312
E-mail: mitchell@sbhomes.co.uk

Proprietor: S.A. Mitchell (ACIOB)

Project

Proposed extension.

For

Mr & Mrs L Haigh.

Address

4 Little London
Blackmoor Foot
HD7 5PY.

Title

Planning Drawing.

Job No.

23 J 57.

Drawing number

01 A.

Date

Nov 2023.