

ARCHITECTURE | PLANNING | DESIGN

Malkin Farm
Brow Lane
Holmfirth
HD9 2RJ
07946872499
paul@paulmatthewsarchitectural.co.uk
www.paulmatthewsarchitectural.co.uk

Company Registration Number: 09898149 – Company
Registered in England and Wales


Project
2 Storey Rear Extension and Alterations to Dwelling
at 2 Scott Hill, Clayton West, Huddersfield, HD8 9PE
Client

Mr J Gunson


Drawing Title/Issue

General Arrangement as Existing


scale	date	sheet size	dwg. no.
1:100	12/2023	A2	23/958/03

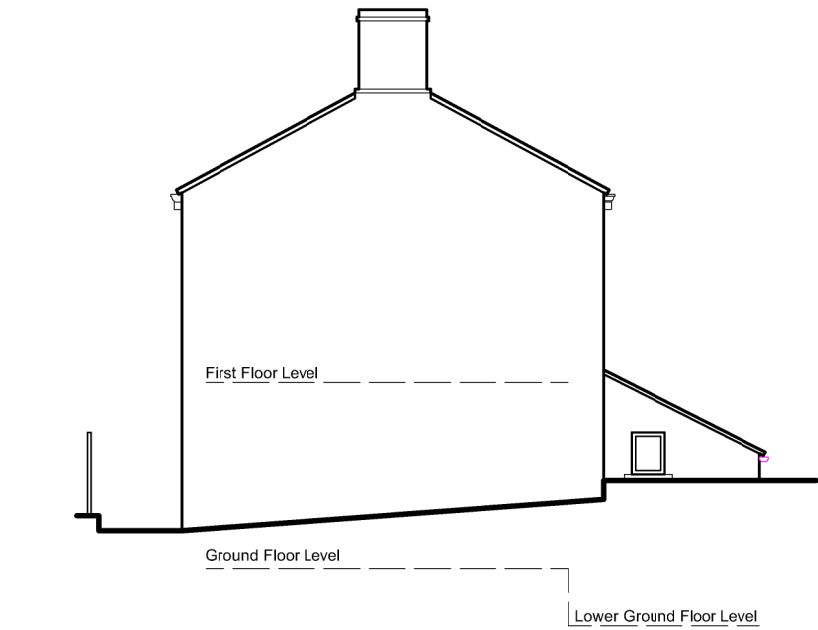


South Elevation

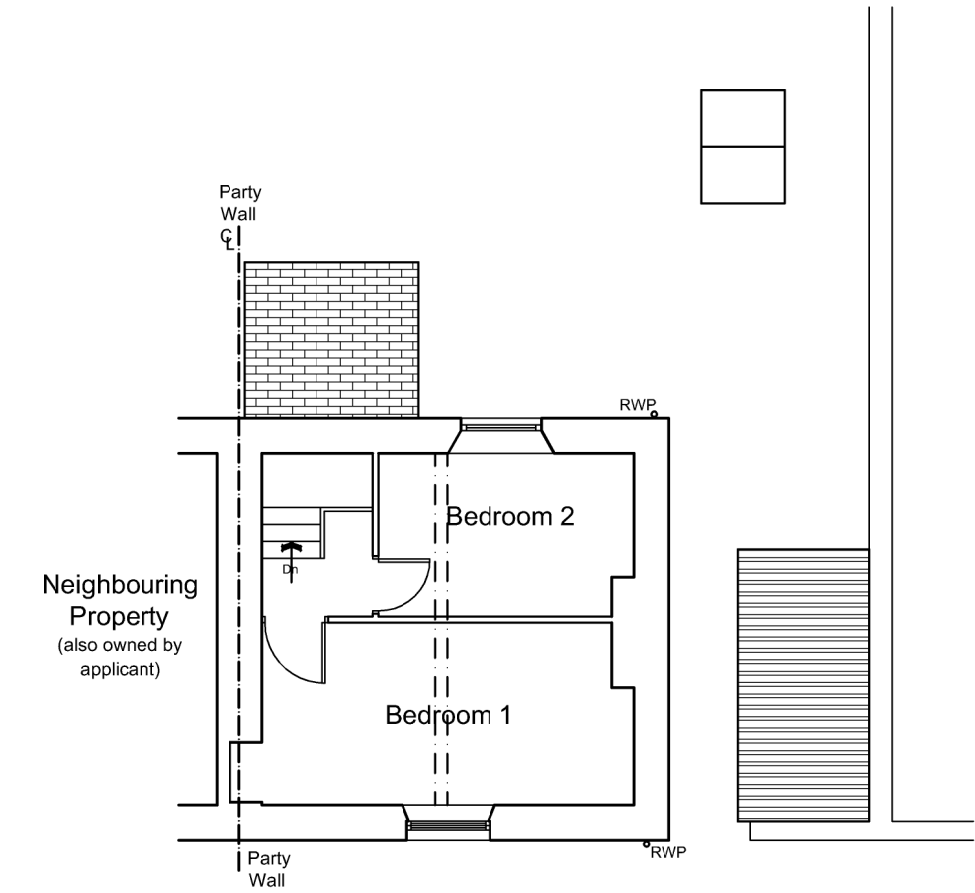


First Floor Plan

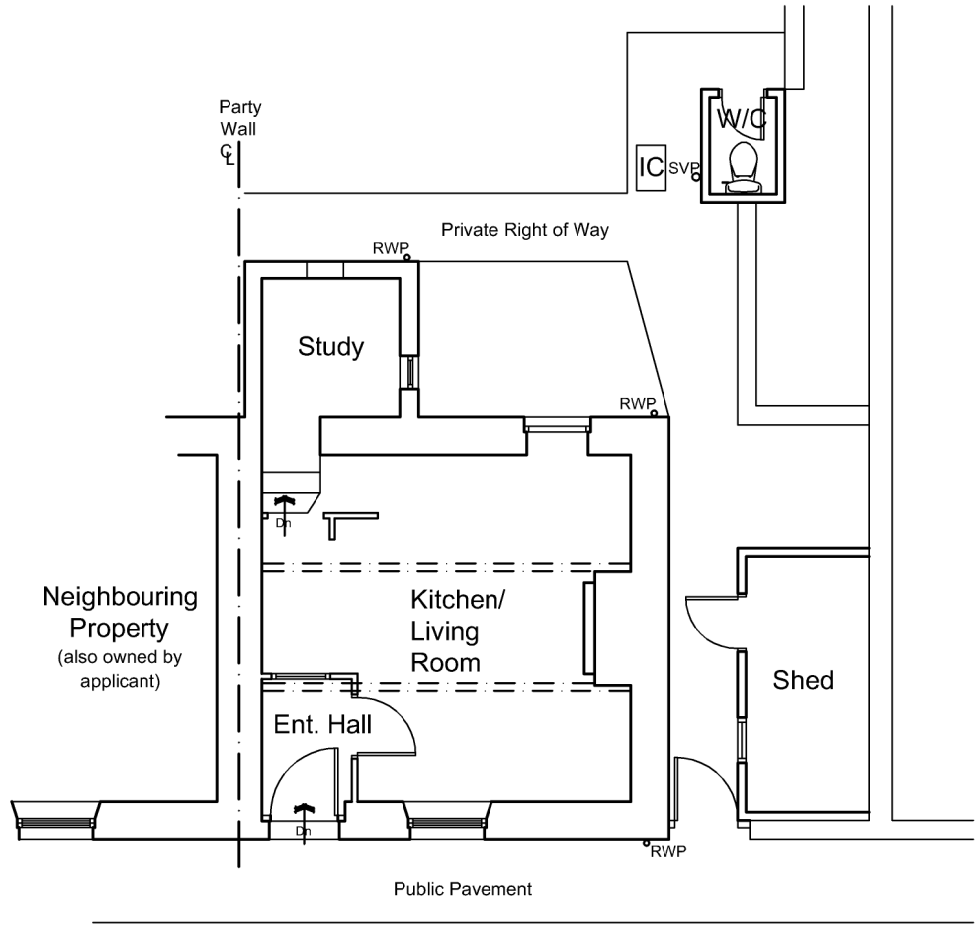

Ground Floor Plan

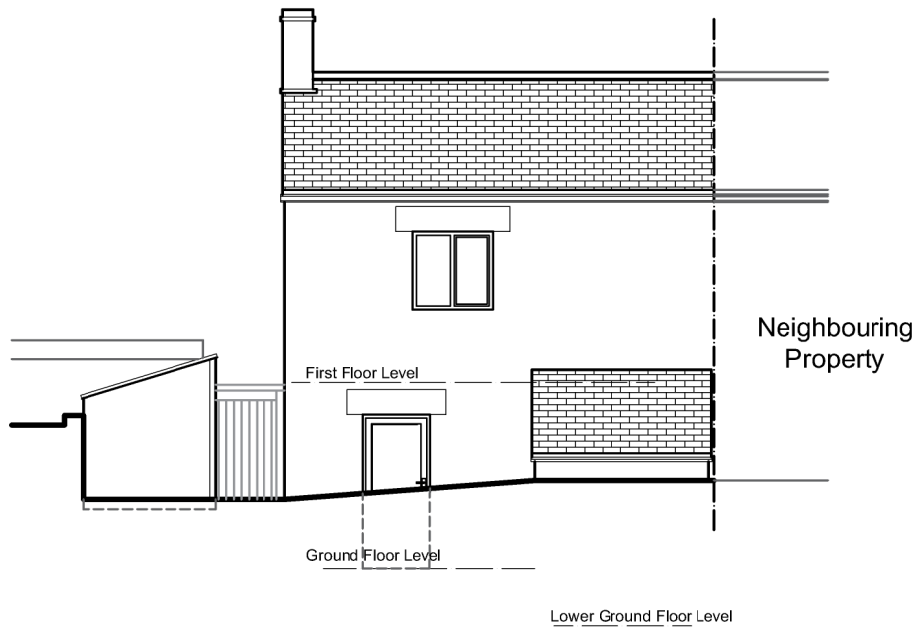

East Elevation

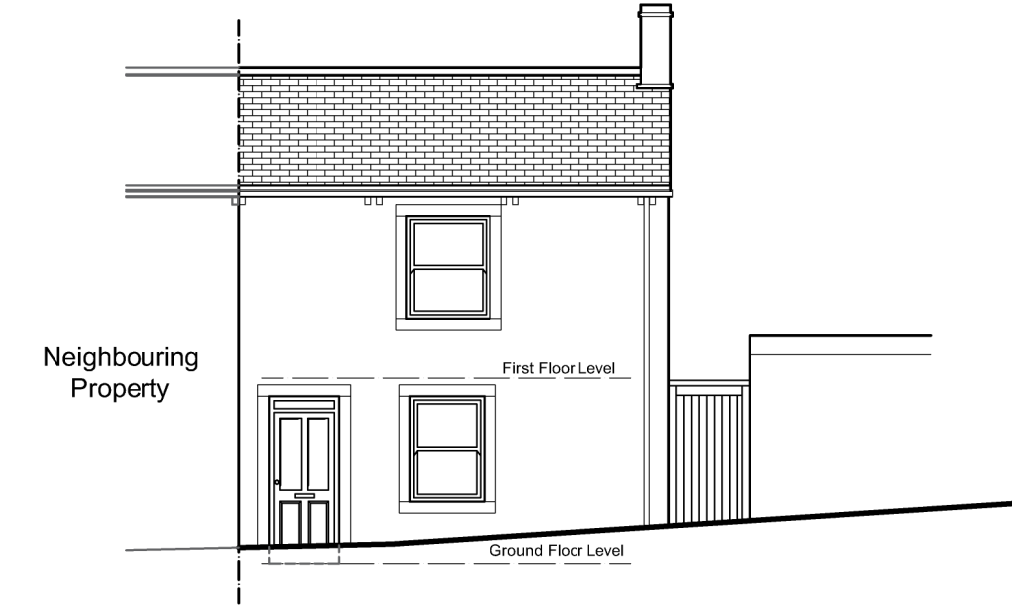

West Elevation

